



LIGHTING

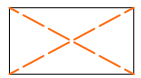

CATENARY LIGHTING (Raised Garden)
Lighting strung to vertical posts to IBT's specification.
Refer to IBT's Document for more information

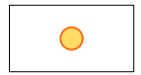

UPLIGHTERS (To base of all Trees)
Lighting to IBT's specification.
Refer to IBT's Document for more information



LED LIGHT STRIP (To riser of all steps)
Lighting to IBT's specification.
Refer to IBT's Document for more information



LED CIRCULAR LIGHT STRIP (To base of circular planters)
Lighting to IBT's specification.
Refer to IBT's Document for more information




HISTORIC COLUMN AND SOFFIT LIGHTING (To covered area)
Lighting to IBT's specification.
Refer to IBT's Document for more information



HISTORIC GATES LIGHTING (Sensitively fixed to entrance gates)
Lighting to IBT's specification.
Refer to IBT's Document for more information


Note: Please refer to IBT's lighting document and the Heritage
Statement for more detailed information about the proposed fixtures,
fitting and illumination

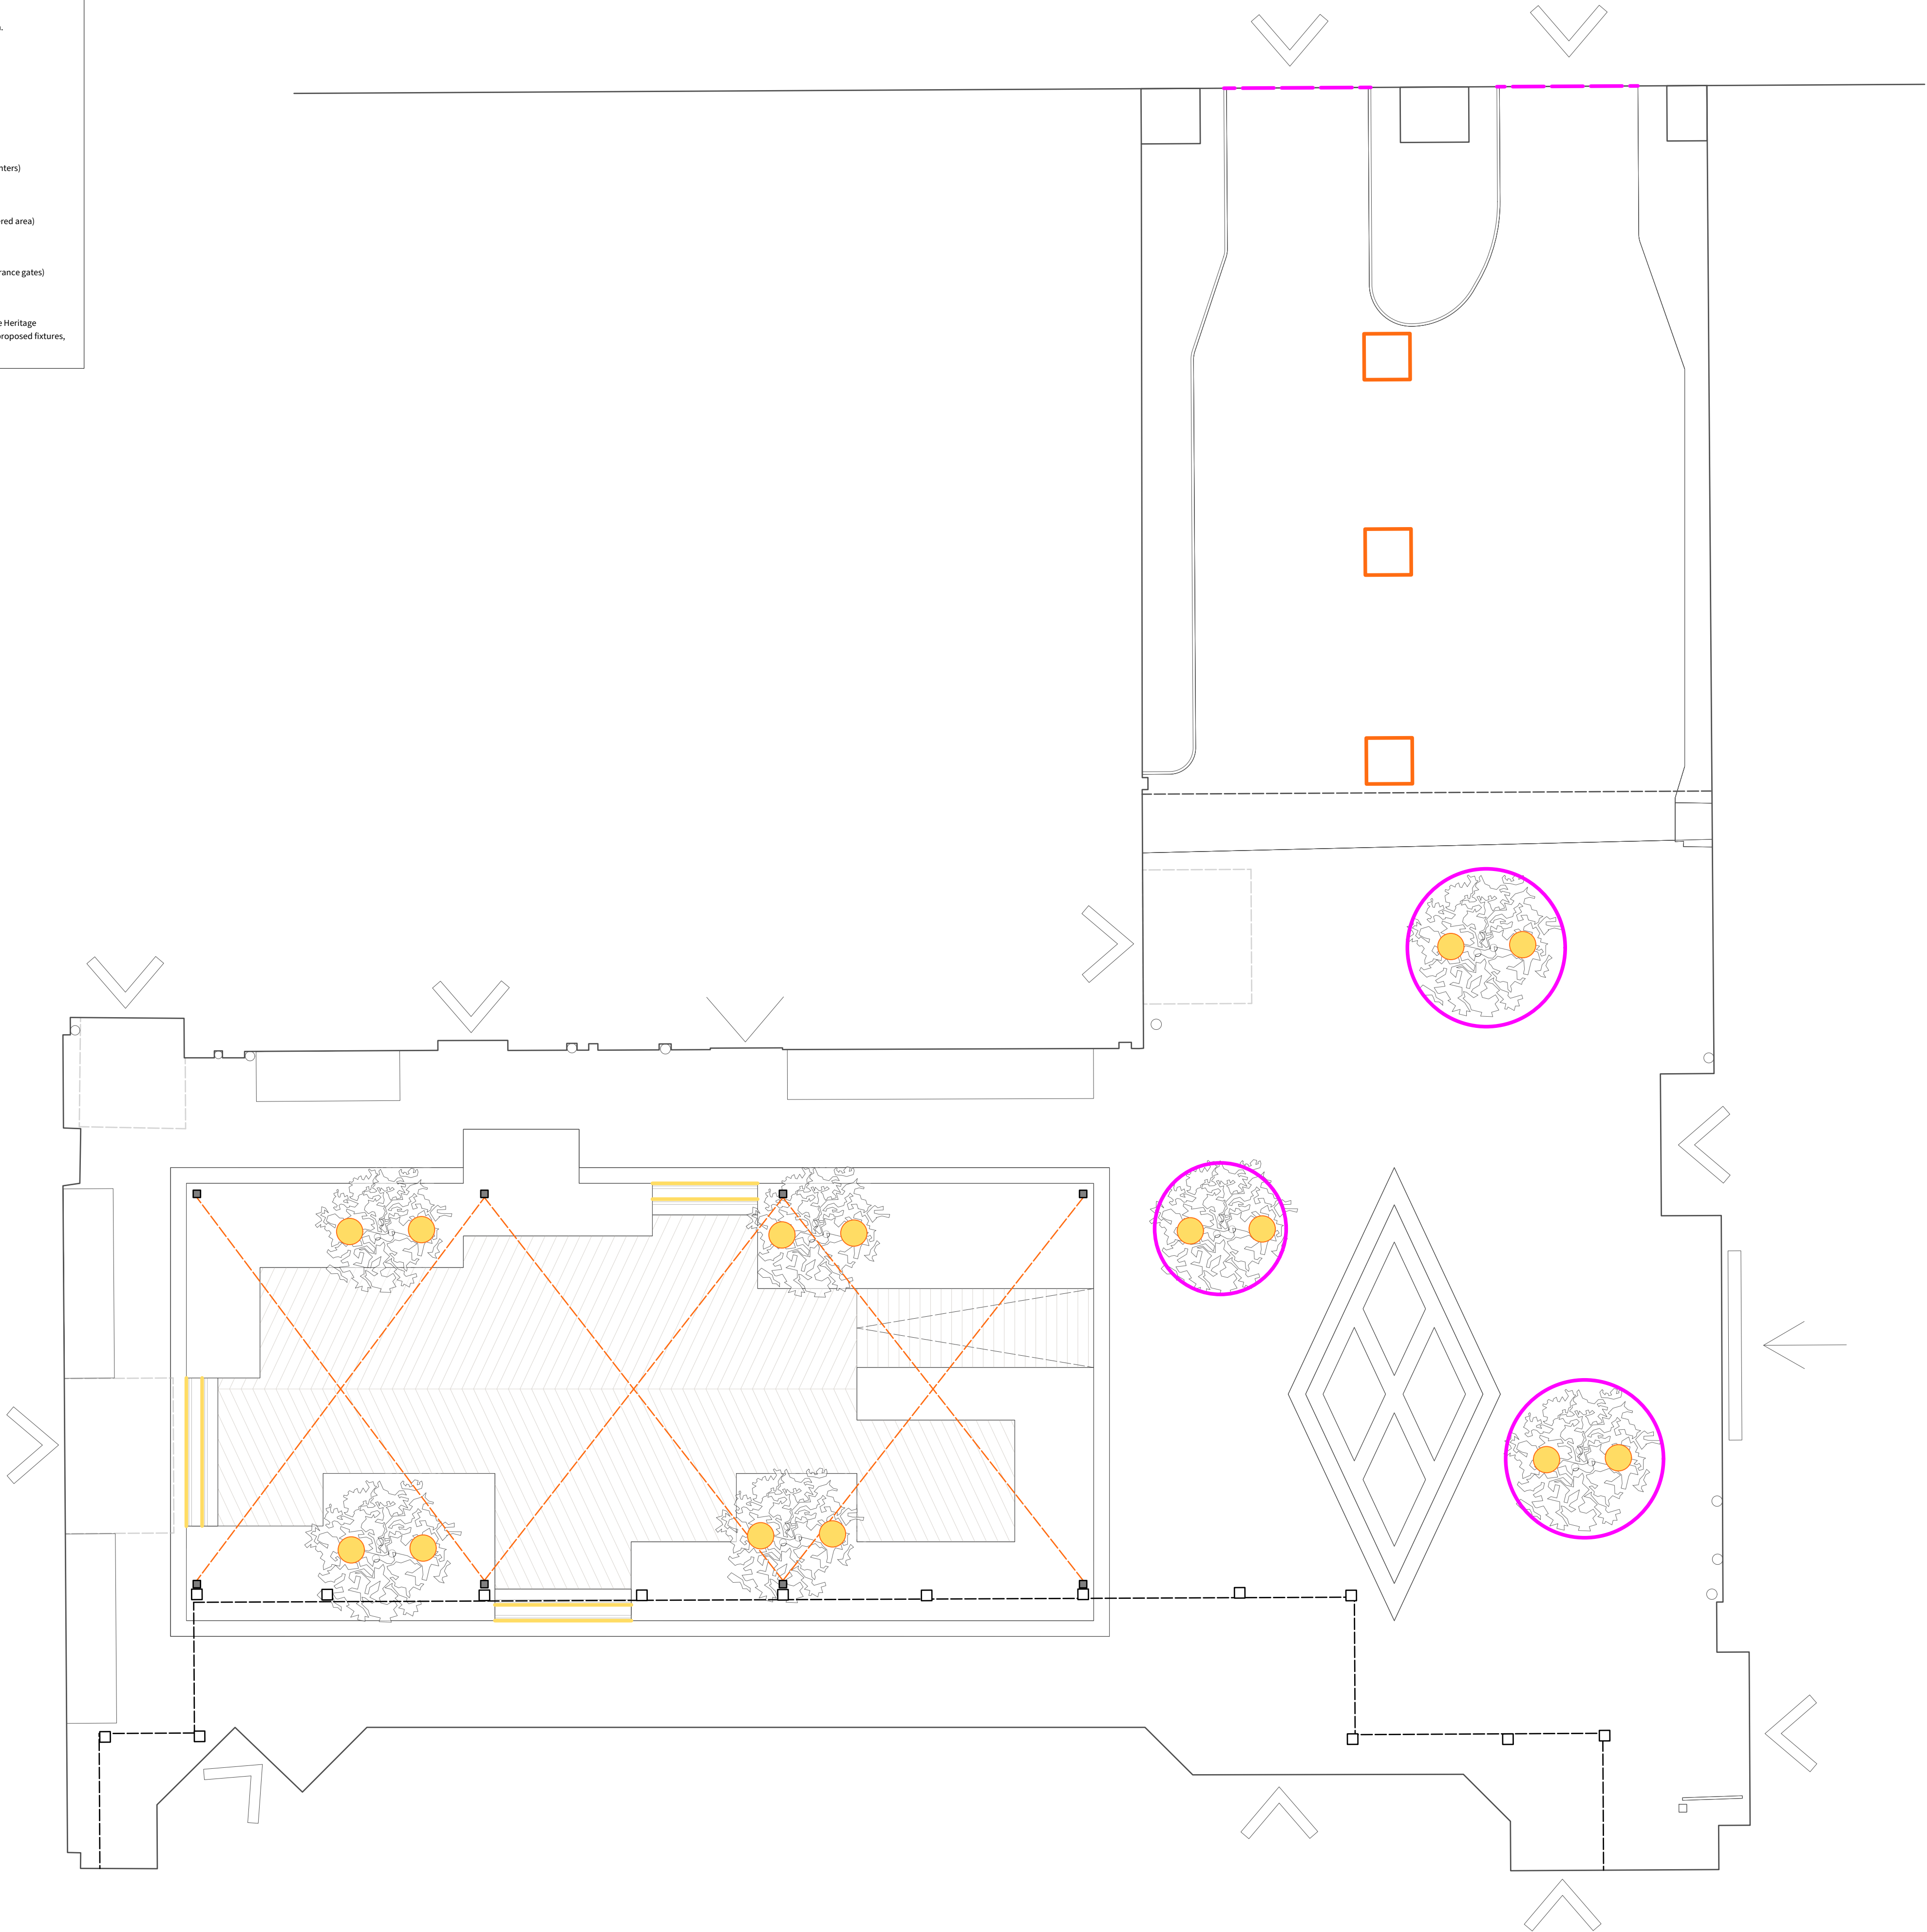

THIS DRAWING IS COPYRIGHT PROTECTED AND MAY NOT BE
REPRODUCED IN WHOLE OR PART WITHOUT WRITTEN AUTHORITY
FROM THE OWNER.

- NOTES:**
1. Do not scale from this drawing.
 2. Always work to noted dimensions.
 3. All dimensions are in millimetres unless otherwise stated.
 4. All setting out, levels and dimensions to be agreed on site.
 5. The dimensions of all materials must be checked on site before being laid out.
 6. This drawing must be read with the relevant specification clauses and detail drawings.
 7. Order of construction and setting out to be agreed on site.

LOCATION PLAN

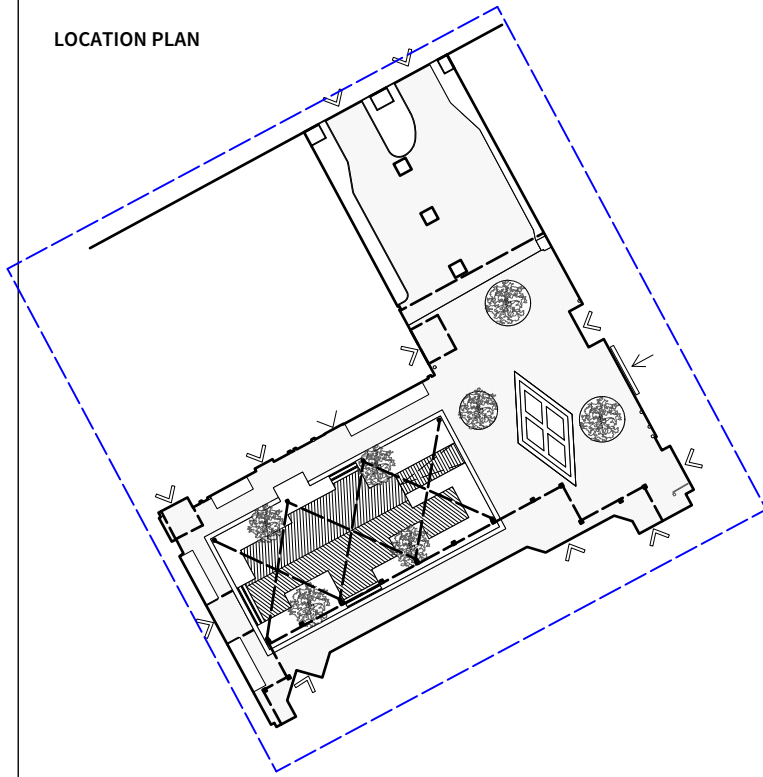

P01	06.07.21	Planning	CL	LH
Revision	Date	Description	Drawn	Apprvd.



Planit I.E. Limited

E: info@planit-ie.com W: planit-ie.com

MANCHESTER

2 Back Grafton St, Altrincham, WA14 1DY
T: 0161 928 9281

LEEDS

No.1 Aire Street, Leeds Station, Leeds, LS1 4PR
T: 0113 824 6413

LIVERPOOL

Tempest 5.3, 12 Tithebarn Street, Liverpool, L2 2DT
T: 0151 363 1230

LONDON

Unit 6 Waterside, 44-48 Wharf Road, London, N1 7UX
T: 0207 253 5678



STANDISH

Standish Gatehouse, Stonehouse, Gloucestershire, GL10 3BZ
T: 0145 360 7080

Client XLB Property

Project Tootal Courtyard Manchester

Drg Title Lighting Intent GA

Created on 19.04.2021
Created by CL
Approved by LH

Scale 1:70
Size A1
Workstage Planning

Drg No. 2688-PLA-XX-XX-DR-L-4001
Suitability S1
Revision P01