



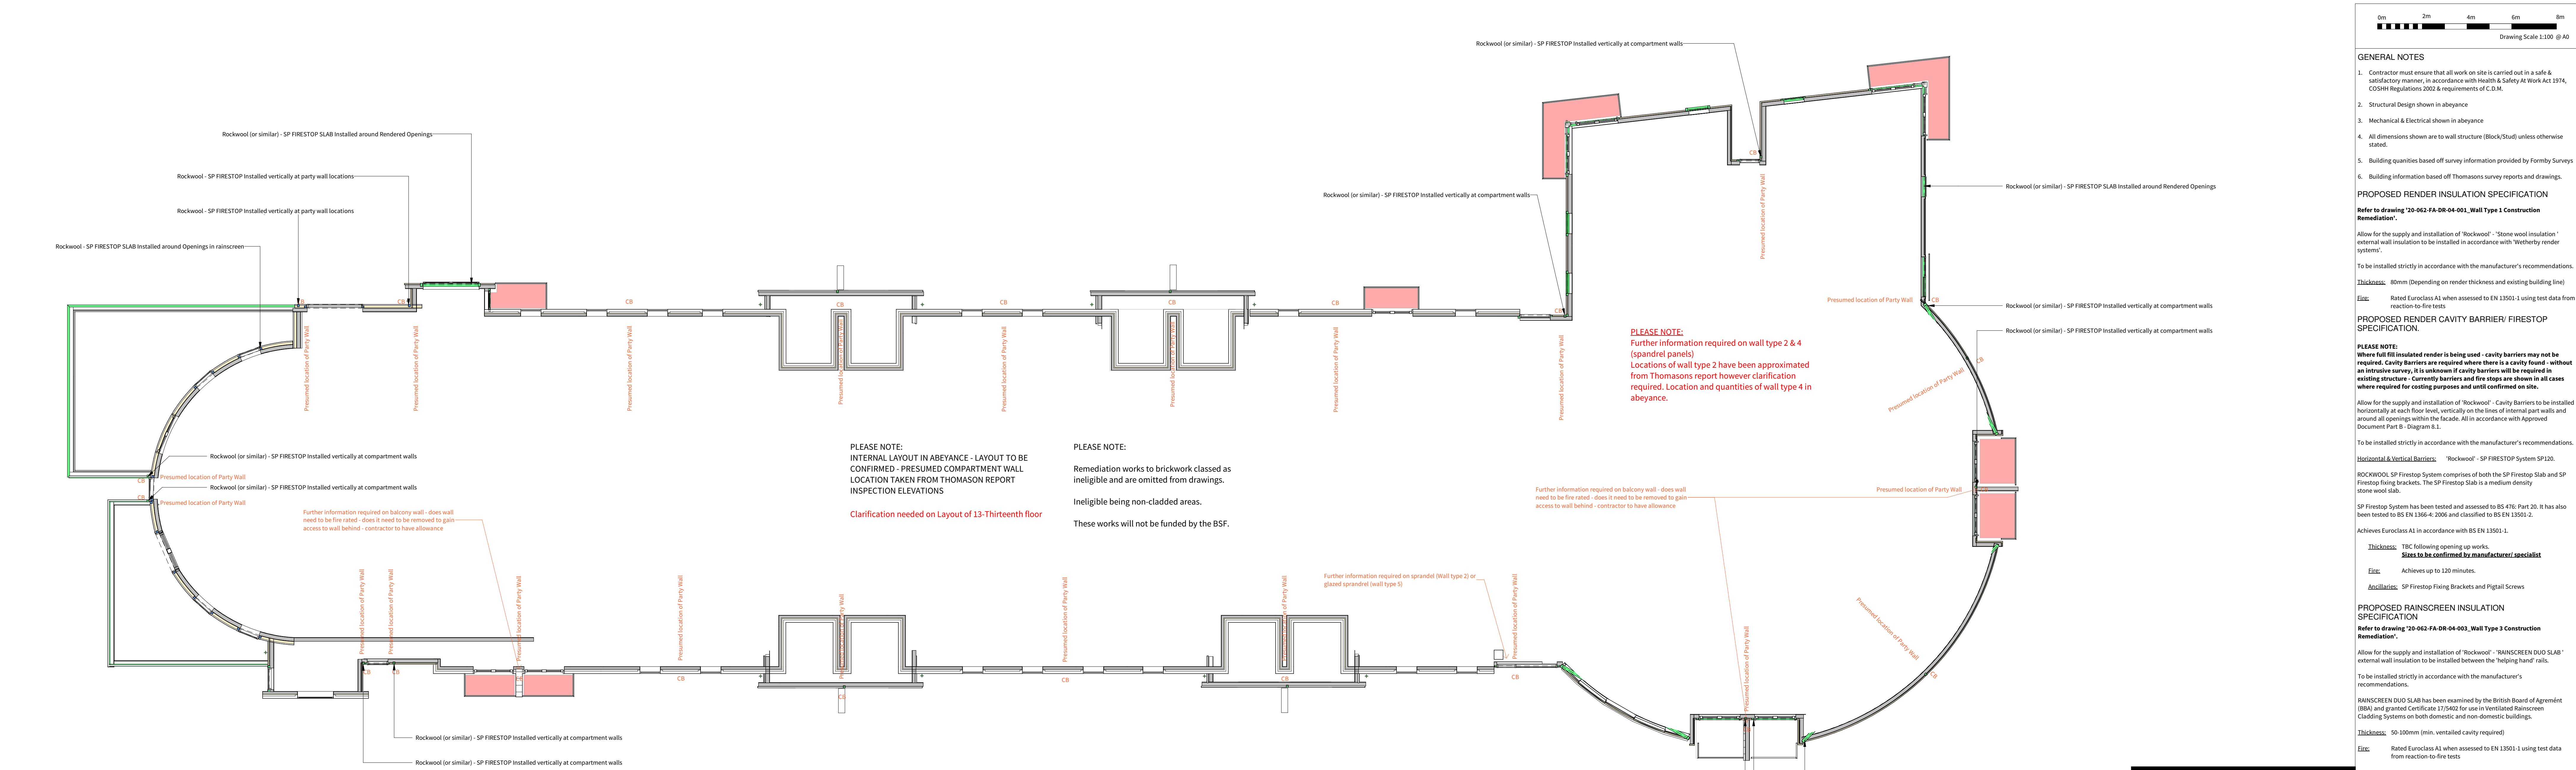

1 Phase-01_Plan_13_Thirteenth
1:100

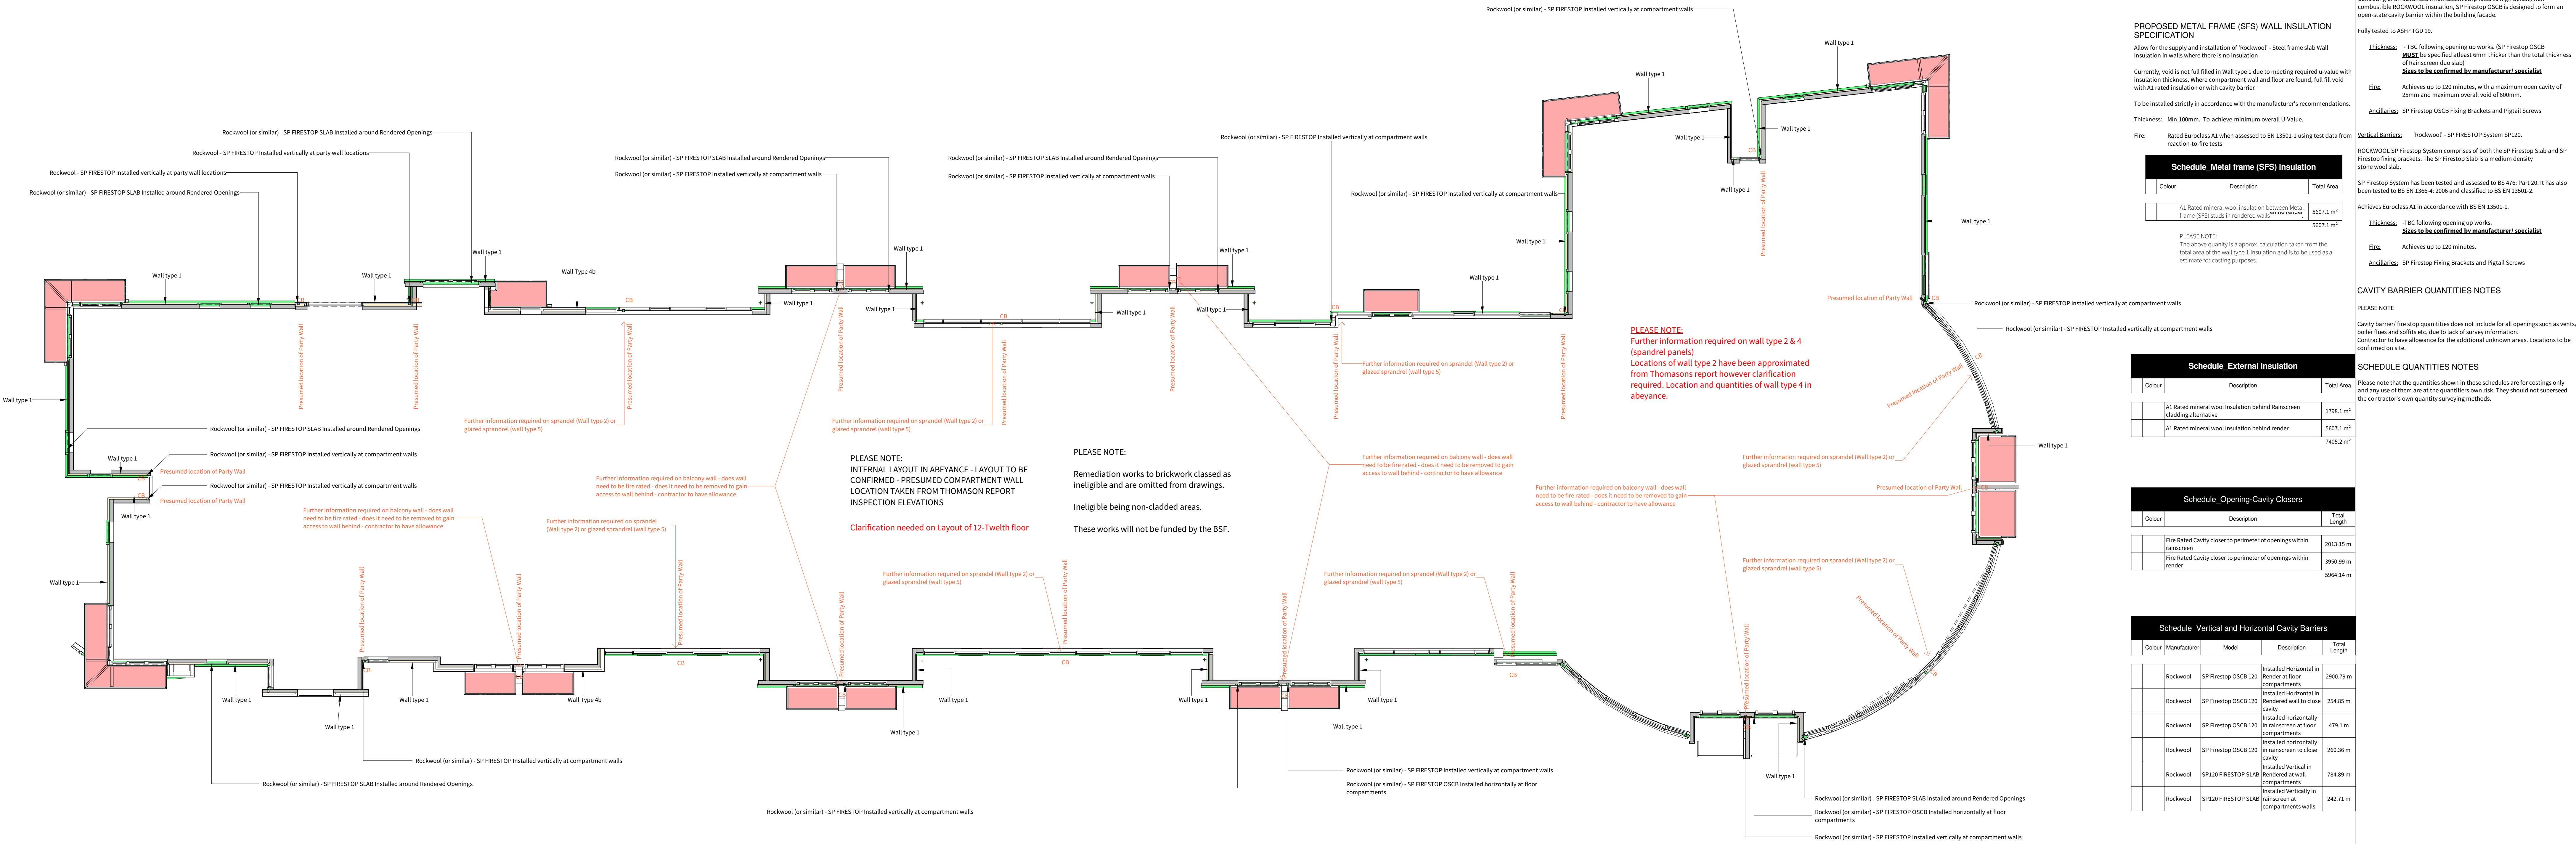

12 Phase-01_Plan_12_Twelfth
1:100