


KEY PLAN

CEILING NOTES.

- EXISTING LATHE + PLASTER TO BE RETAINED IN SITU WHERE EVER POSSIBLE.
- REINSTATEMENT OF PLASTER CEILINGS WHERE EVIDENCE SUGGESTS WOULD HAVE ORIGINALLY EXISTED.
- CORNICING TO BE RETAINED IN SITU WHEREVER POSSIBLE.
- CORNICING TO BE REINSTATED WITH REPLICA ONLY WHERE EVIDENCE SUGGEST WOULD HAVE ORIGINAL EXISTED.
- EXPOSED CEILINGS GENERALLY TO ALL OTHER AREAS.

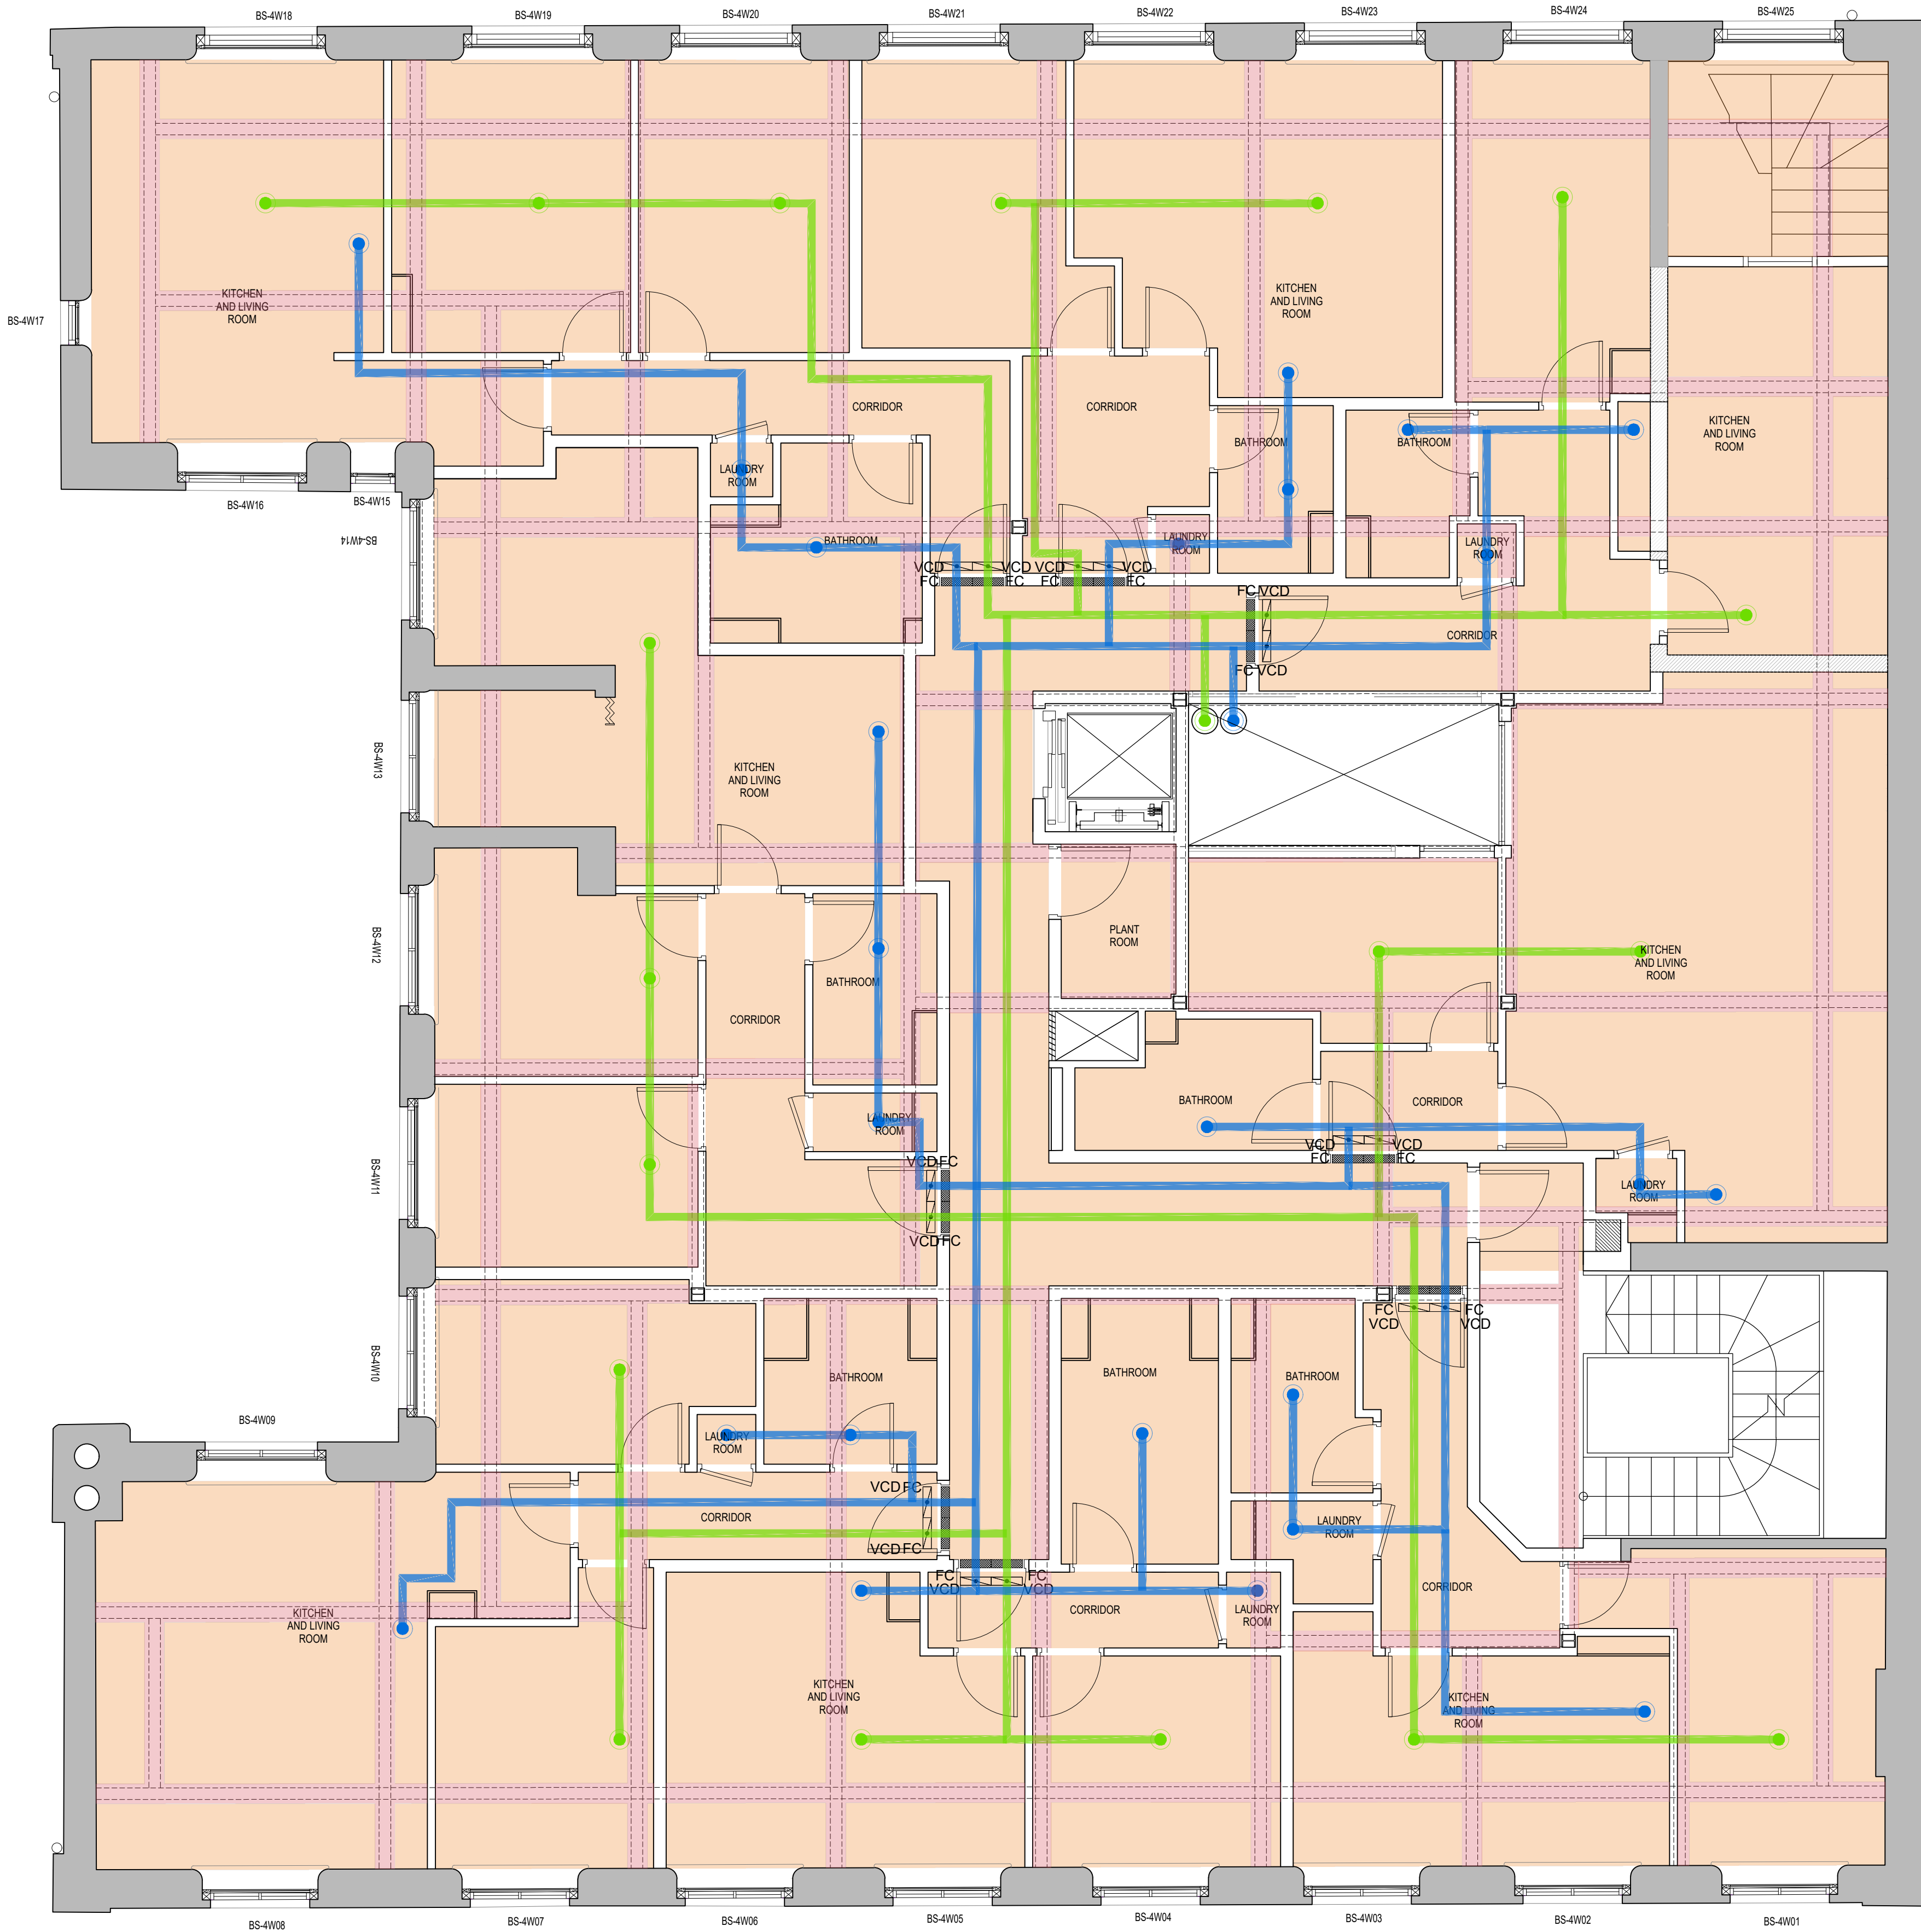

Proposed Fourth Floor

KEY

- NEW CEILING
- PROPOSED STRUCTURE BOXING
- EXTRACT VENTILATION ROUTE
- INCOMING VENTILATION ROUTE

GENERAL NOTES

1. ALL DIMENSIONS ARE IN MILLIMETRES UNLESS OTHERWISE STATED
2. ALL LEVELS ARE IN METRES UNLESS OTHERWISE STATED
3. DIMENSIONS ARE NOT TO BE SCALED FROM THE DRAWING
4. ALL WORK TO BE CARRIED OUT IN ACCORDANCE WITH THE CURRENT EDITION OF THE BUILDING REGULATIONS 1991 (INCLUDING AMENDMENTS) AND ALL RELEVANT BRITISH STANDARDS/CODES OF PRACTICE
5. CONTRACTOR IS RESPONSIBLE FOR THE CORRECT SETTING OUT OF THE WORKS ON SITE. ALL DIMENSIONS TO BE CHECKED PRIOR TO FABRICATION OF MATERIALS
6. THIS DRAWING IS TO BE READ IN CONJUNCTION WITH ALL RELEVANT DRAWINGS AND SPECIFICATIONS

REFERENCE DRAWINGS

- 001 - SITE LOCATION PLAN
- 100 - EXISTING & PROPOSED PLANS
- 200 - EXISTING & PROPOSED SECTIONS & ELEVATIONS
- 300 - CEILING PLANS
- 400 - M&E PLANS
- 500 - DETAILS
- 600 - FIRE PLANS
- 700 - TYPES OF WALLS PLANS
- 800 - ACOUSTIC PLANS
- 900 - STRIP OUT PLANS

|     |                                |          |    |     |      |
|-----|--------------------------------|----------|----|-----|------|
| F   | Issued for planning            | 08-11-19 | CG | SL  | PD   |
| E   | Issued for planning            | 07-06-19 | JK | AK  | AK   |
| D   | Issued for planning            | 13-05-18 | JK | AK  | IG   |
| C   | Amended following CIO comments | 15-06-18 | JK | AK  | IG   |
| B   | Issued for planning            | 17-01-18 | CG | MB  | IG   |
| A   | Amended following CIO comments | 13-11-17 | AM | MB  | IG   |
| REV | DESCRIPTION                    | DATE     | BY | CHK | APRV |



BLOOM STREET PROJECT

11 BLOOM STREET  
PROPOSED CEILING PLANS  
FOURTH FLOOR

PLANNING

|                |    |      |           |
|----------------|----|------|-----------|
| DRAWING STATUS | CG | CHKD | MB        |
| DRAWN          | IG | DATE | AUGUST 17 |

1:50@A1 | 061\_182 | F  
SCALE DRAWING NUMBER REV