
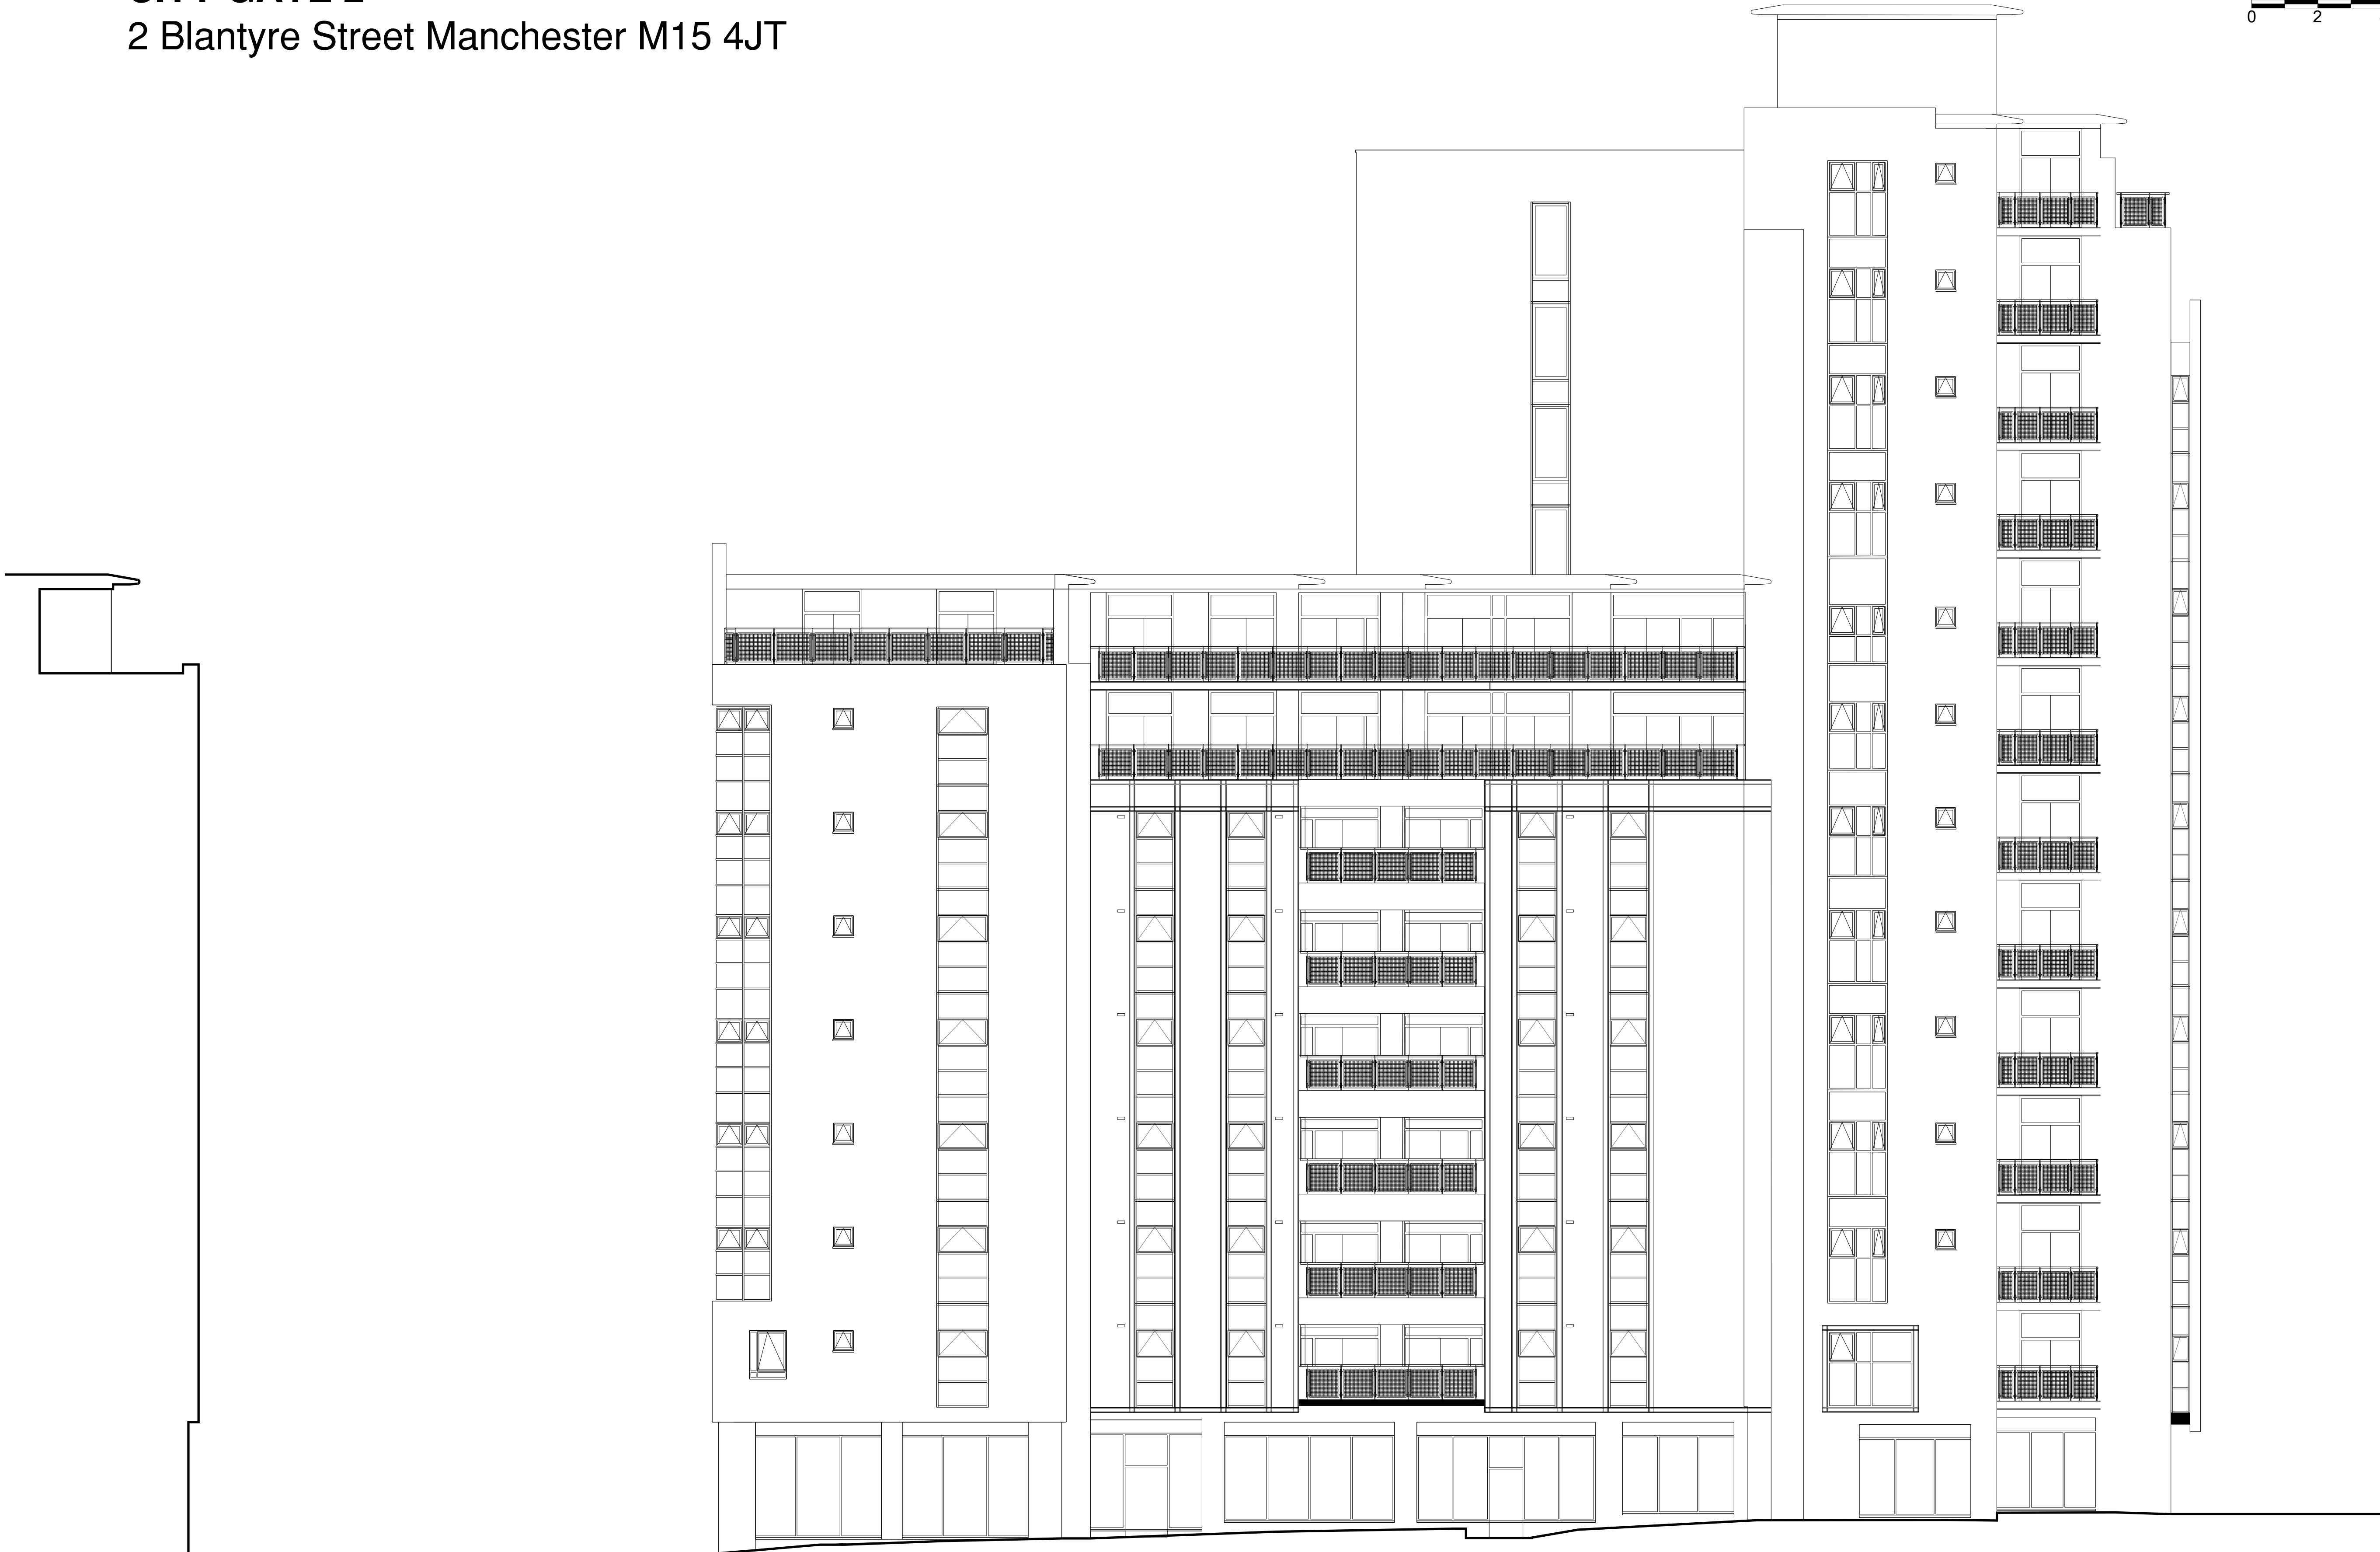


CITY GATE 2
2 Blantyre Street Manchester M15 4JT

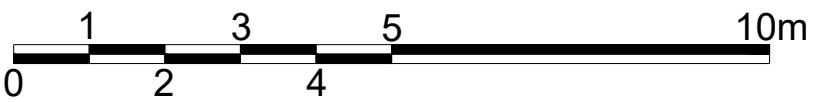

Typical Section
Through (as Proposed)

A635 Elevation (as Existing)