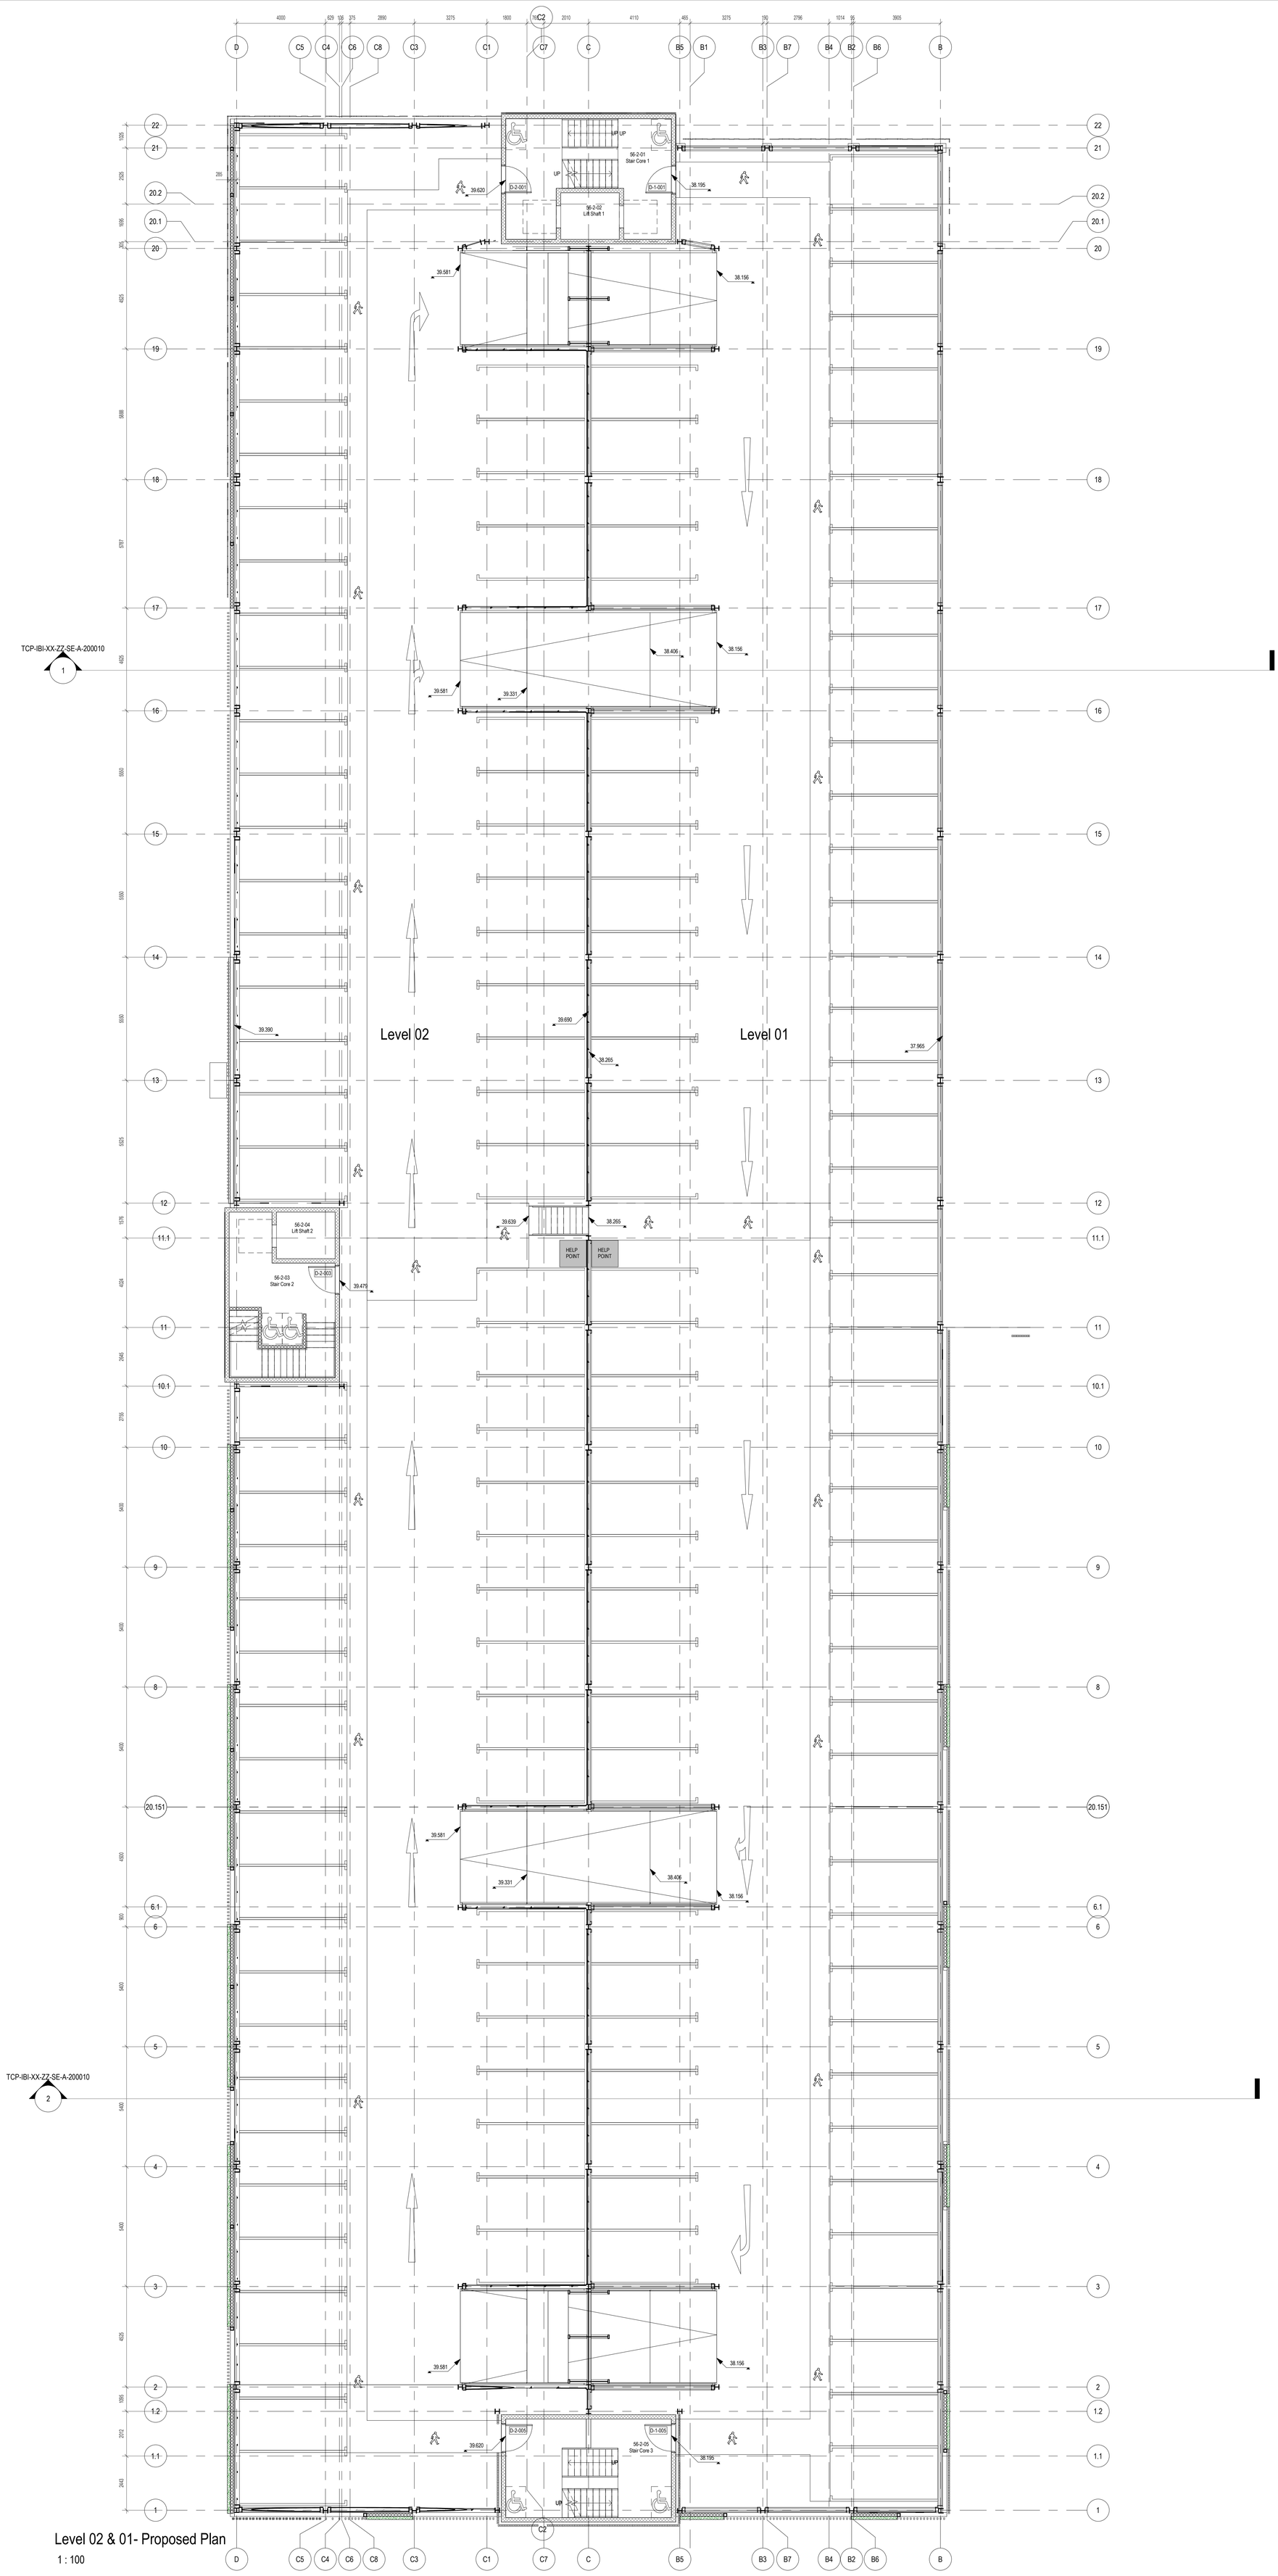


Level 02 & 01- Proposed Plan

1 : 100

Notes:
- This drawing is copyright.
- Do not scale dimensions from this drawing.
- This drawing is to be read in conjunction with all other relevant drawings.
- All discrepancies on this drawing are to be reported to the architect.
- Do not modify any element of this drawing.
- Use drawing only for purpose(s) issued.
- This drawing may contain colour.

North Point

Scale Bar

Key Plan

Hazard

1

HAZ-xx
To warn of significant hazards or information that is unusual

To be read in conjunction with all other consultant's information

Refer to CDM Schedule XXXX-IBI-WB-XX-SH-A-200-XXXX

The following external model files are included within this drawing:

Rev	Date	Revision Notes	Drawn	Review
P04	2021/06/11	Disabled refuges and help points added		
P03	2021/04/06	Grid lines updated to match structural model		
P02	2021/03/30	Walkways and direction arrows added		
P01	2021/03/19	Revised to show levels		

Logos

VINCI CONSTRUCTION

IBI Intelligence Buildings Infrastructure www.ibigroup.com

Project
Christie TCP

Drawing Title
Level 02 & 01
Proposed Plan

Job Number	Date	Security Classification	Drawn By
124994	20210316		TW
Scale@A0	Purpose		Reviewed By
1 : 100			NE

Drawing Number	Revision	Suitability
TCP-IBI-XX-ZZ-PL-A-200002	P04	S2