


New apartment block

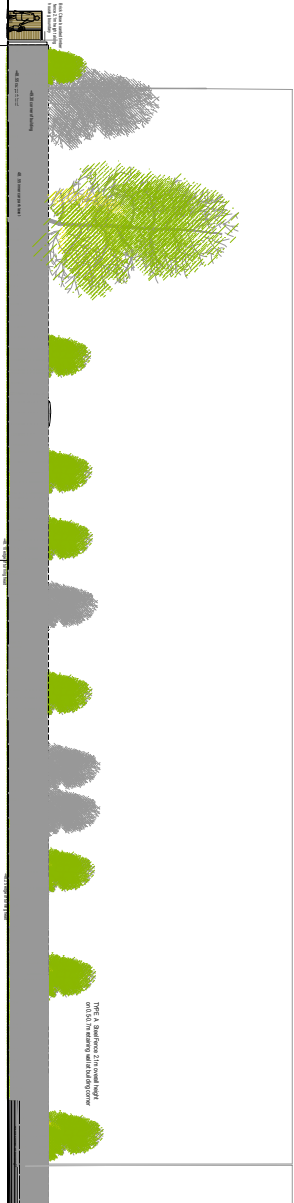

Downley Drive Extension

A-A' SOUTHERN BOUNDARY -Sectional Elevation


Car park with planting to rear of fence

Residents Green Space

B-B' SOUTH EASTERN BOUNDARY -Sectional Elevation


New apartments

Roadside Canal & Footpath

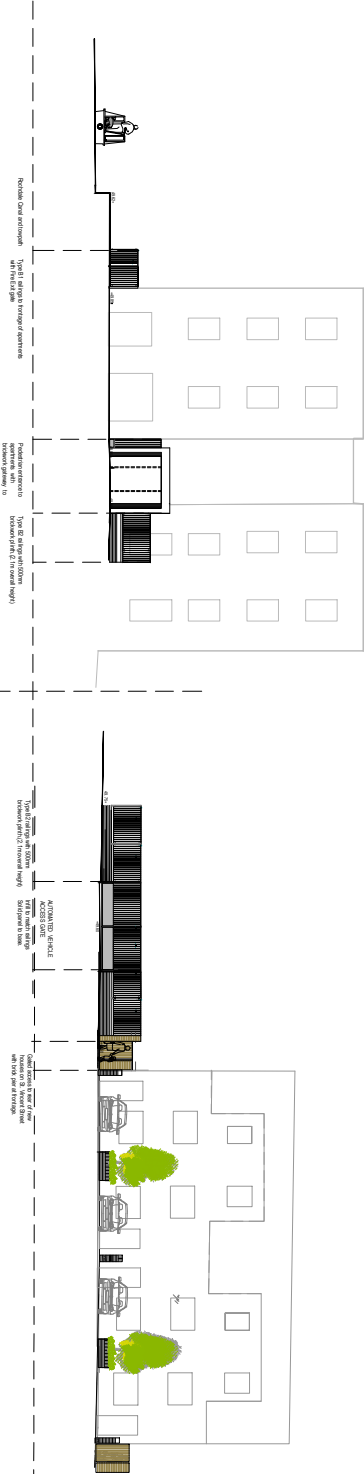


C-C' MAIN ENTRANCE TO APARTMENTS -Sectional Elevation

D-D' VEHICLE ENTRANCE TO APARTMENTS with HOUSING FRONTAGE ELEVATIONS -Sectional Elevation (see House Boundary Detail 105)

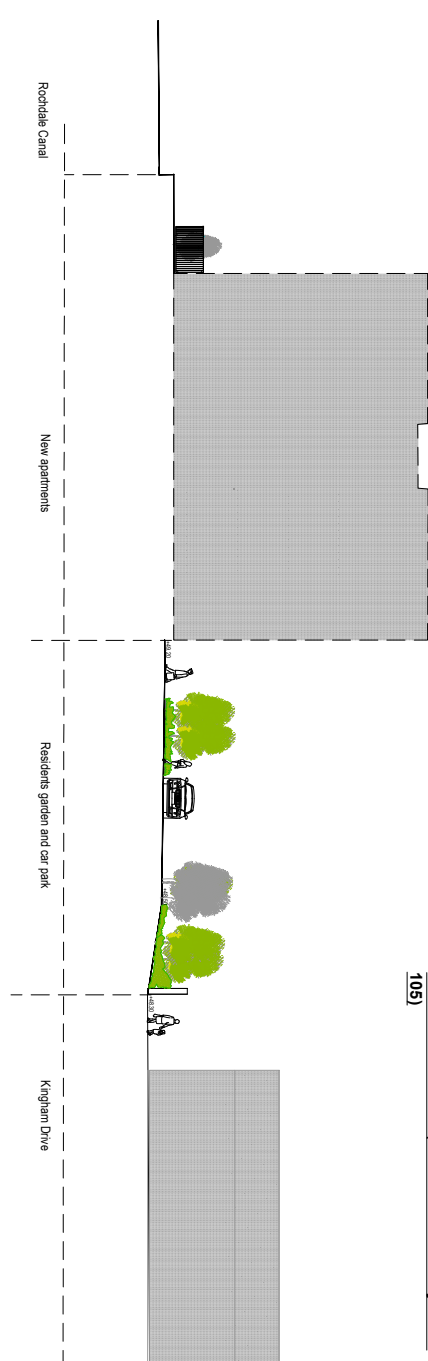

E-E' SECTION THROUGH RESIDENTS' GARDEN AREA

KEY PLAN 1:1000

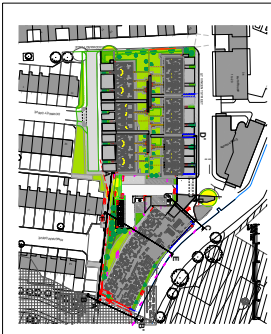

PLANNING SUBMISSION

NOTES:
1. ALL DIMENSIONS TO FACE UNLESS OTHERWISE SPECIFIED.

Stephen Marlow Landscape Architecture

DRAWING TITLE	LANDSCAPE SECTIONS
DRAWING NO.	1807/005
PROJECT	DOWNLEY DRIVE
CLIENT	Grange Housing Solutions
SCALE	1:1000 @ A0
DATE	March 2021
DRAWN	PG
CHECKED	SM