


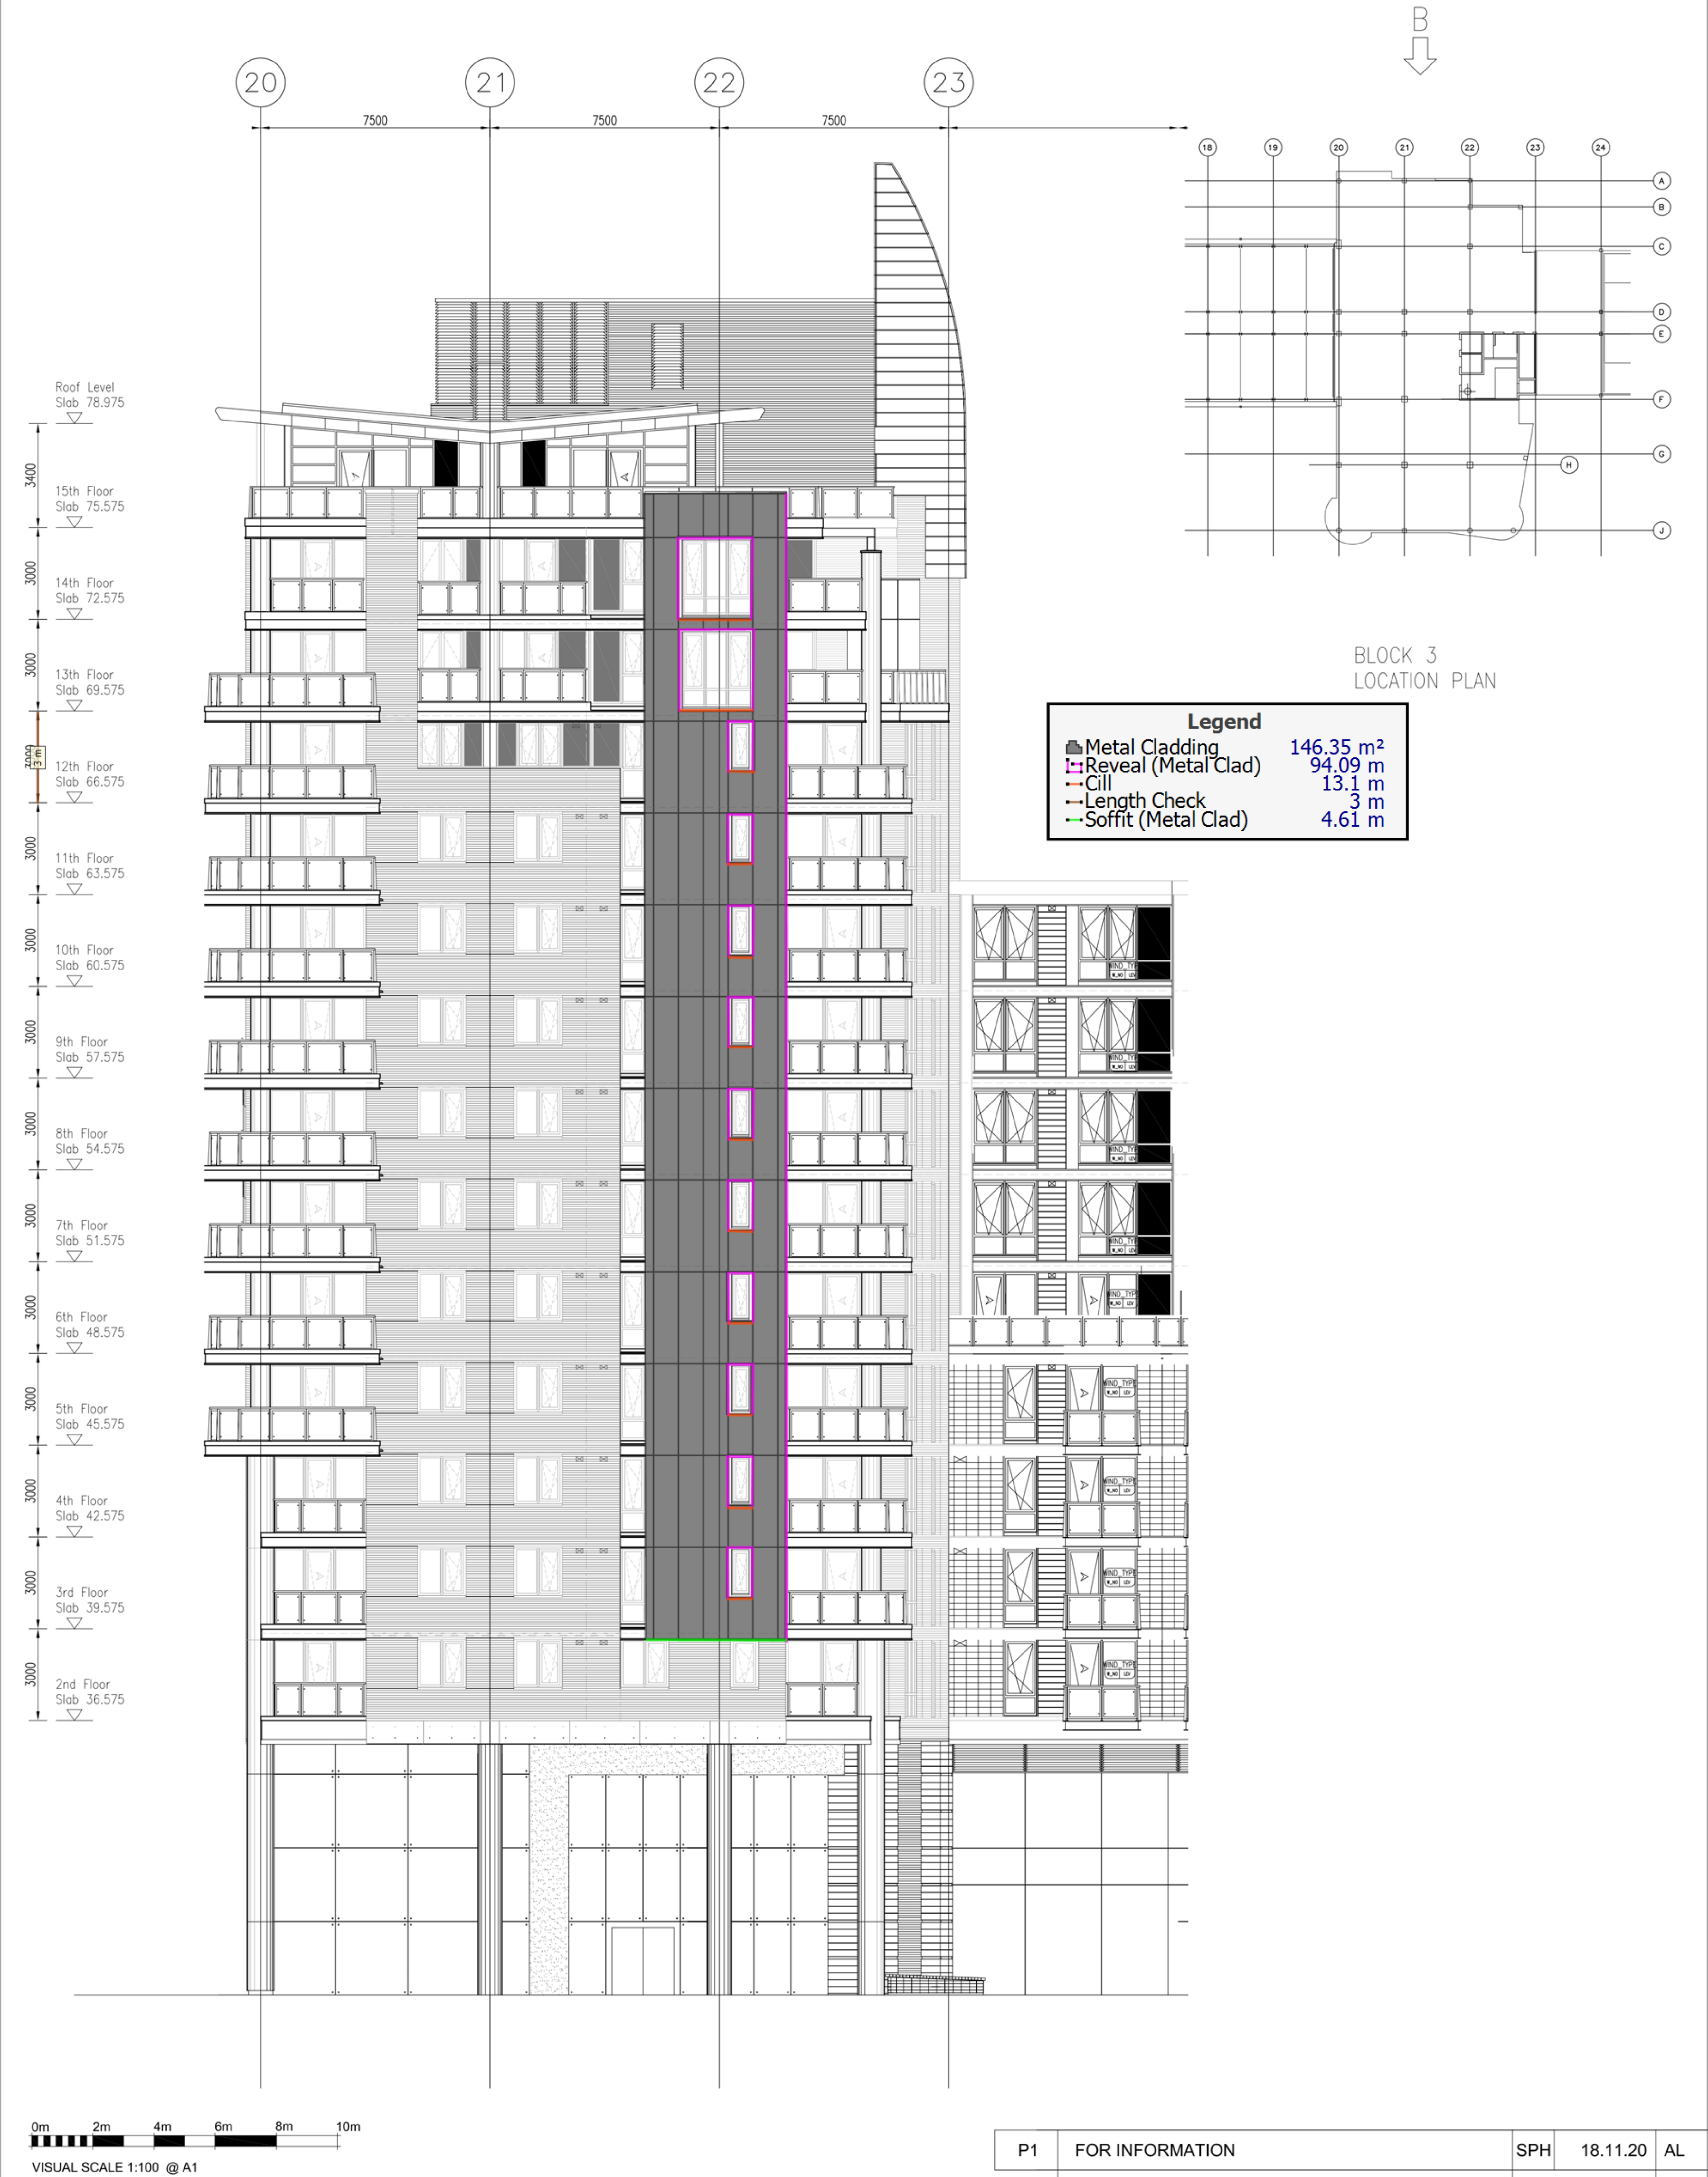

P1	FOR INFORMATION	SPH	18.11.20	AL
Rev	Description	By	Date	Chkd
Status	PRELIMINARY			
Drawing No.	10543 - 102		Revision P1	
Scale	Size	Drawn	Date	Chkd
1:100	A1	SPH	Nov 20	AL
		Passed		
		-		