
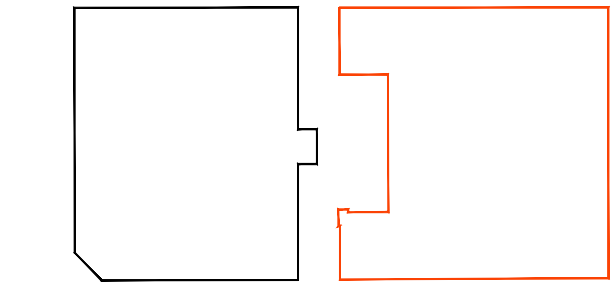


CEILING NOTES.

EXISTING LATHE + PLASTER TO BE RETAINED IN SITU WHERE EVER POSSIBLE.
REINSTATEMENT OF PLASTER CEILINGS WHERE EVIDENCE SUGGESTS WOULD HAVE ORIGINALLY EXISTED.
CORNICING TO BE RETAINED IN SITU WHEREVER POSSIBLE.
CORNICING TO BE REINSTATED WITH REPLICA ONLY WHERE EVIDENCE SUGGEST WOULD HAVE ORIGINALLY EXISTED.
EXPPOSED CEILINGS GENERALLY TO ALL OTHER AREAS.

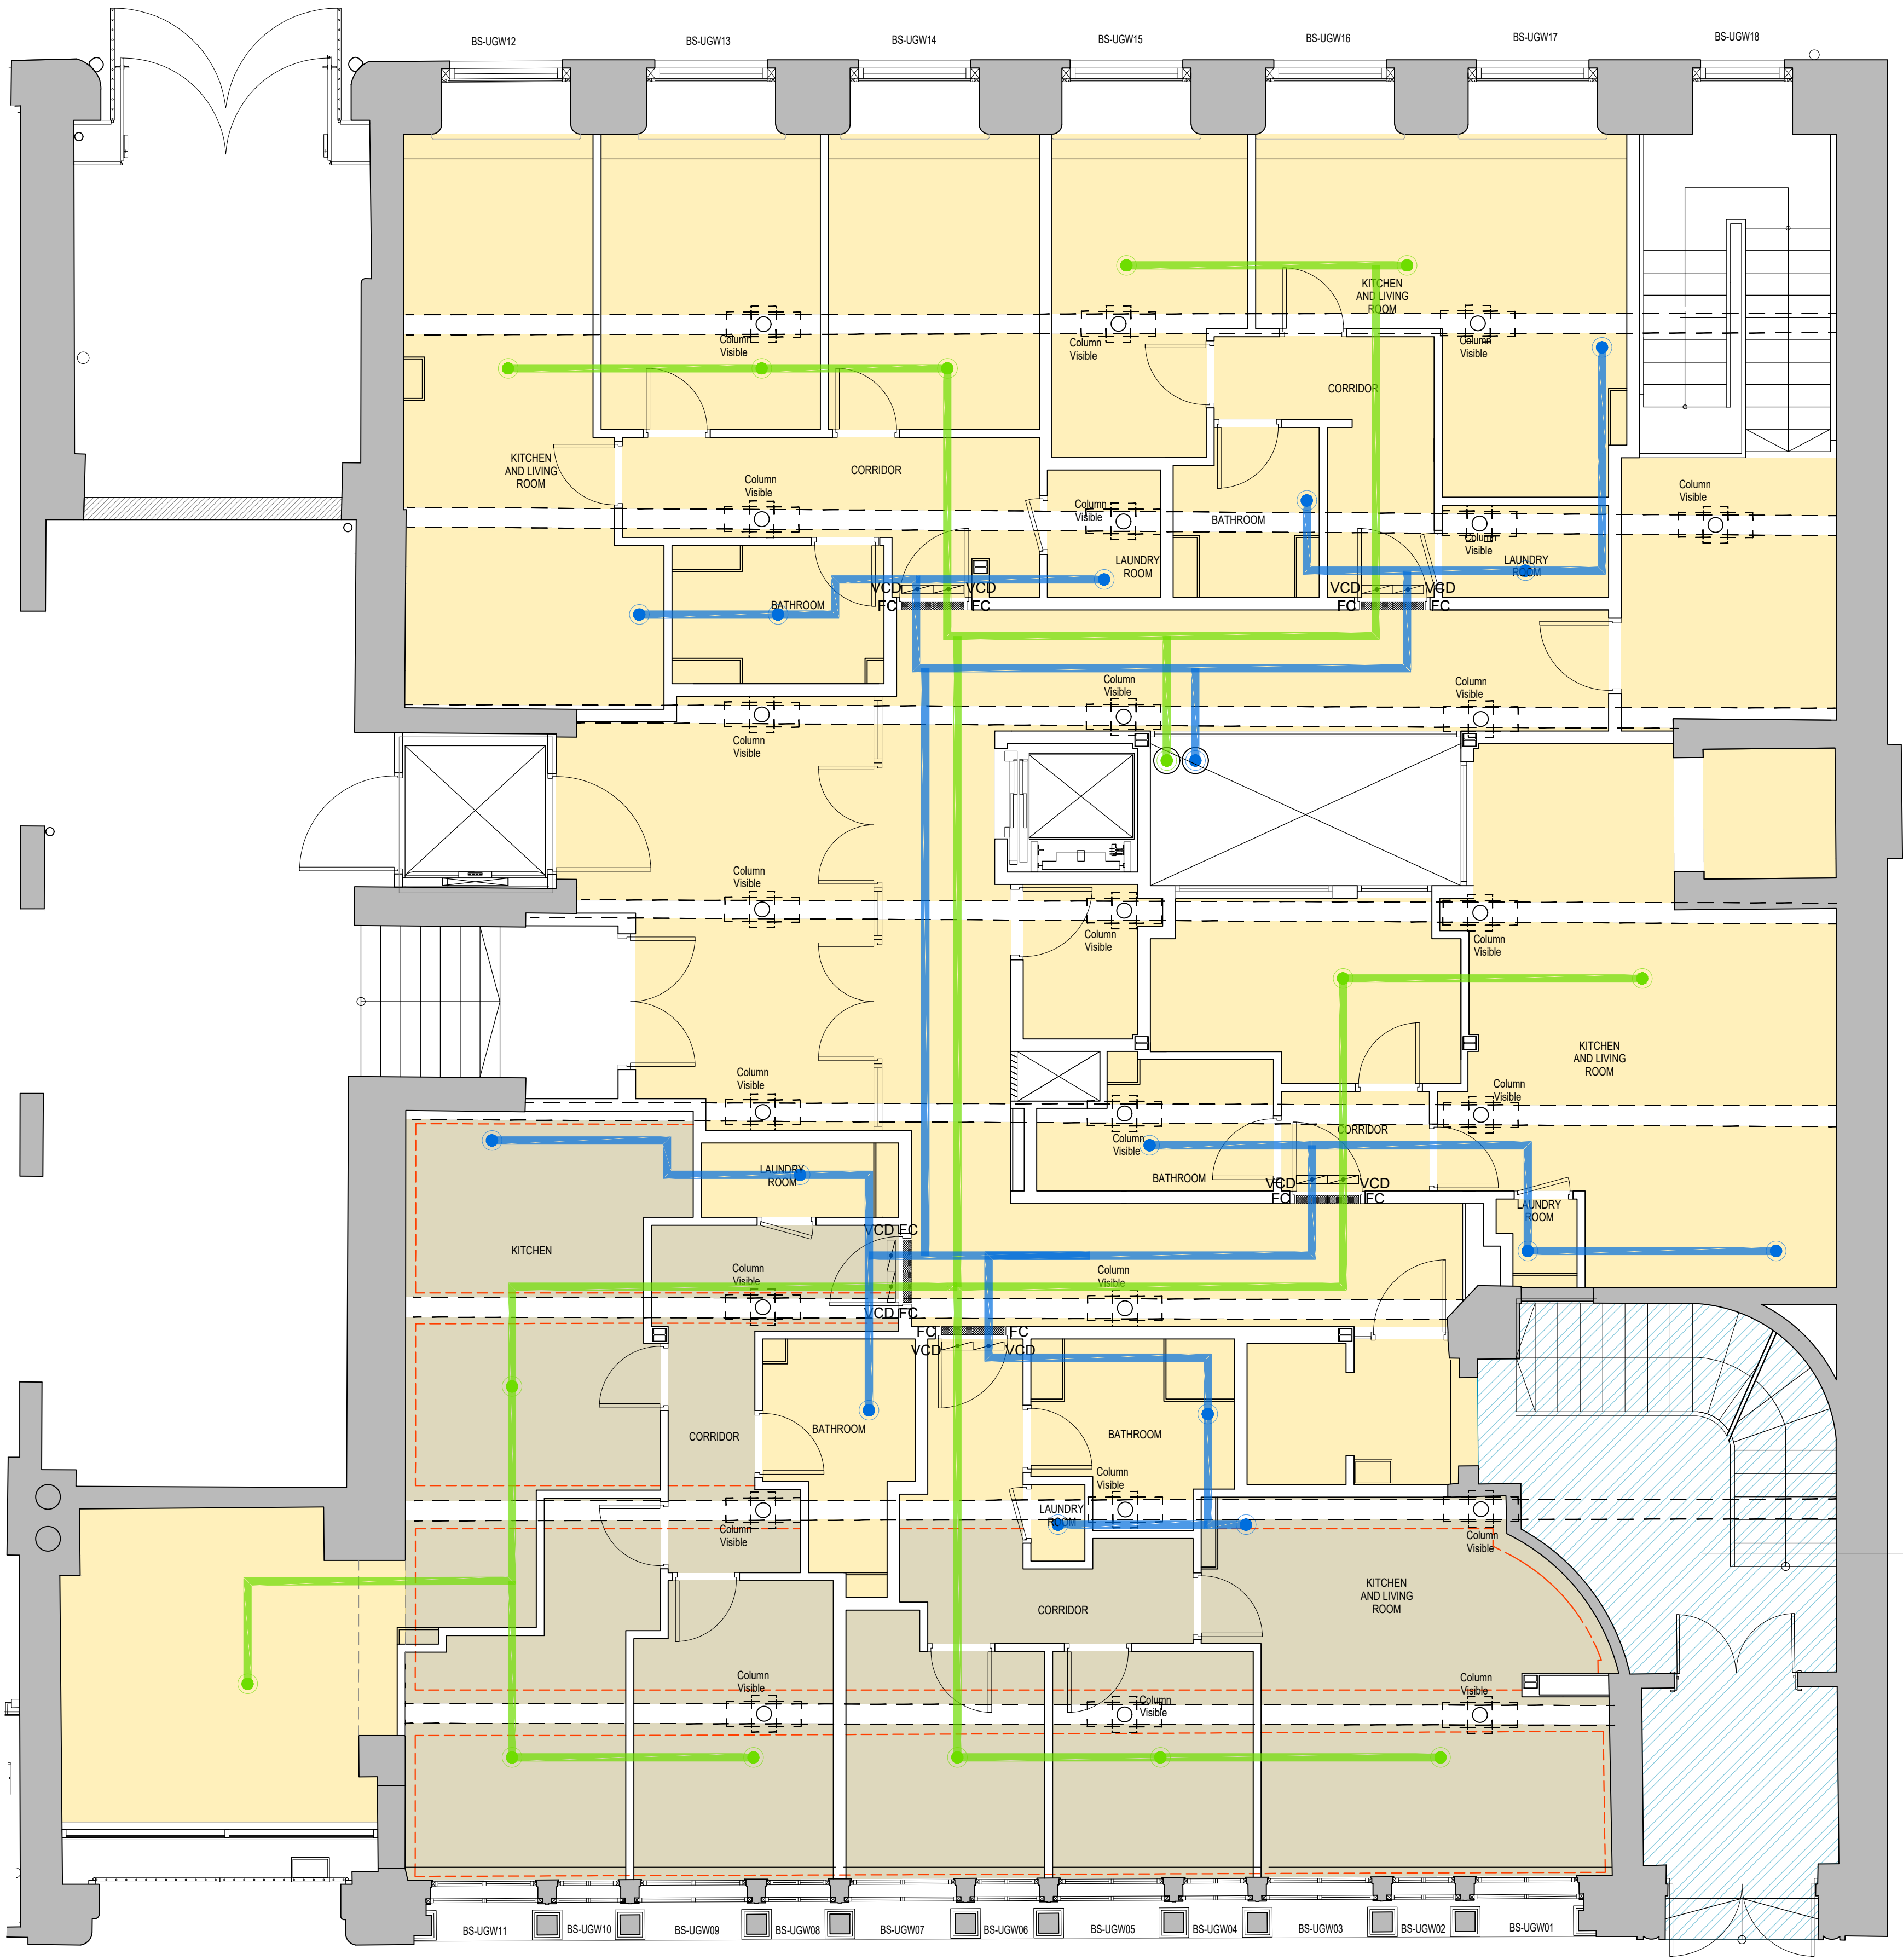

KEY PLAN

- ORIGINAL EXPOSED CEILING
- NEW PLASTER CEILING
- NEW PLASTER CORNICING
- REFURBISHMENT AREA
- EXTRACT VENTILATION ROUTE
- INCOMING VENTILATION ROUTE

GENERAL NOTES

- ALL DIMENSIONS ARE IN MILLIMETRES UNLESS OTHERWISE STATED
- ALL LINES ARE IN METRES UNLESS OTHERWISE STATED
- DIMENSIONS ARE NOT TO BE SCALED FROM THE DRAWING
- ALL WORK TO BE CARRIED OUT IN ACCORDANCE WITH THE CURRENT EDITION OF THE BUILDING REGULATIONS 1991 (INCLUDING AMENDMENTS) AND ALL RELEVANT BRITISH STANDARDS/CODES OF PRACTICE
- CONTRACTOR IS RESPONSIBLE FOR THE CORRECT SETTING OUT OF THE WORKS ON SITE. ALL DIMENSIONS TO BE CHECKED PRIOR TO FABRICATION OF MATERIALS
- THIS DRAWING IS TO BE READ IN CONJUNCTION WITH ALL RELEVANT DRAWINGS AND SPECIFICATIONS

REFERENCE DRAWINGS

- 001 - SITE LOCATION PLAN
- 100 - EXISTING & PROPOSED PLANS
- 200 - EXISTING & PROPOSED SECTIONS & ELEVATIONS
- 300 - CEILING PLANS
- 400 - M&E PLANS
- 500 - DETAILS
- 600 - FIRE PLANS
- 700 - TYPES OF WALLS PLANS
- 800 - ACOUSTIC PLANS
- 900 - STRIP OUT PLANS

EXISTING STAIRCASE
HANDRAIL TO BE RETAINED AND REFURBISHED
LATH AND PLASTER ENCLOSURE WALLS TO BE
RETAINED
ORNATE DECORATIVE CEILINGS AND OTHER ELEMENTS
TO BE RETAINED

E	Issued for planning	08-11-19	CG	SL	PD
D	Issued for planning	07-08-19	JK	AK	AK
C	Issued for planning	13-10-18	JK	AK	IG
B	Issued for planning	17-01-18	CG	MB	IG
A	Amended following CIO comments	13-11-17	AM	MB	IG
REV	DESCRIPTION	DATE	BY	CHK	APRV



BLOOM STREET PROJECT

11 BLOOM STREET
PROPOSED CEILING PLANS
GROUND FLOOR

PLANNING

DRAWING STATUS	CG	CHKD	MB
APPROVED	IG	DATE	AUGUST 17
1:50@A1	061_178	E	
SCALE	DRAWING NUMBER	REV	