


WE&OE DRAWINGS ARE FOR DESIGN INTENT ONLY. THE MEP CONTRACTOR IS RESPONSIBLE FOR THE FINAL INSTALLATION DRAWINGS INCLUDING ALL SETTING OUT, DIMENSIONS, ALIGNMENT AND COORDINATION WITH THE ARCHITECT'S REQUIREMENTS

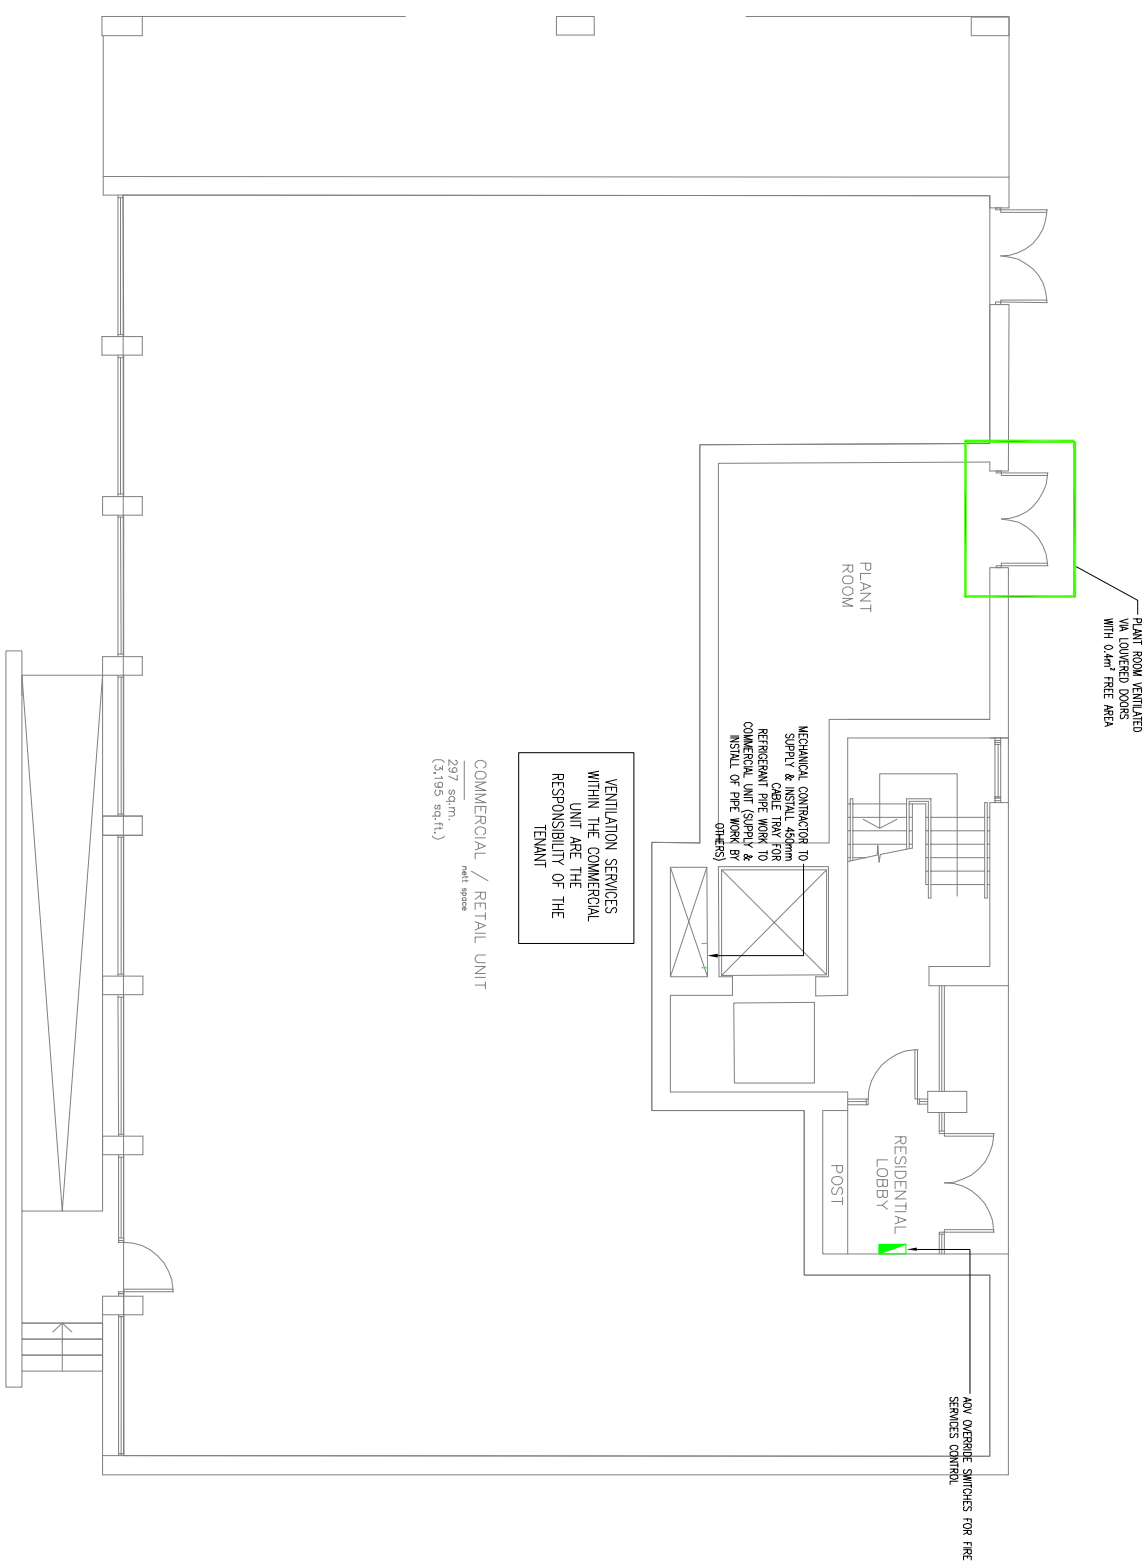

- Notes:**
1. This drawing is subject to copyright and is not to be reproduced in part or whole without approval.
 2. Do not scale this drawing - check all dimensions on file.
 3. This drawing shall be made in conjunction with the project specifications and all other contract documents.
 4. All dimensions are in millimetres unless otherwise stated.
 5. Location of all equipment rooms shall be confirmed/agreed with the client/contract engineer prior to installation.
 6. This drawing must be made in conjunction with the Mechanical Design and Services Engineer's drawings for the project.
 9. The position of connection points, accessories and ducting shall be confirmed with the client/contract engineer prior to installation.

LEGEND

- SUPPLY DIFFUSER
- EXTRACT WAFF
- MAMP UNIT AS VENT AXA SPRING KINETIC FH OR EQUAL AND APPROVED
- RE-CIRCULATION OVER HOB EXTRACT WITH LOCAL SPEED CONTROLLER AND COMMON FILTERATION
- DOOR UNDER CUT
- VENTILATION BOOST SWITCH
- NATURAL VENTILATION VIA OPENABLE WINDOW/DOOR
- FIRE COLLAR
- ATTENUATOR
- ALL SUPPLY & EXTRACT VALVES TO BE 30 MINUTE FIRE RATED
- ALL DUCTWORK 200MM X 600P EAT CHANNEL PVC DUCTWORK UNLESS OTHERWISE STATED

15	14.02.21	REV MARKED - RC COMMENT	BS
12	14.02.21	SPACE FOR BOSS PLANT ROOM, CHASE NEW, ADDED	BS
11	12.02.21	THICKER DOSE	BS
10	12.02.21	THICKER DOSE	BS
wait
Energy & Consulting Engineers

40 KING STREET, MANCHESTER, M2 8BA
TEL: 0161 524 3115 EMAIL: info@wait.co.uk

Client:

Project:
PROPOSED DEVELOPMENT
PALATINE ROAD
NORTHERN

Drawing Title:
MECHANICAL SERVICES
VENTILATION SERVICES
GROUND FLOOR

Drawing By:
BS

Checked By:
SB

Scale:
1:500

Project Date:
22/12/2020

Drawing Number:
MECS-287-A4-10