



○ BOWKER SADLER PARTNERSHIP LIMITED
■ THIS DRAWING IS THE SUBJECT OF COPYRIGHT WHICH VESTS IN BOWKER SADLER PARTNERSHIP LIMITED. IT IS AN INFRINGEMENT OF COPYRIGHT TO REPRODUCE THIS DRAWING, BY WHATEVER MEANS, INCLUDING ELECTRONIC, WITHOUT THE EXPRESS WRITTEN CONSENT OF BOWKER SADLER PARTNERSHIP LIMITED WHICH RESERVES ALL ITS RIGHTS
BOWKER SADLER PARTNERSHIP LIMITED ASSERTS ITS RIGHTS TO BE IDENTIFIED AS THE AUTHOR OF THIS DESIGN
■ DRAWING NOT TO BE SCALED.
■ REPORT ERRORS & OMISSIONS TO ARCHITECT.
■ CHECK ALL DIMENSIONS ON SITE
■ DRAWING TO BE READ IN CONJUNCTION WITH THE HEALTH AND SAFETY PLAN AND ALL RELEVANT RISK ASSESSMENTS

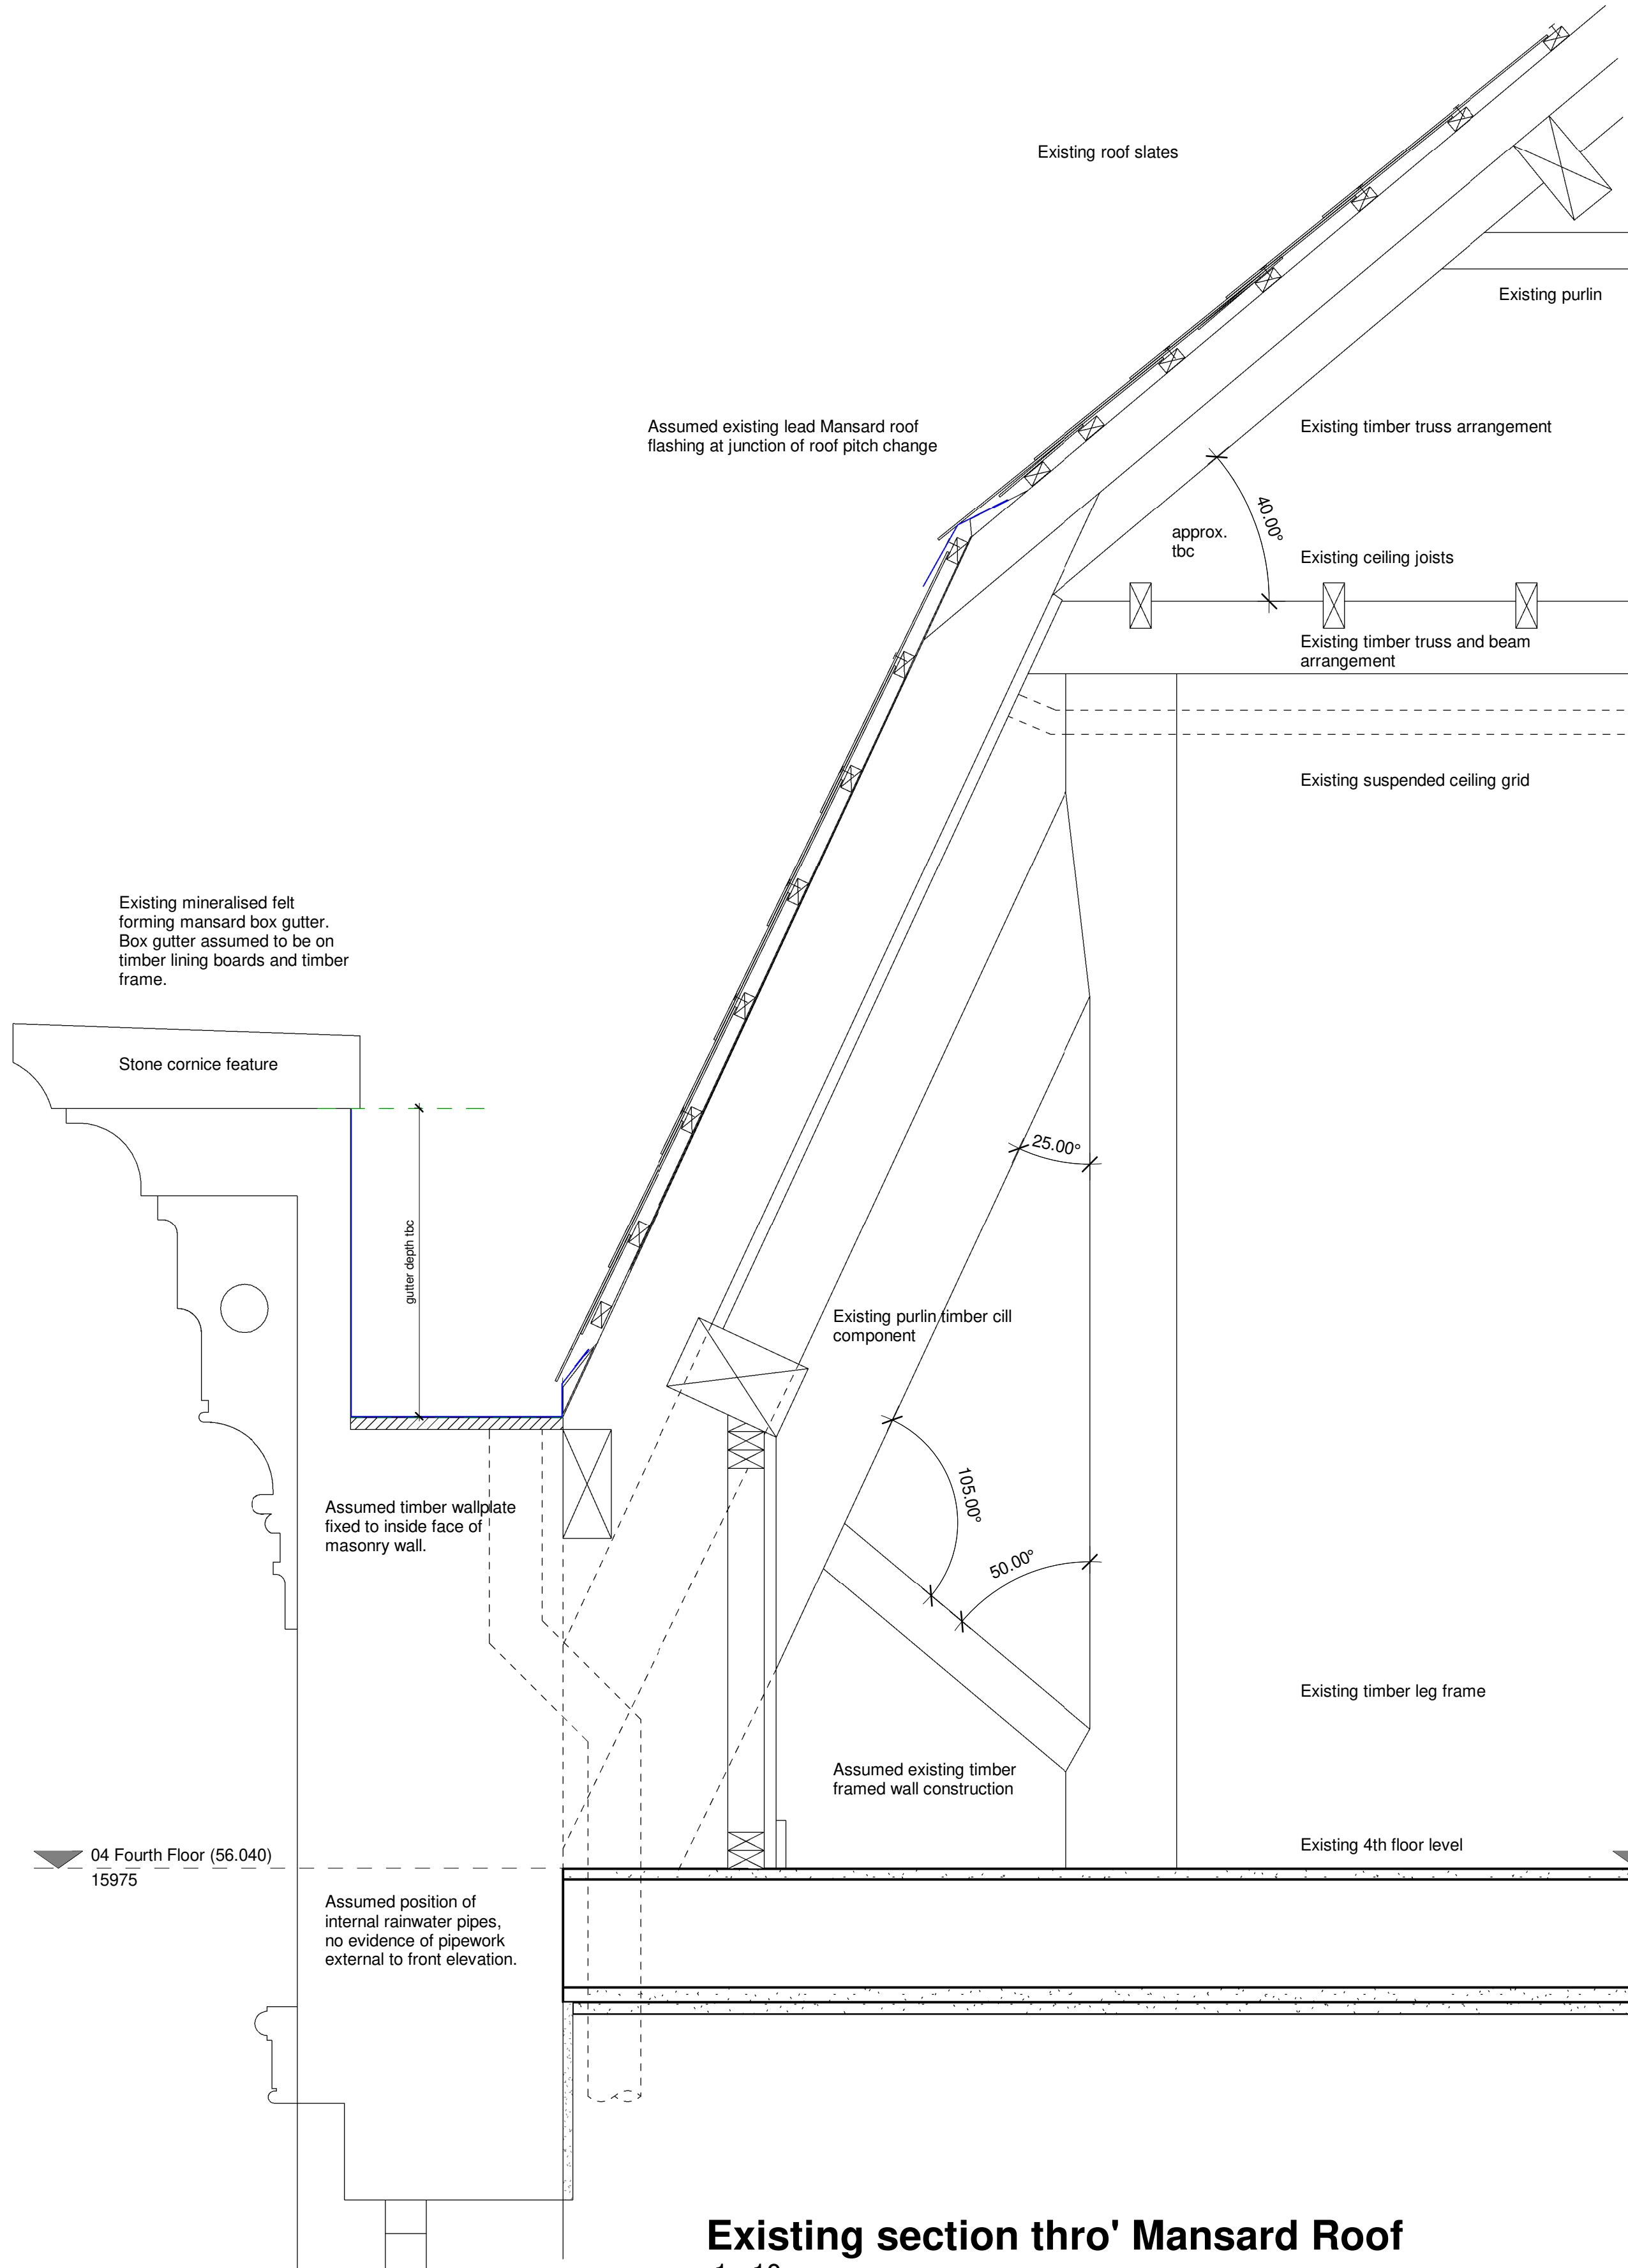

Existing section thro' Mansard Roof
1 : 10

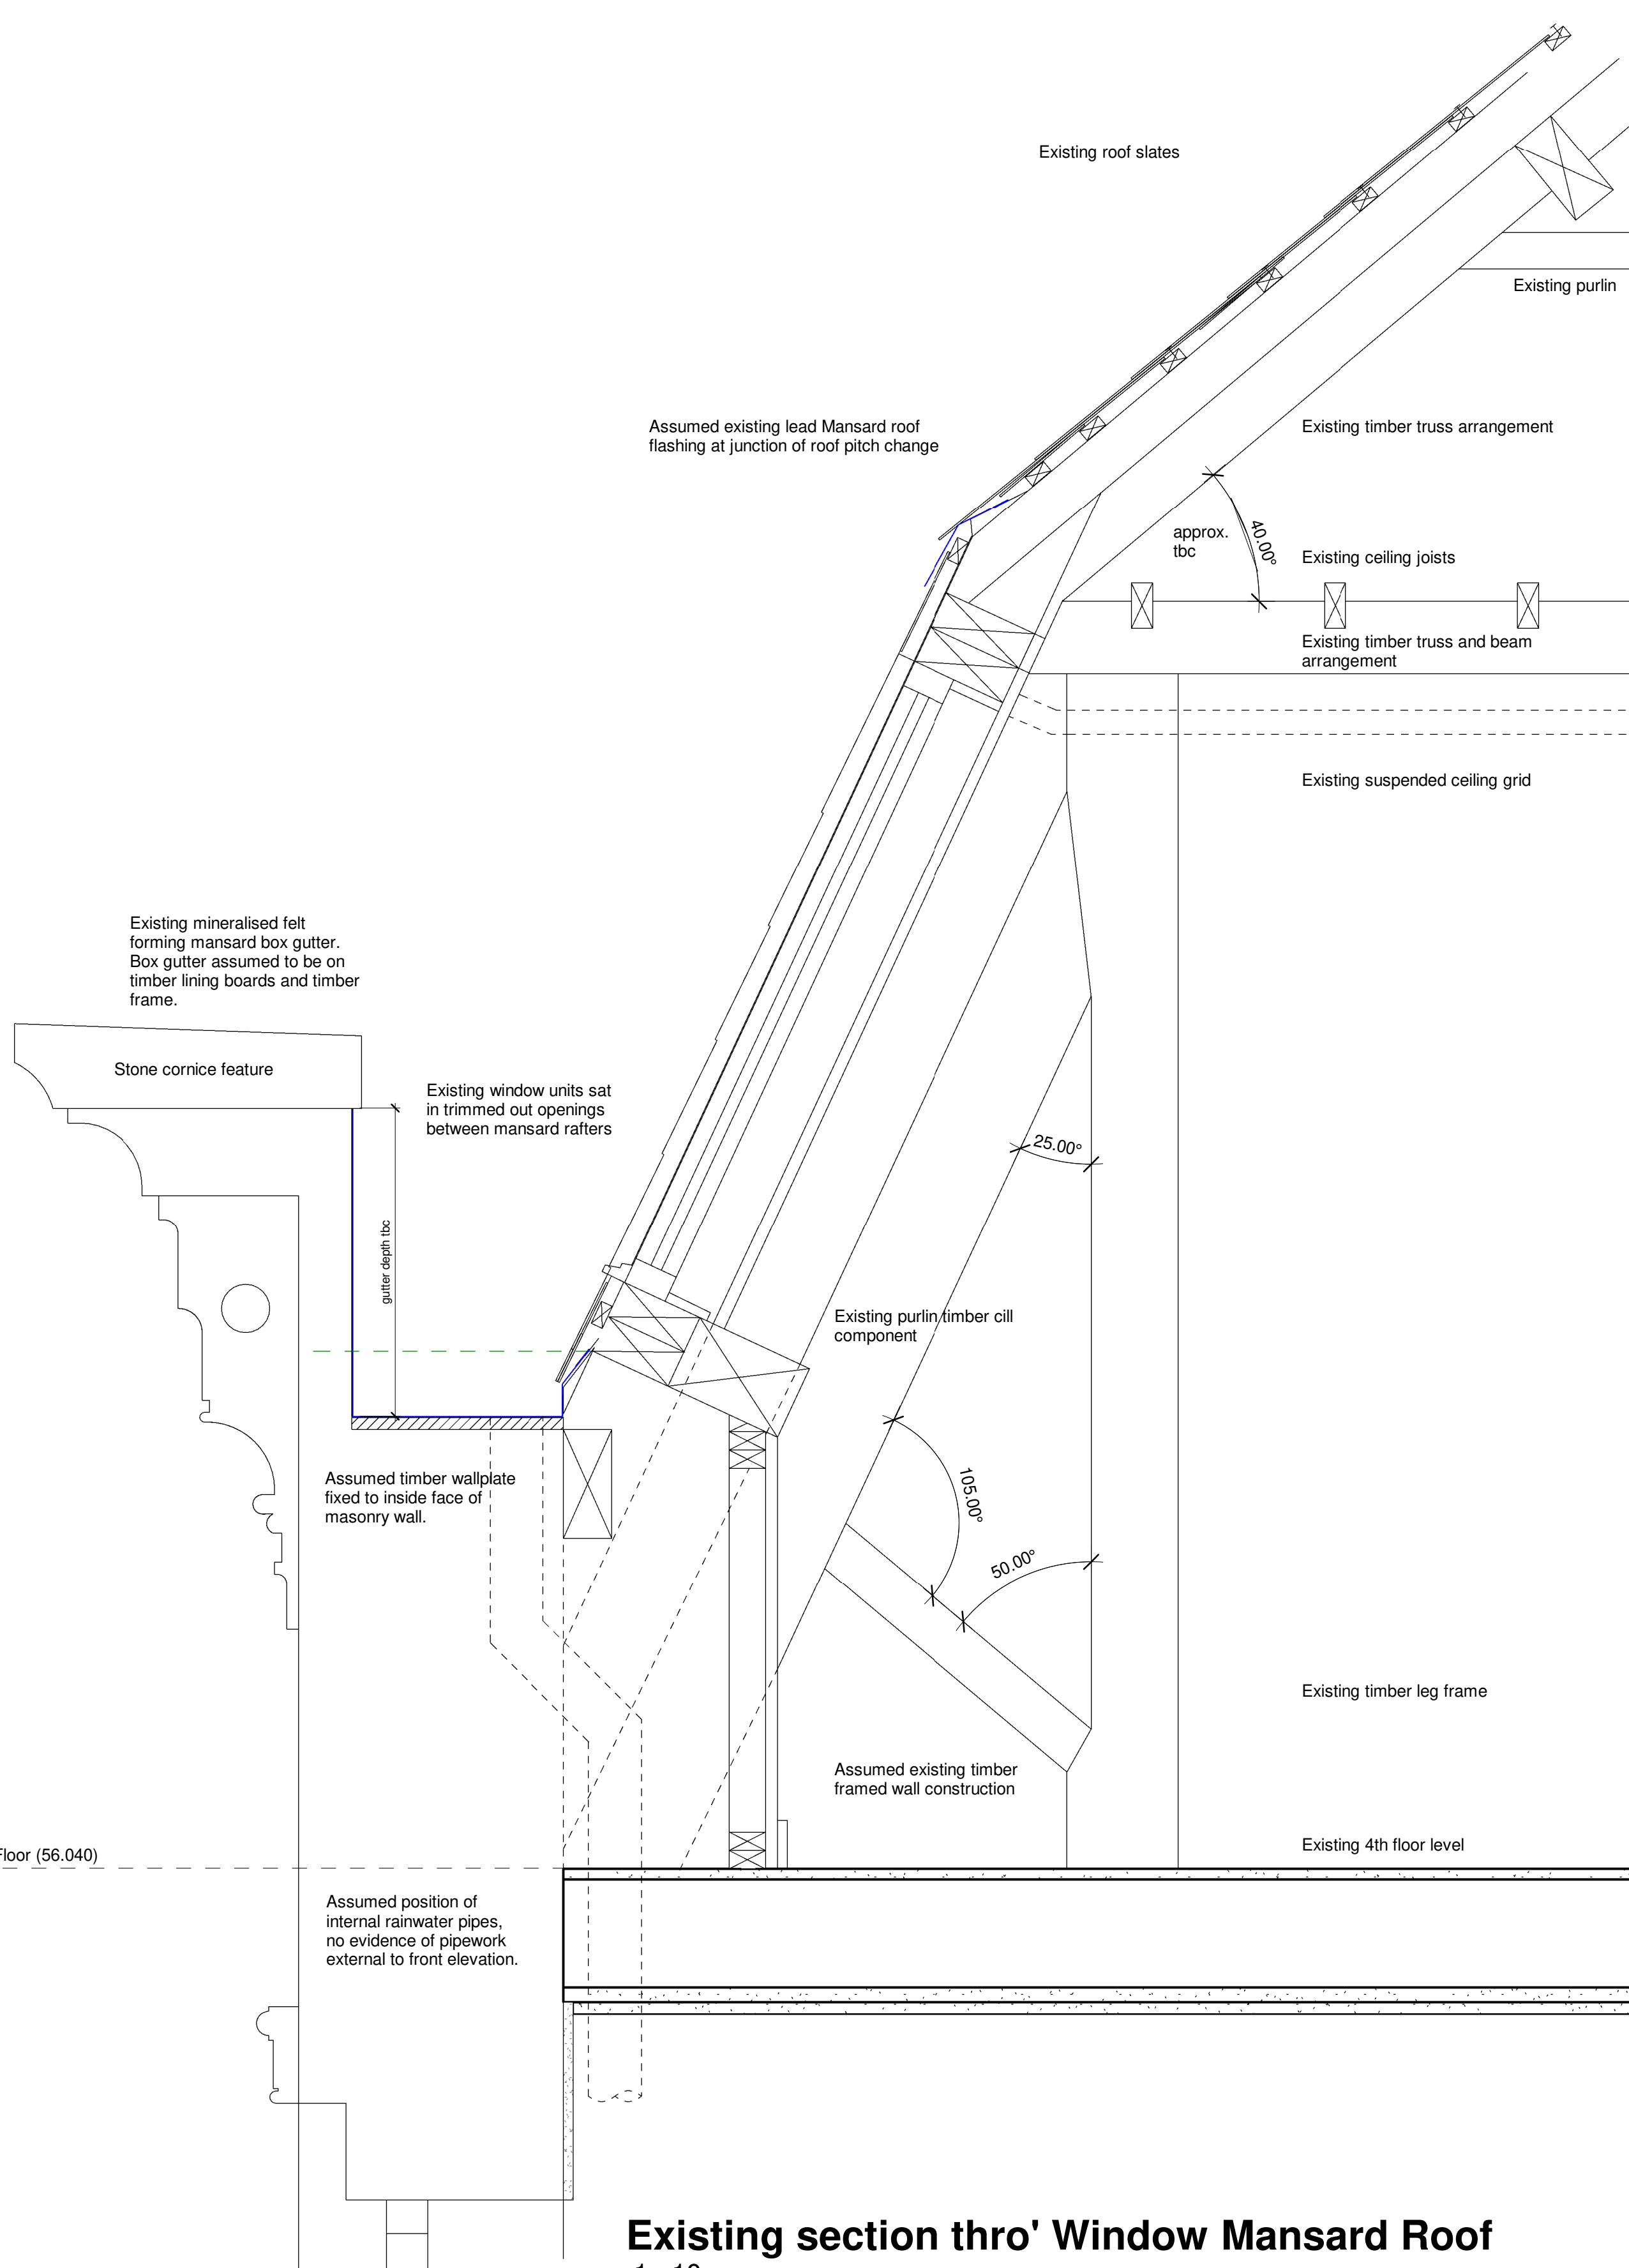

Existing section thro' Window Mansard Roof
1 : 10

A	19.08.19	CP	Updated for Tender	DL
REV.	DATE	DRN.		CHKD.

PROJECT
**Princess House, 105-107
Princess Street Manchester**

CLIENT
Lapwine Ltd

DRAWING
**Existing Roof Mansard
Details - Sheet 1**

SCALE 1 : 10	SHEET SIZE @ A1	DRAWN CP	CHECKED DL	DATE 16.7.2019
-----------------	--------------------	-------------	---------------	-------------------

BOWKER SADLER ARCHITECTURE
A: Hatherlow House, Hatherlow, Romiley, Stockport SK6 3DY
T: 0161 406 7333
E: office@bowker-sadler.co.uk
W: www.bowker-sadler.co.uk

JOB No 18-094	DRAWING No 6500	REVISION A
STATUS	TENDER	

