



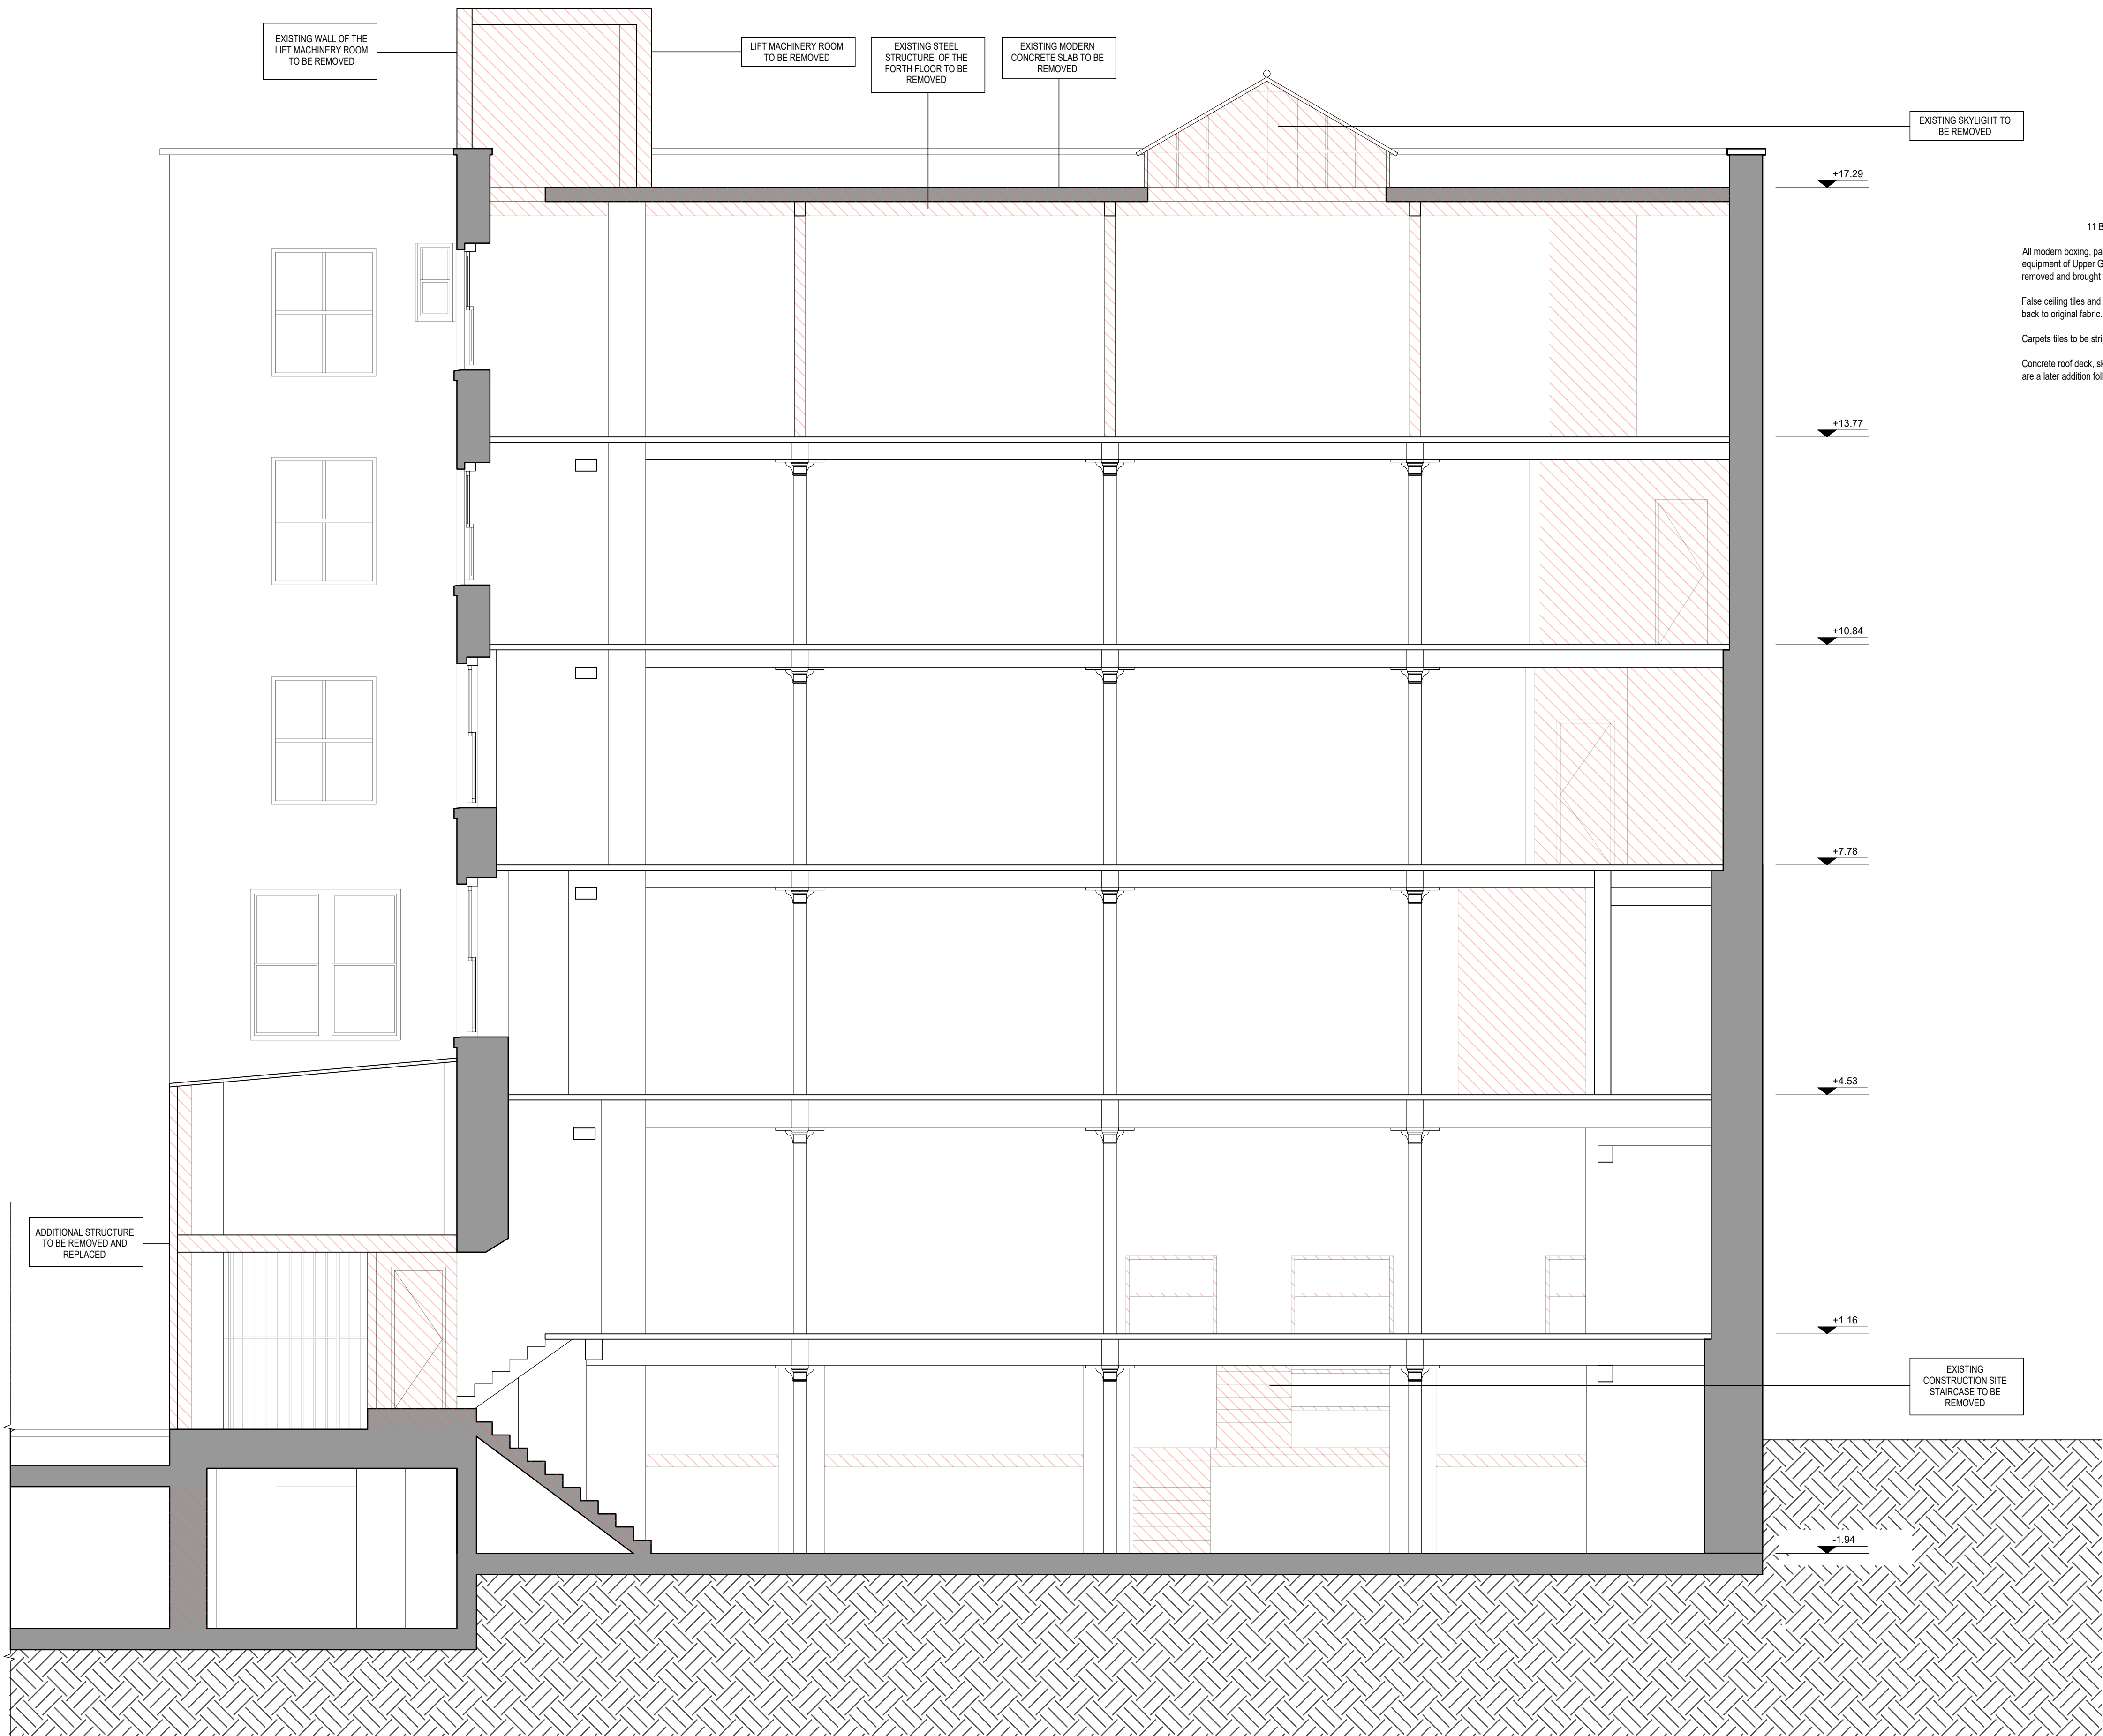

Existing Section C-C

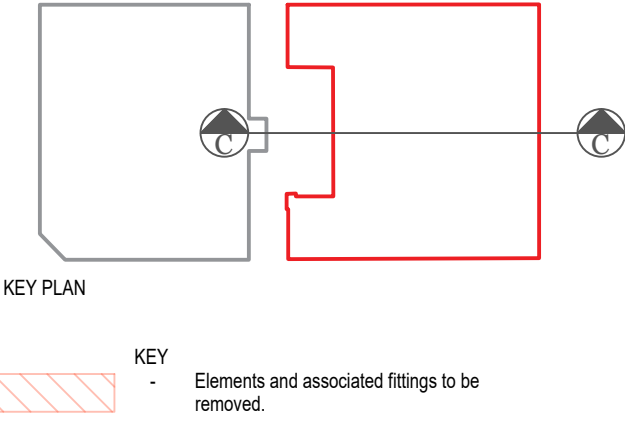

11 Bloom Street Notes:

All modern boxing, partitions, fixture, fittings and m&e equipment of Upper Ground Floor 11 Bloom Street will be removed and brought back to its original fabric.

False ceiling tiles and metal ceiling frame will be stripped back to original fabric.

Carpets tiles to be stripped back to original fabric.

Concrete roof deck, skylights and the additional staircase are a later addition following the fire damage.

GENERAL NOTES

1. ALL DIMENSIONS ARE IN MILLIMETRES UNLESS OTHERWISE STATED
2. ALL LEVELS ARE IN METRES UNLESS OTHERWISE STATED
3. DIMENSIONS ARE NOT TO BE SCALED FROM THE DRAWING
4. ALL WORK TO BE CARRIED OUT IN ACCORDANCE WITH THE CURRENT EDITION OF THE BUILDING REGULATIONS 1991 (INCLUDING AMENDMENTS) AND ALL RELEVANT BRITISH STANDARDS/CODES OF PRACTICE
5. CONTRACTOR IS RESPONSIBLE FOR THE CORRECT SETTING OUT OF THE WORKS ON SITE. ALL DIMENSIONS TO BE CHECKED PRIOR TO FABRICATION OF MATERIALS
6. THIS DRAWING IS TO BE READ IN CONJUNCTION WITH ALL RELEVANT DRAWINGS AND SPECIFICATIONS

REFERENCE DRAWINGS

- 001 - SITE LOCATION PLAN
- 100 - EXISTING & PROPOSED PLANS
- 200 - EXISTING & PROPOSED SECTIONS & ELEVATIONS
- 300 - CEILING PLANS
- 400 - M&E PLANS
- 500 - DETAILS
- 600 - FIRE PLANS
- 700 - TYPES OF WALLS PLANS
- 800 - ACOUSTIC PLANS
- 900 - STRIP OUT PLANS

D	Issued for Section 77 Amendment	16.06.21	LD	NP	MP
C	Issued for planning	09.11.19	JK	SL	PD
B	Issued for planning	07.06.19	JK	AK	JK
A	Issued for planning	17.01.18	JK	MB	IG
REV	DESCRIPTION	DATE	BY	CHECK	APPROV



BLOOM STREET PROJECT

11 BLOOM STREET
EXISTING SECTION
C-C

PLANNING

DRAWING STATUS	LD	CHECKED	NP
APPROVED	NP	DATE	JUN 21

1:50 @A1	061_203	D
SCALE	DRAWING NUMBER	REV