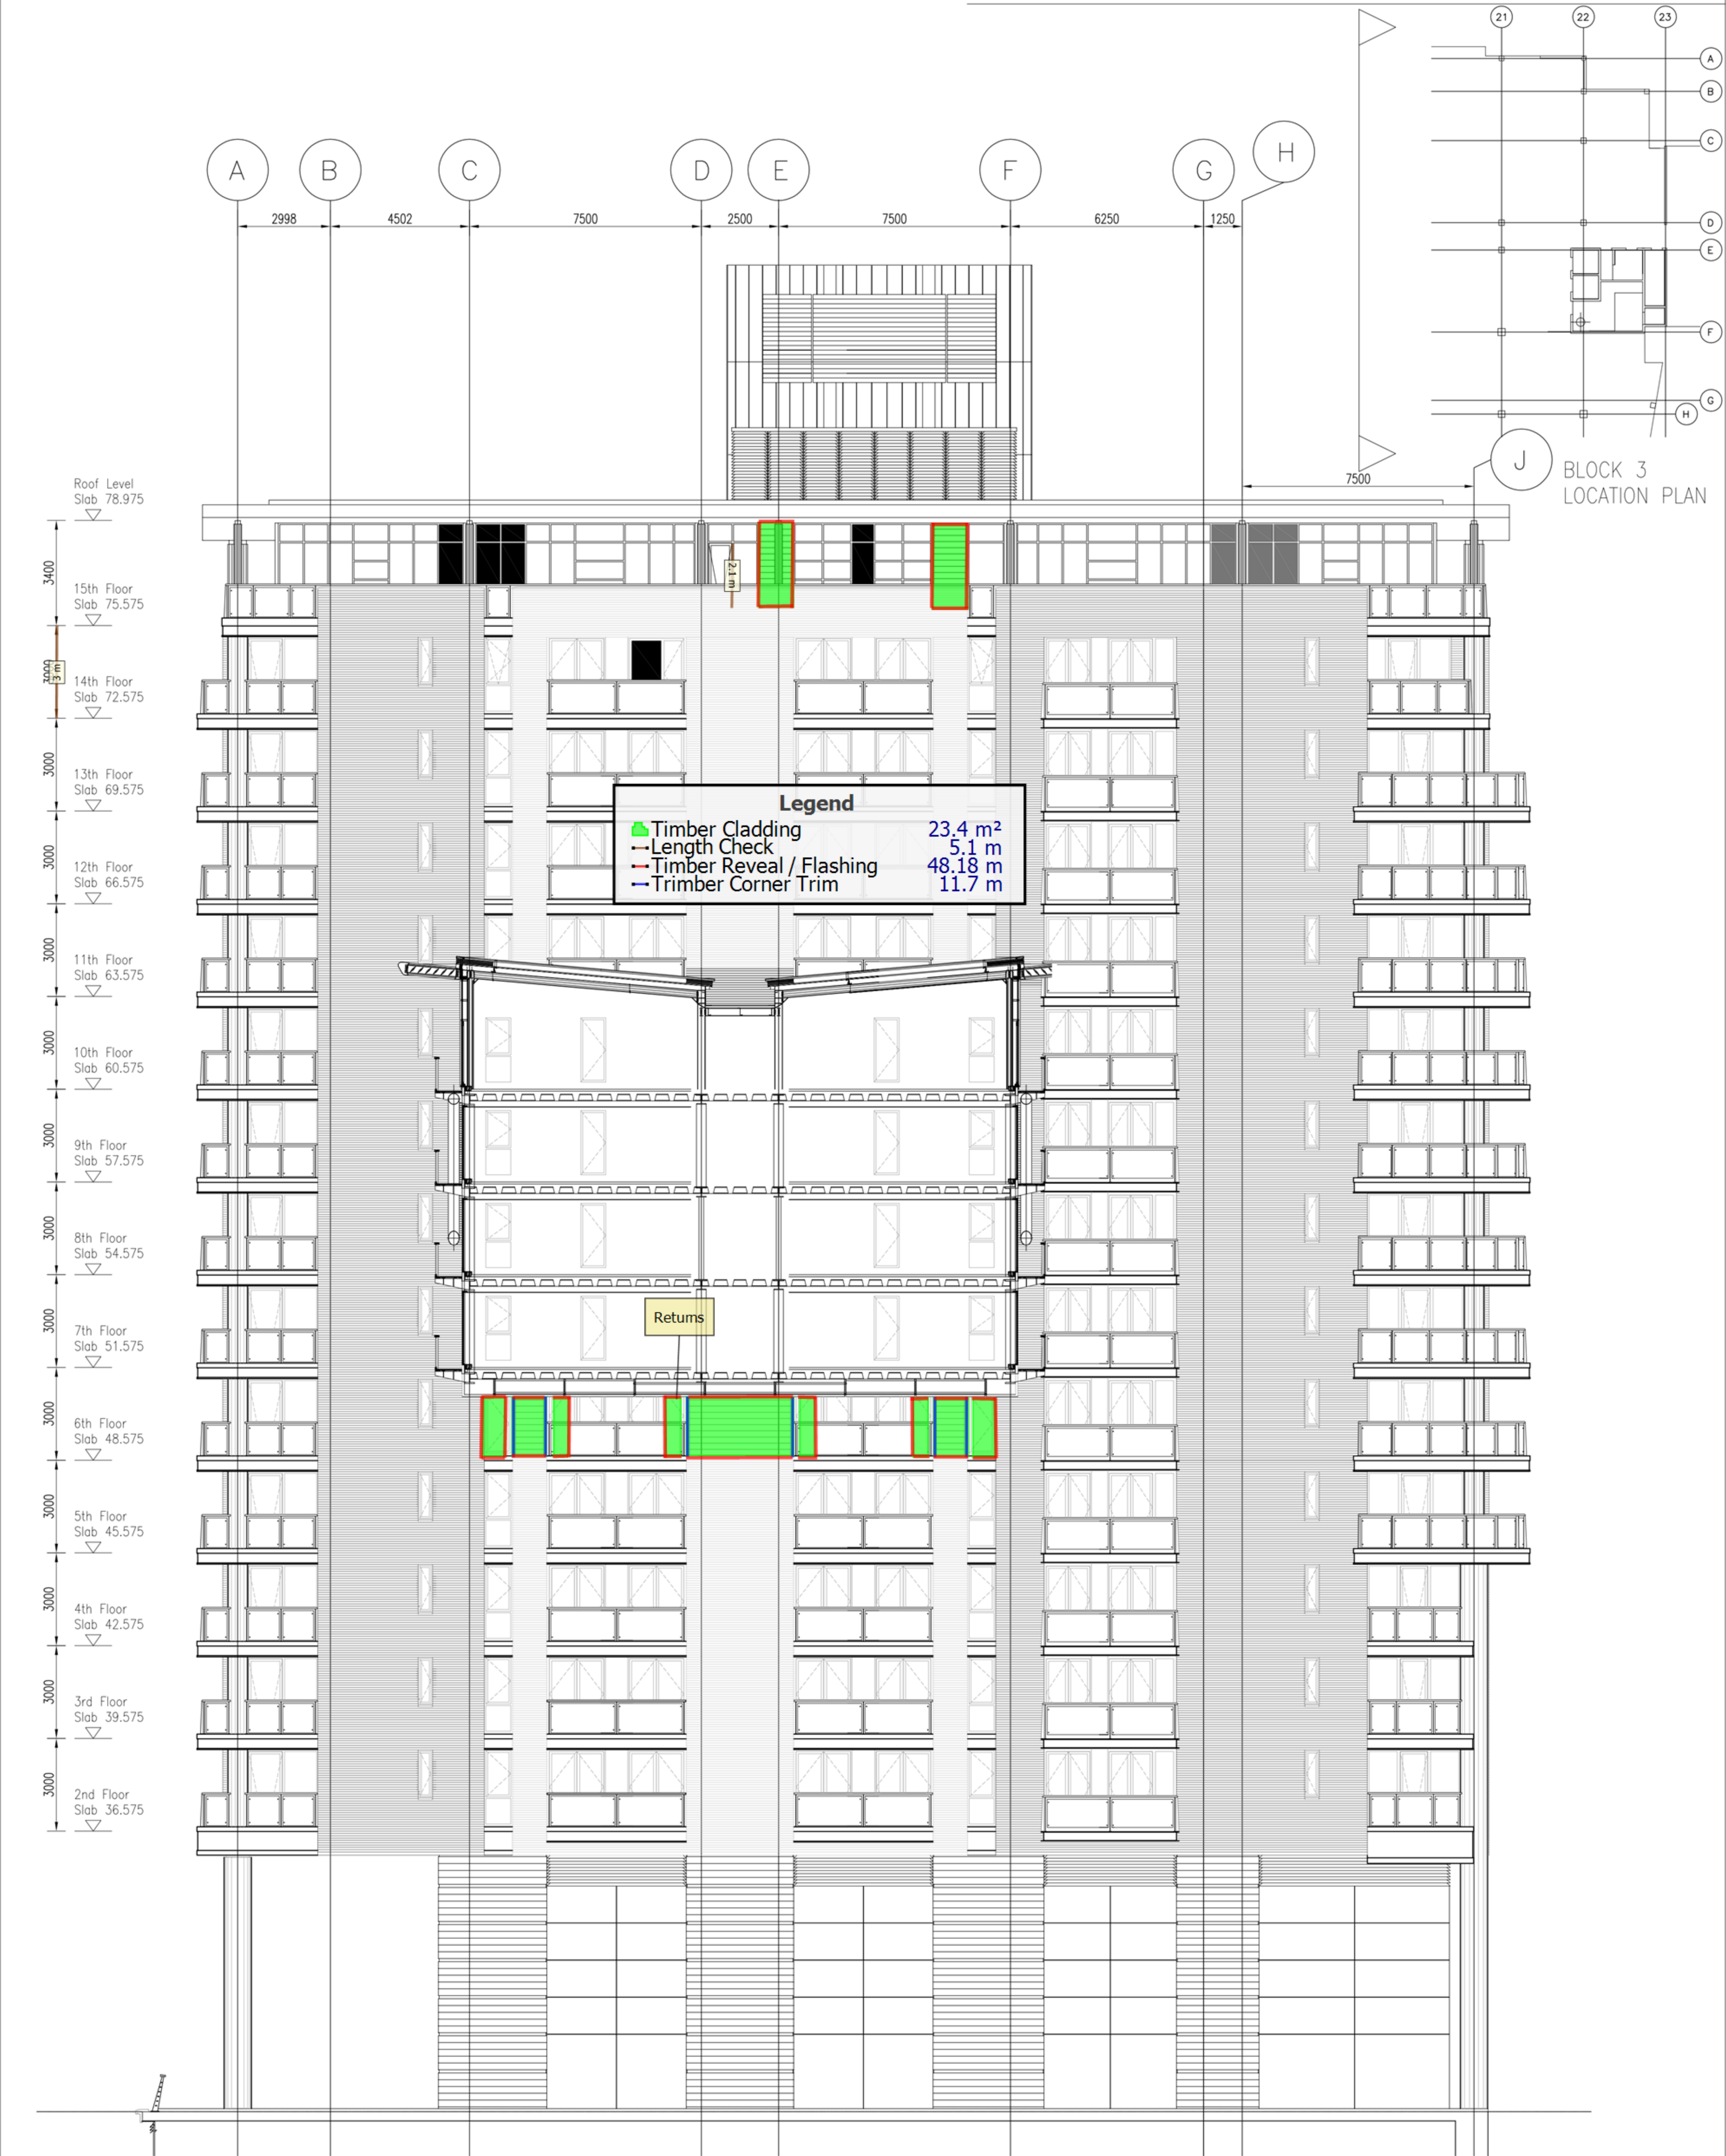


LEFT BANK, SPINNINGFIELDS  
MANCHESTER  
BLOCK B3  
ELEVATION Grid 20

|             |                 |        |          |             |
|-------------|-----------------|--------|----------|-------------|
| P1          | FOR INFORMATION | SPH    | 18.11.20 | AL          |
| Rev         | Description     | By     | Date     | Chkd        |
| Status      | PRELIMINARY     |        |          |             |
| Drawing No. | 10543 - 104     |        |          | Revision P1 |
| Scale       | Size            | Drawn  | Date     | Chkd        |
| 1:100       | A1              | SPH    | NOV 20   | AL          |
|             |                 | Passed |          |             |
|             |                 | -      |          |             |