




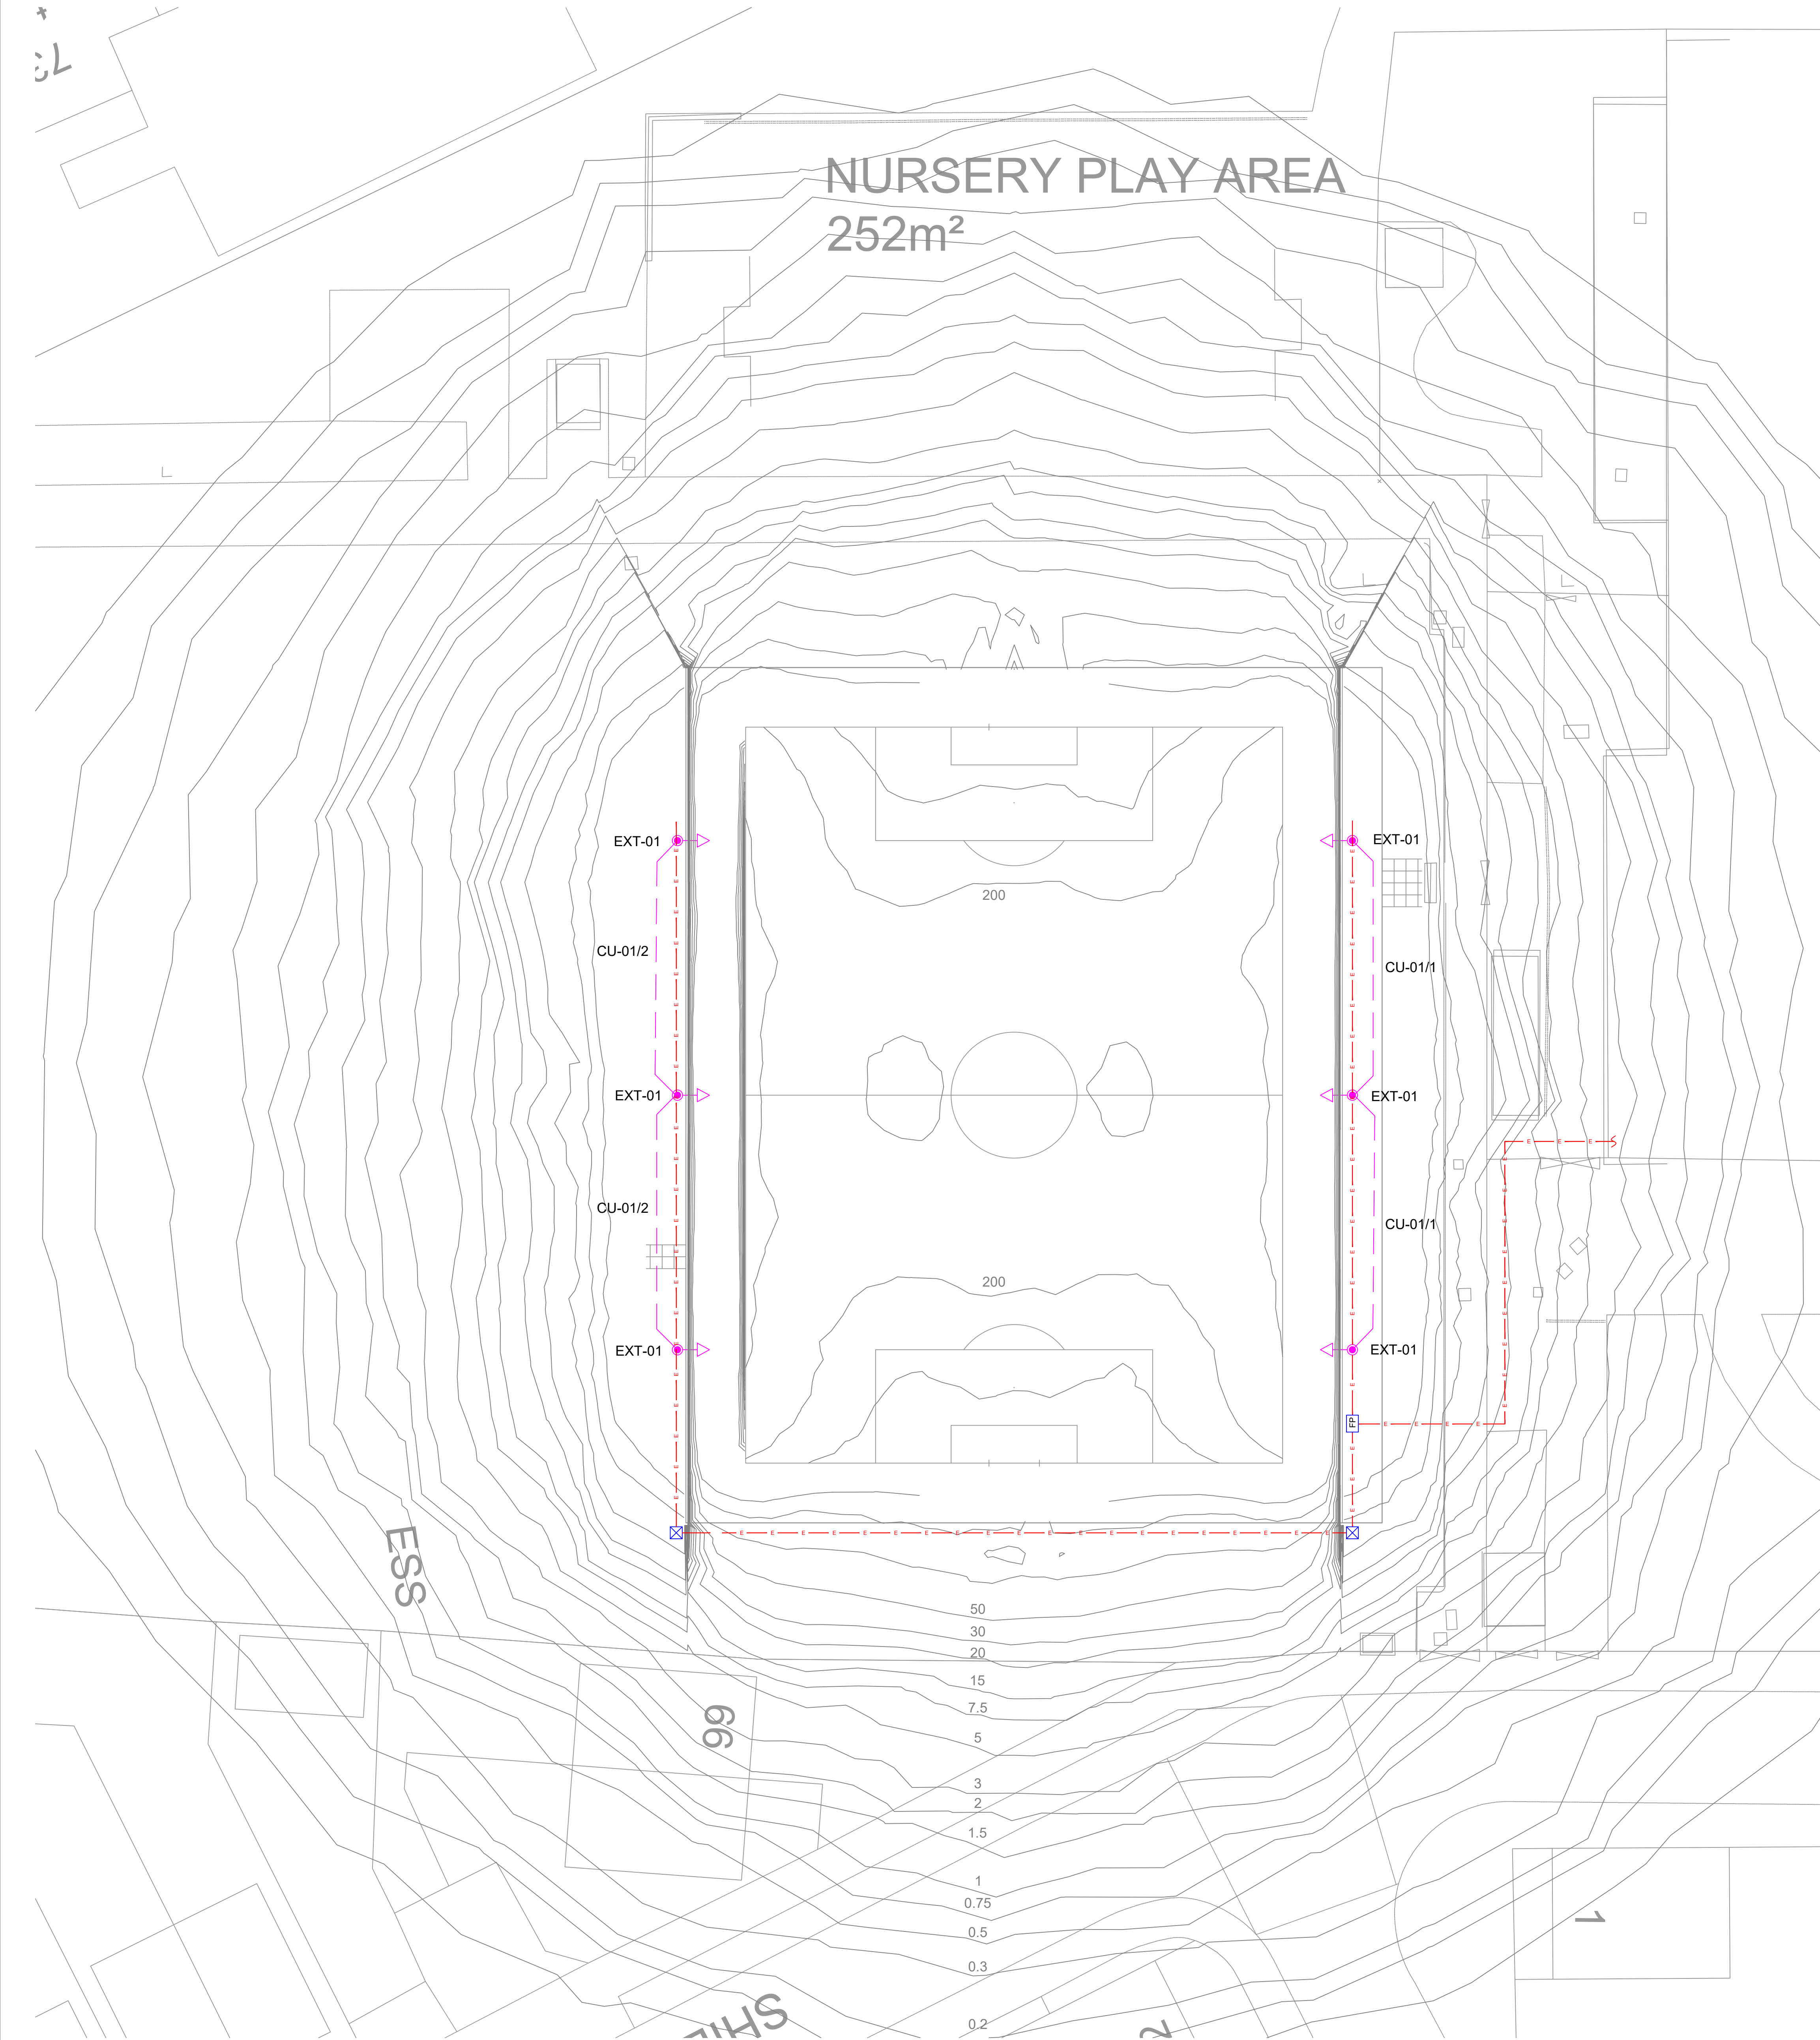

DETAIL A - FLOODLIGHT

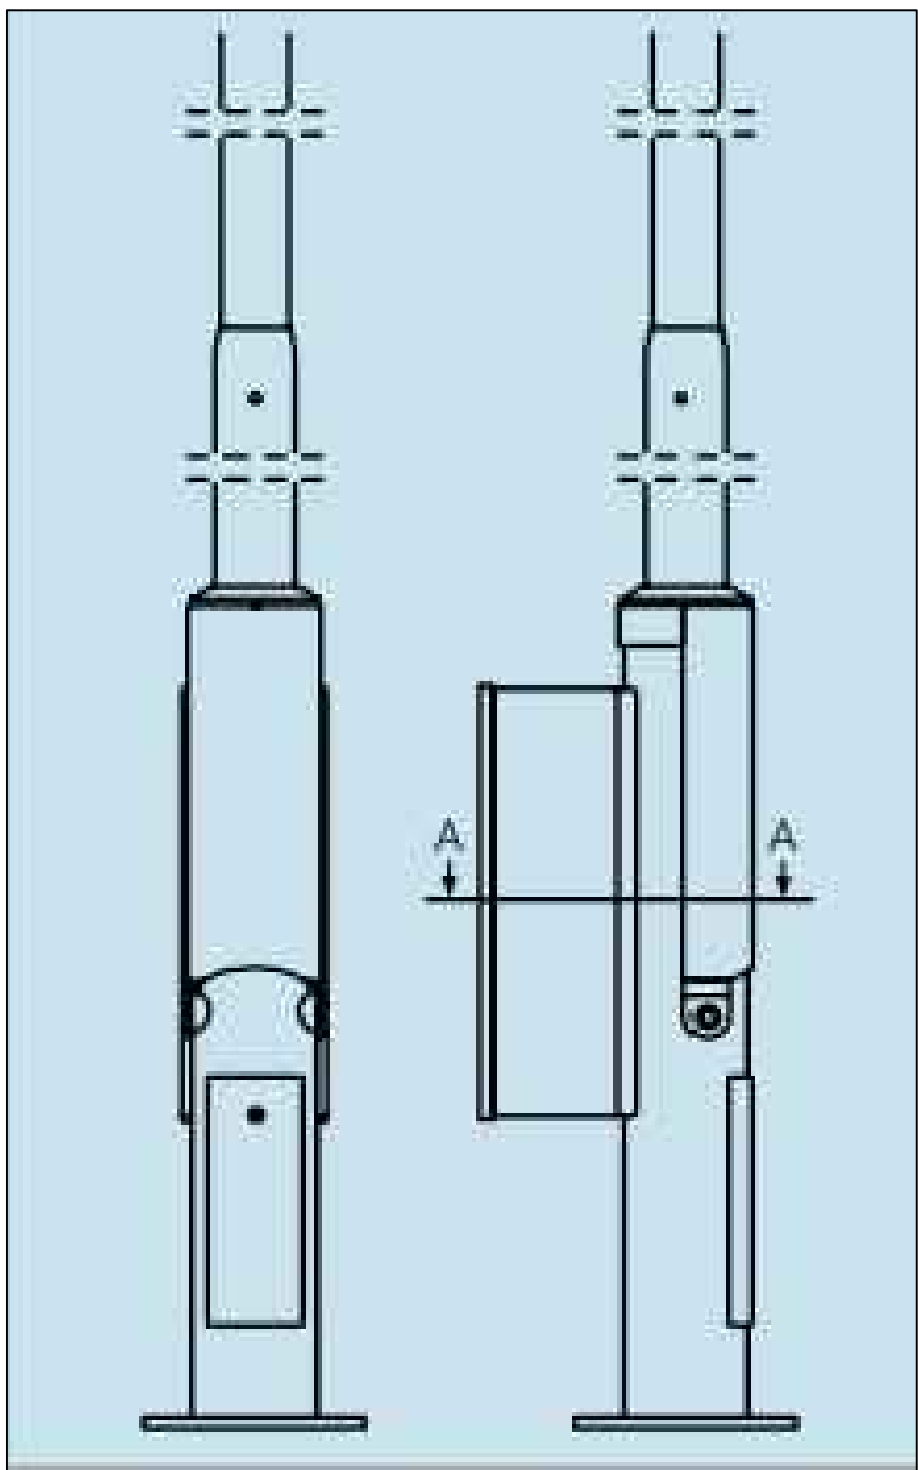

DETAIL B - HINGED SPORTS COLUMN

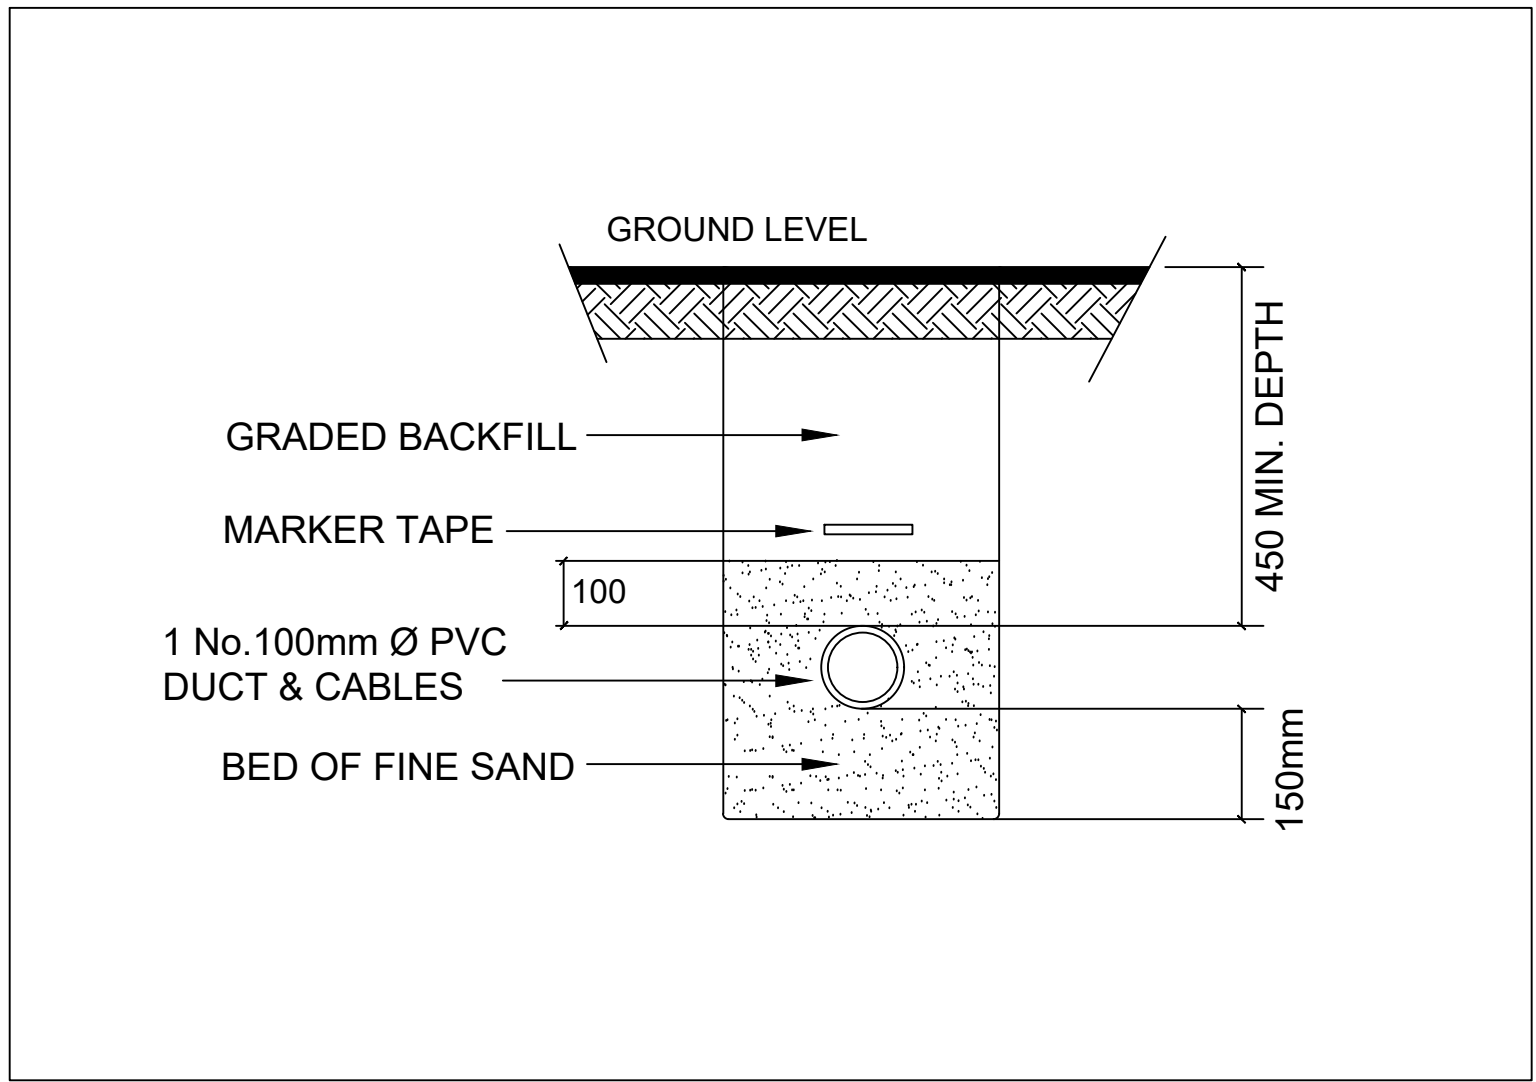


DETAIL D - TYPICAL TRENCH DETAIL

LIGHTING LEGEND	
SYMBOL	DESCRIPTION
EXT-01	ABACUS LIGHTING CHALLENGER 1 1KW WIDE BEAM REF: AL6012 MOUNTED ON ABACUS 11M HINGED SPORTS COLUMN REF: T107RLHE111

DUCT LEGEND	
SYMBOL	DESCRIPTION
E	PROPOSED TRENCHED DUCTED ELECTRICAL CABLE ROUTE C/W DRAW ROPES AND SECURE ACCESS CHAMBERS
⊠	DRAW PIT

EQUIPMENT LEGEND	
SYMBOL	DESCRIPTION
FP	FEEDER PILLAR

GENERAL NOTES	
1	THIS DRAWING SHALL BE READ IN CONJUNCTION WITH THE ECS ELECTRICAL ENGINEERING SPECIFICATIONS.
2	THIS DRAWING IS INDICATIVE AND IS INTENDED TO HIGHLIGHT THE PROPOSED LOCATION FOR ELECTRICAL SERVICES. THE CONTRACTOR SHALL NOTE THESE DRAWINGS SHALL NOT BE USED FOR CONSTRUCTION PURPOSES. THE CONTRACTOR SHALL INCLUDE TO PRODUCE THEIR OWN WORKING DRAWINGS, TAKE DETAILED SITE MEASUREMENTS, INDICATE THE PROVISION OF BUILDERS WORKS AND COORDINATE THE INSTALLATION OF ALL SERVICES.
3	THE CONTRACTOR SHALL NOTE THIS DRAWING HAS BEEN PRODUCED USING LIMITED SITE SURVEY INFORMATION. THE CONTRACTOR SHALL INCLUDE TO CARRY OUT AN INTRUSIVE SURVEY AND TO PRODUCE DRAWINGS THAT REFLECT THE INSTALLATION.
4	ALL EQUIPMENT SHALL BE INSTALLED & LOCATED TO MAINTAIN SPATIAL REQUIREMENTS TO FACILITATE ACCESS & MAINTENANCE IN LINE WITH MANUFACTURERS RECOMMENDATIONS AND GOOD PRACTICE GUIDES.
5	ALL EQUIPMENT SHALL BE INSTALLED IN ACCORDANCE WITH MANUFACTURERS GUIDELINES.
6	DO NOT SCALE FROM THIS DRAWING.
7	ALL DETAILS ARE APPLICABLE TO EVERY DRAWING UNLESS INDICATED OTHERWISE.

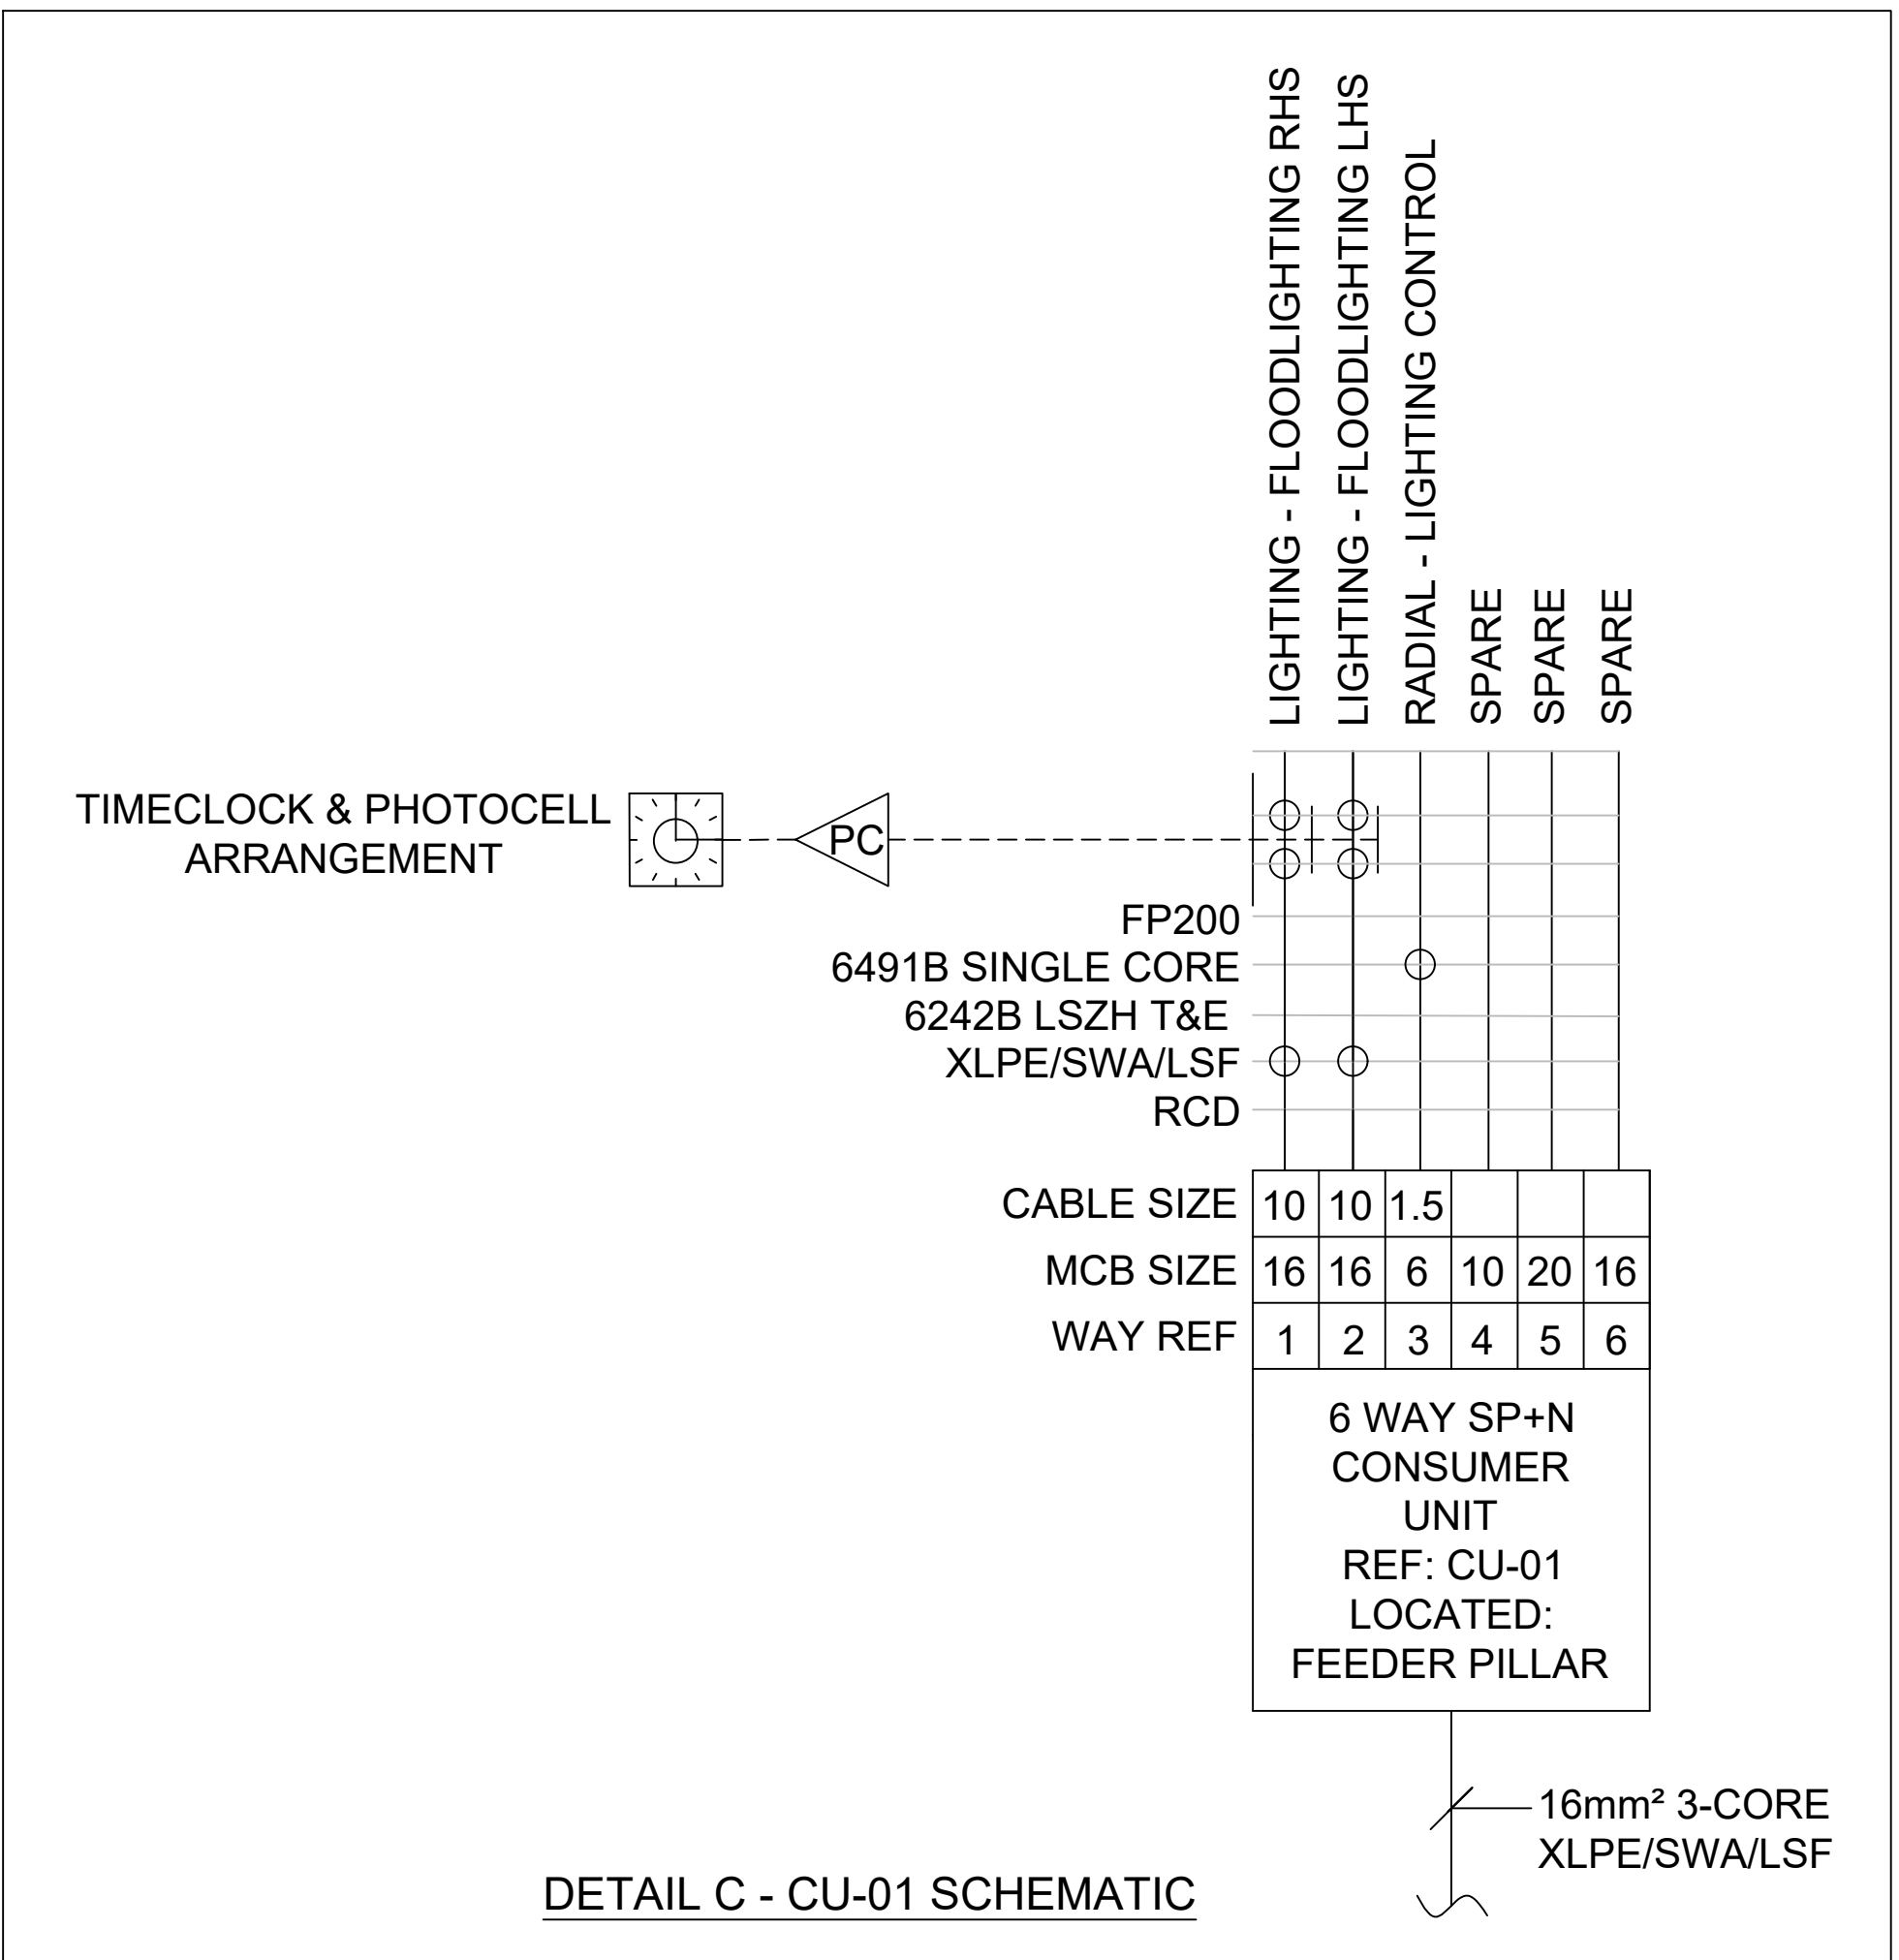

DETAIL C - CU-01 SCHEMATIC

T1	CONSTRUCTION ISSUE:	J.J.	May '21
Rev.	Description	Revised By	Date

STATUS

TENDER

Building Services Consulting Engineers
148 Sharnbrook Road
Cirencester, Gloucestershire, G50 2JF
Tel: 0185 252 2500 Fax: 0185 252 2505
Web Site: www.ecs-ecs.co.uk Email: sales@ecs-ecs.co.uk

JOB NO.	DRAWING NO.	COMPUTER FILE	REVISION
23/078	23/078/ES/01	23_078_ES_01	T1
DATE	SCALE	DRAWN	CHECKED
May 2021	1:50 @ A0	J.J.	D.B.

JOB TITLE
Rushbrook School

ISSUED TITLE
External Football Pitch
Proposed Electrical Services Layout