


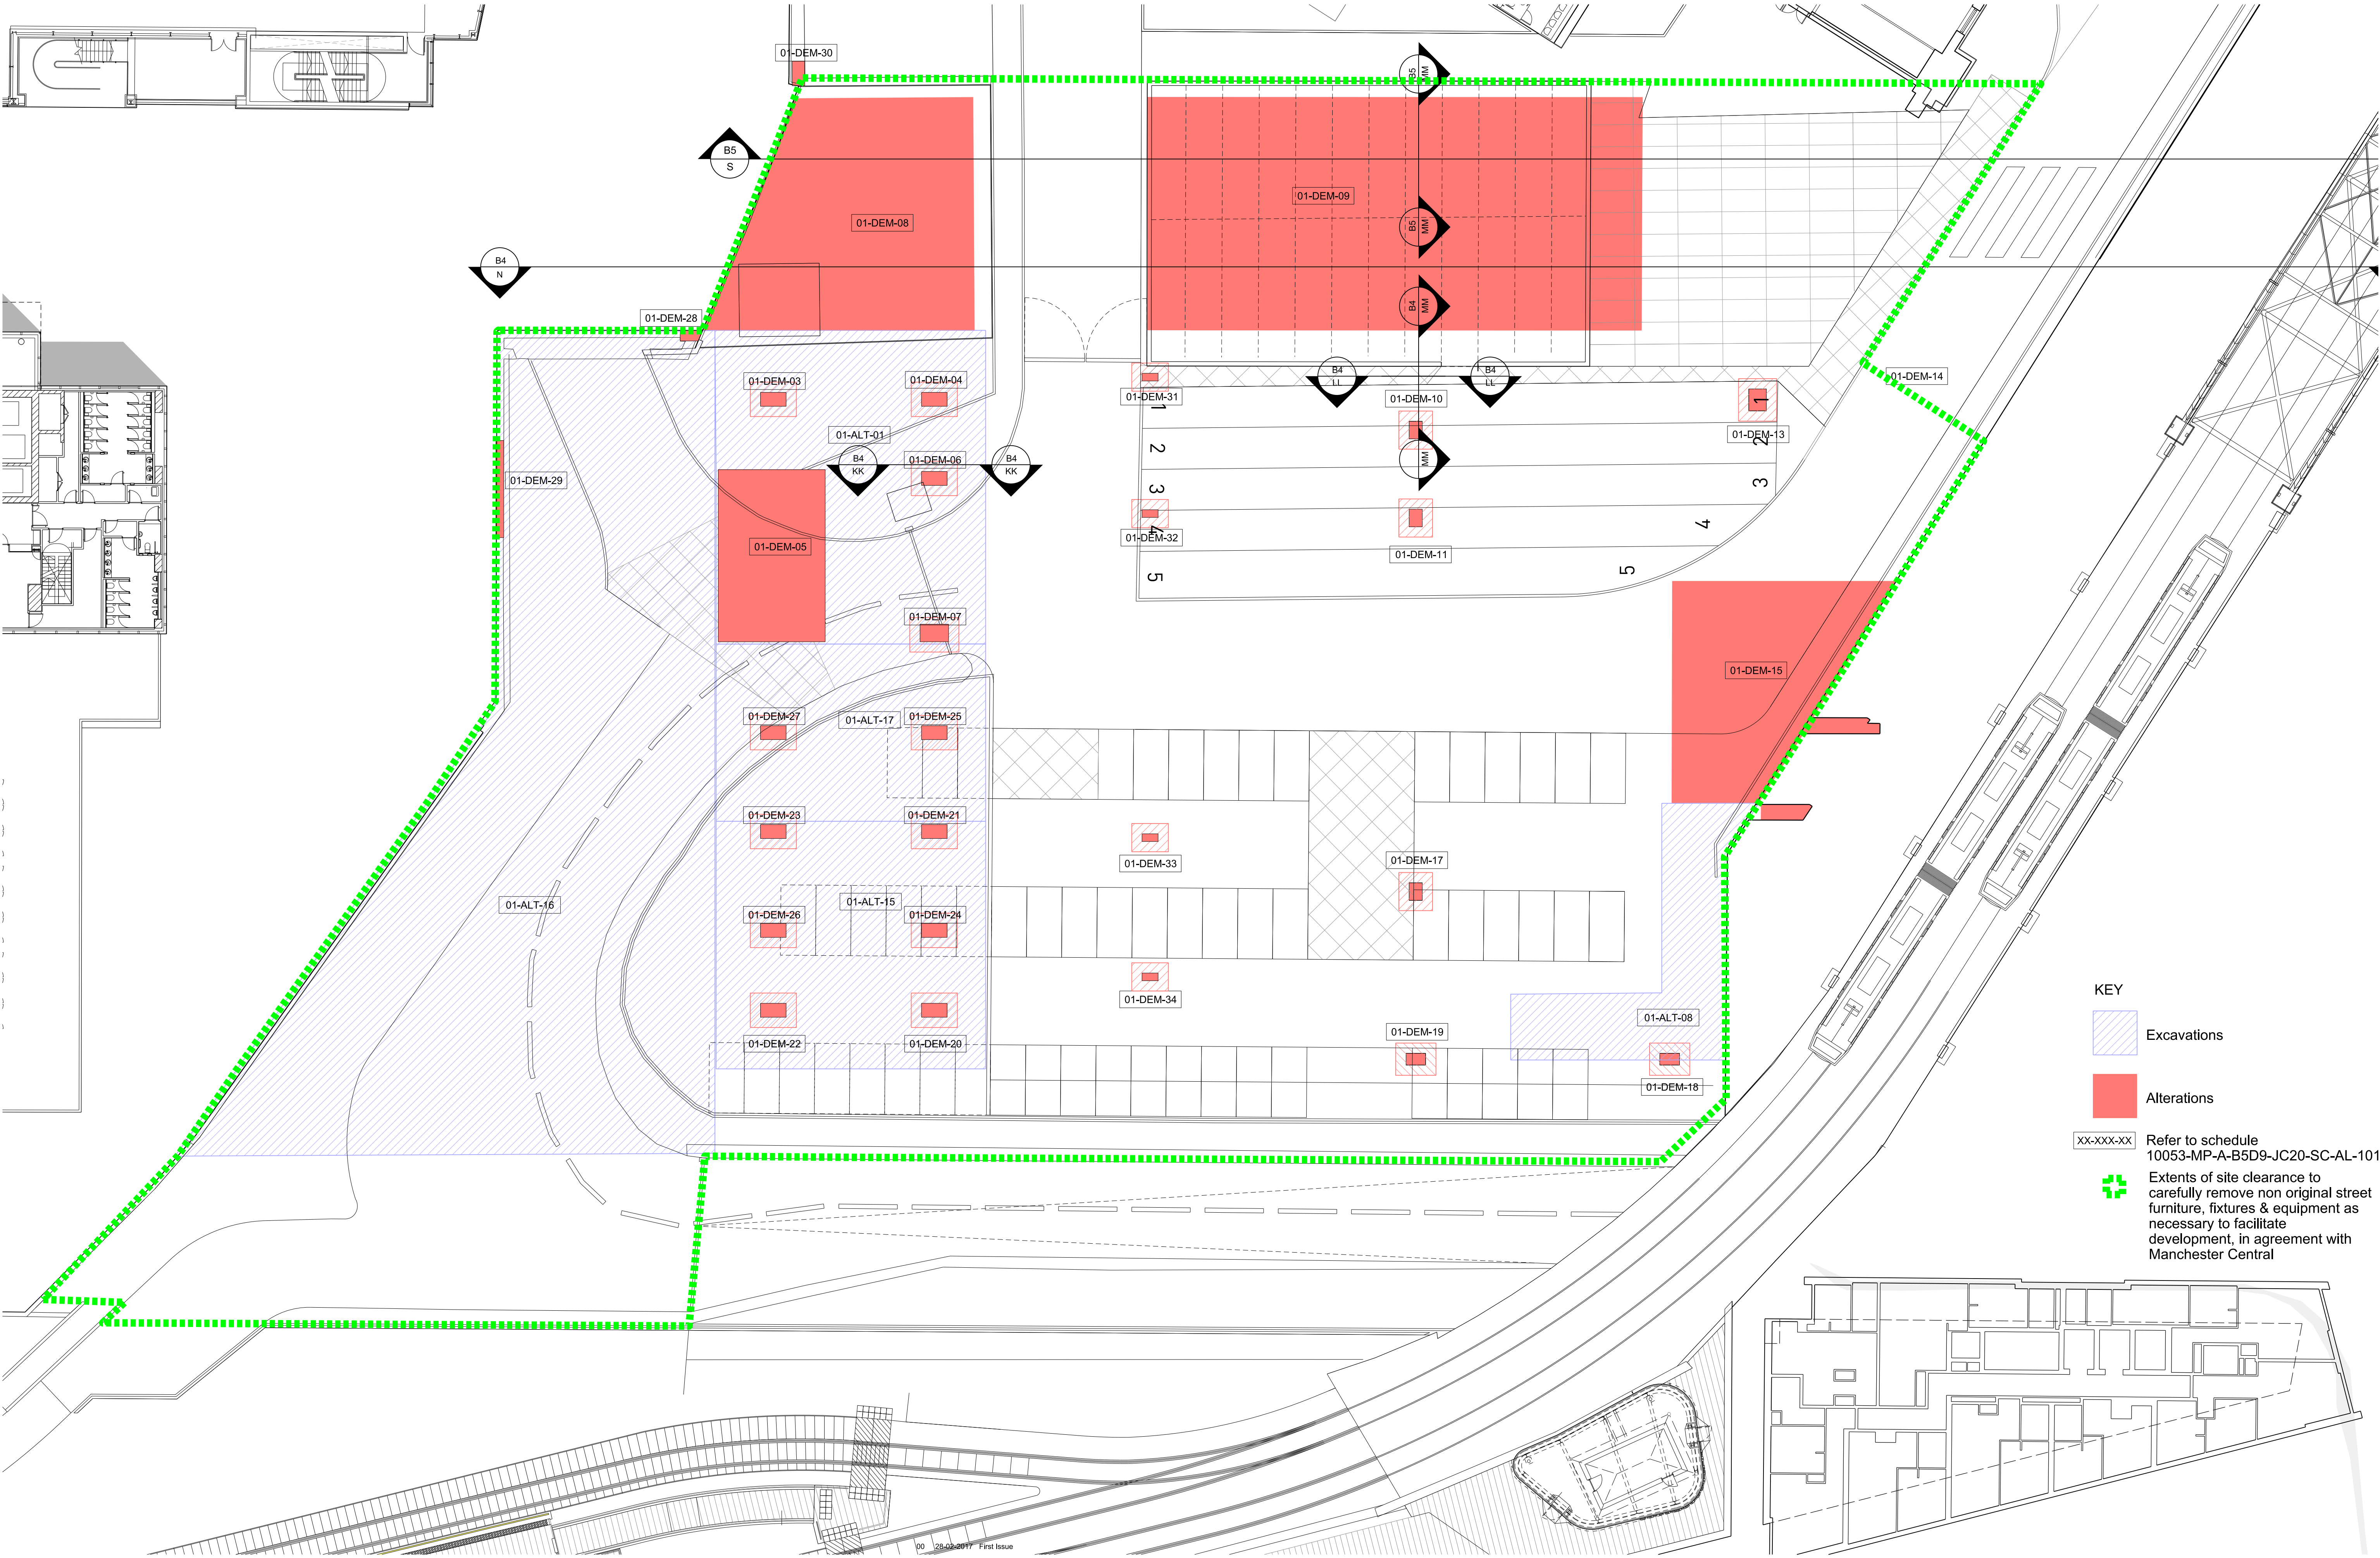

KEY

 Excavations

 Alterations

 xx-xxx-xx Refer to schedule 10053-MP-A-B5D9-JC20-SC-AL-101

 Extents of site clearance to carefully remove non original street furniture, fixtures & equipment as necessary to facilitate development, in agreement with Manchester Central

This drawing is copyright Do not scale off dimensions. All dimensions to be checked on site by contractor. Contractor to report any dimensional discrepancies, errors or omissions prior to commencing on site. 0m2.5m5m10m	Rev	Date	Description	Rev	Date	Description	Rev	Date	Description	North	Project Title			Status	Planning			
	00	03-07-2020	Listed Building Application									Former Bauer Millet Site			Scale	1:400 @ A3 1:200 @ A1	Date	July 2020
	01	04-04-2022	Listed Building Application									Drawing Title			Job No	Drawing No	Revision	
												Masterplan - Proposed Alterations to Listed Structure Plan Service Yard - Level 01			10053	10053-MP-A-B5D9-JC20-P-01-101	01	
											MANCHESTER Riverside, 4 Commercial St Manchester M16 4RD +44 (0)161 835 2342 www.simpsonhaugh.com LONDON 84 Roberts Place London EC1R 6BB +44 (0)20 7549 4900 mail@simpsonhaugh.com							