


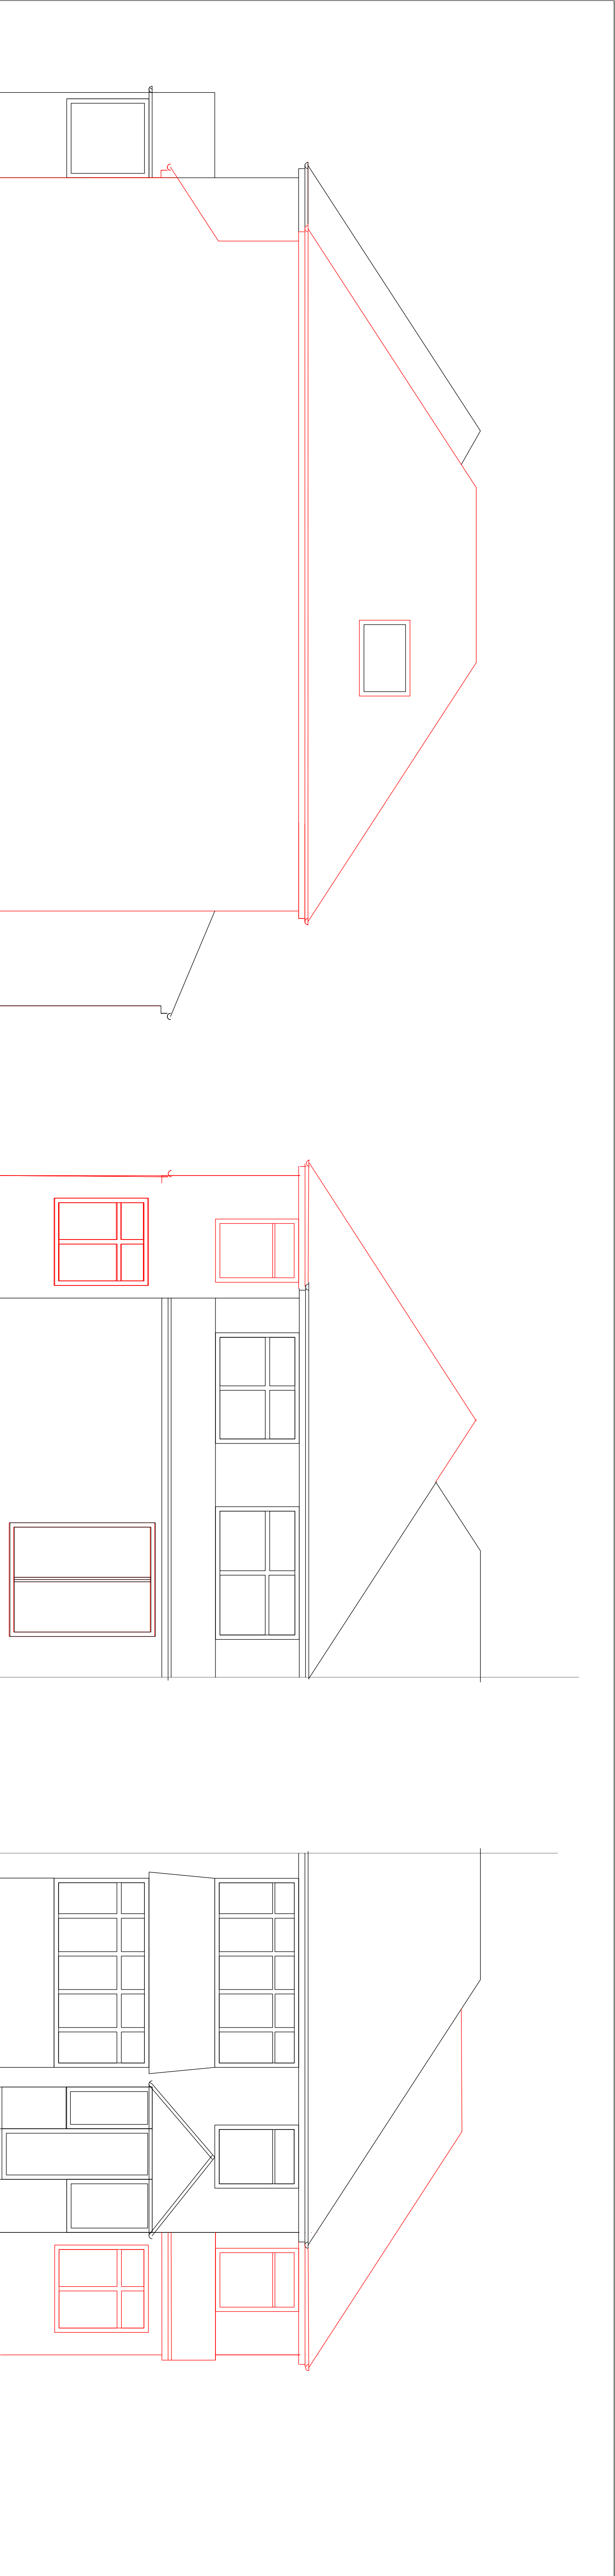


Flank

Proposed

Rear

Front

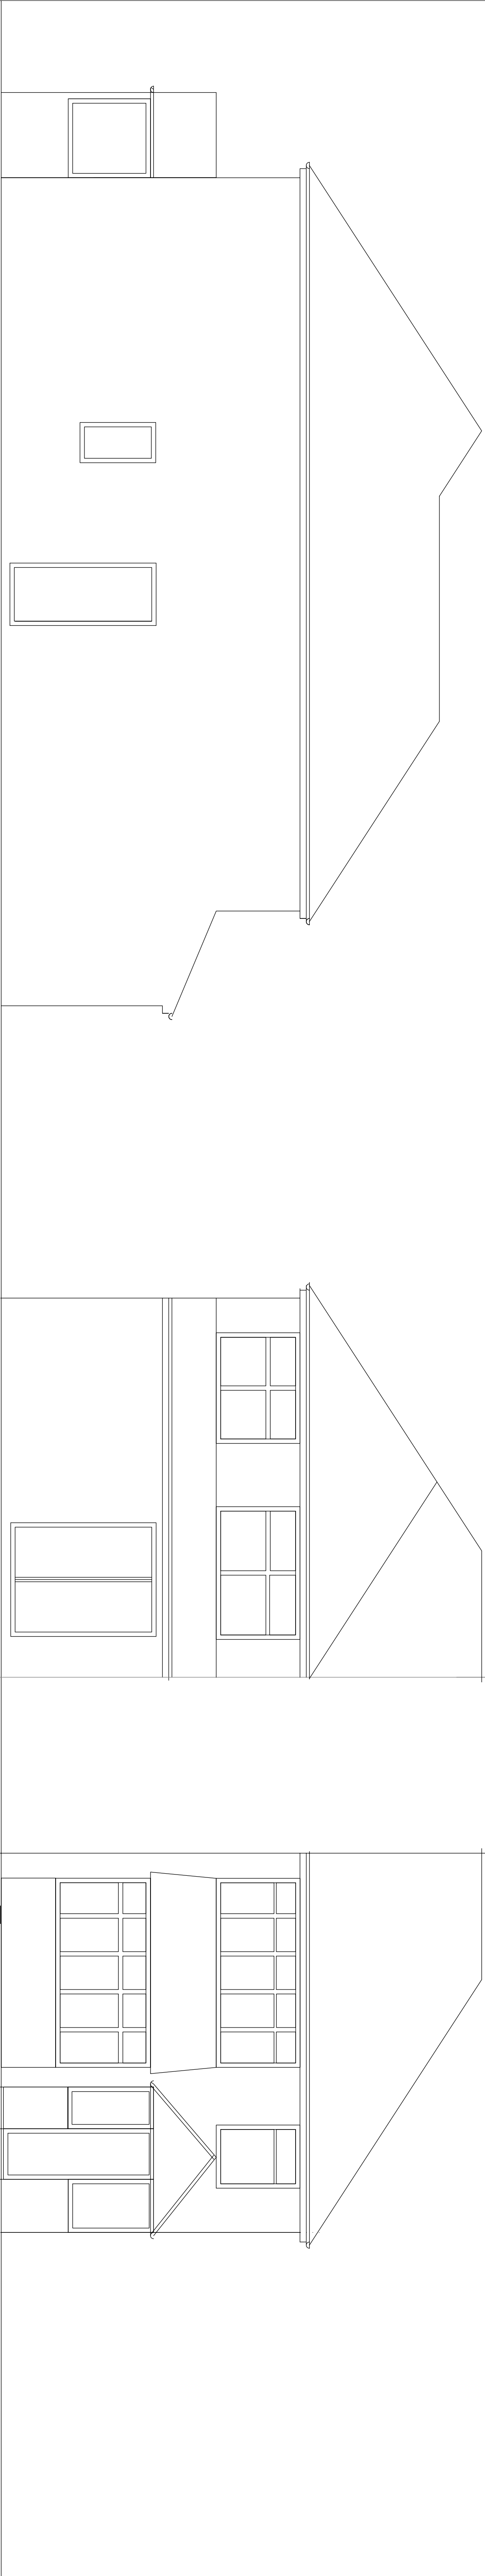

Flank

Existing

Rear

Front

No.	Revision/Issue	Date

F SUMMERFIELD Residential, Civil and Structural Chartered Consulting Civil, Structural & Marine Engineer, Party Wall Surveyor (Part of Topham Ltd) 216 Hutton Moor Road, Salford, SK4 4PL Tel: 0161 431 1881 • Mobile: 07962 290627 • Fax: 0161 431 0786 Web Site: http://www.topham.co.uk/engineer email: info@topham.co.uk			Project Name and Address 14 Delacourt Road Fallowfield Manchester Flank and rear first floor extension - Proposed	
Project		Date		Sheet
19.10.03		29.10.19		04
Scale		1:100 @ A3		Rev 0