


Department Legend

- Biomarker Sciences
- Building Logistics
- Cafe
- Circulation
- Collaboration/Write-Up
- Consultant workspace
- Engagement/Education
- Facilities Management
- Research Laboratory (Reprovision)
- Plant/Services
- Support Accommodation
- Plant / Facilities Management

- 1 OPEN PLAN OFFICE
- 2 MEETING ROOM
- 3 PLANT
- 4 FM LIFT
- 5 PASSENGER / FIRE FIGHTING LIFT
- 6 FIRE FIGHTING STAIR
- 7 PLANT RISER
- 8 LINK INTO NATHAN HOUSE
- 9 WC
- 10 IT

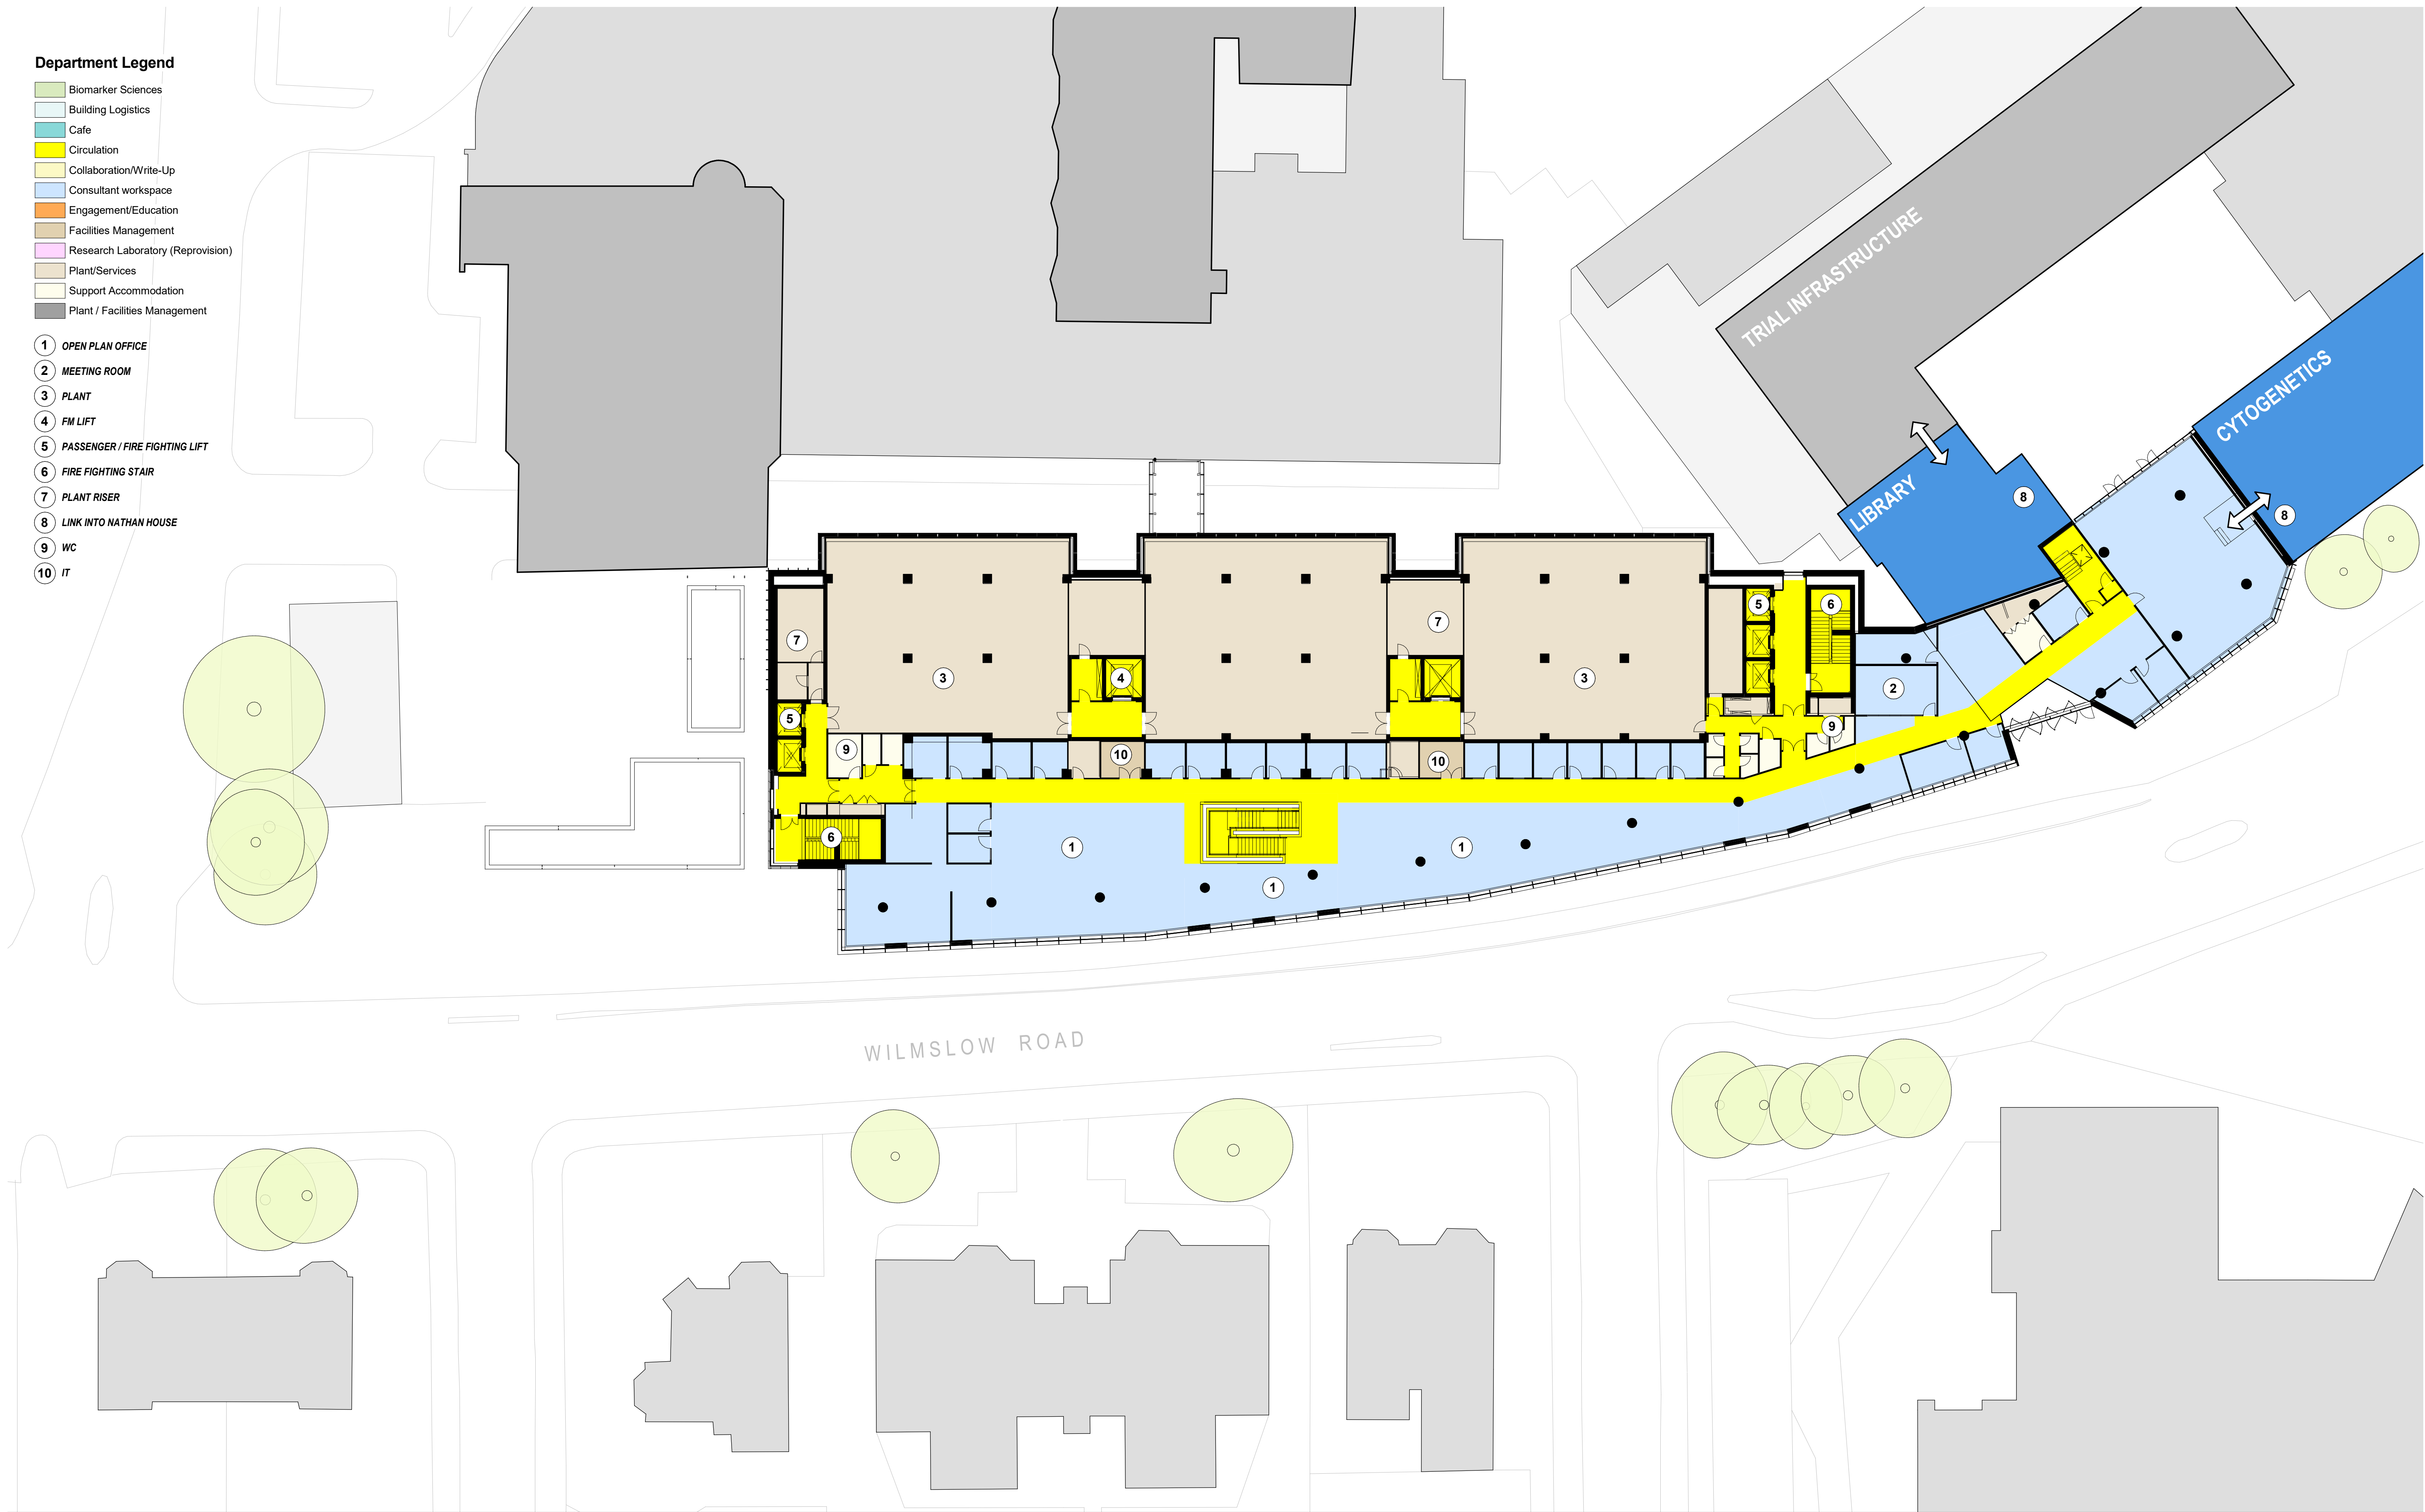


BUILDING DESIGN PARTNERSHIP SHALL HAVE NO RESPONSIBILITY FOR ANY USE MADE OF THIS DOCUMENT OTHER THAN FOR THAT WHICH IT WAS PREPARED AND ISSUED.

ALL DIMENSIONS SHOULD BE CHECKED ON SITE.

DO NOT SCALE FROM THIS DRAWING

ANY DRAWING ERRORS OR OVERSIGHTS SHOULD BE BROUGHT TO THE ATTENTION OF BUILDING DESIGN PARTNERSHIP AT THE ADDRESS SHOWN BELOW.

NOTES

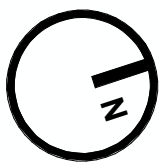

0m 5m 10m 15m 20m 25m

VISUAL SCALE 1:250 @ A1

P03	Reissued as part of Non-Material submission package of information.	CO	2021/06/23
P02	Reissued as part of Non-Material Amendment submission package.	JS CO	2020/10/09
P01	Issued For Planning	GP CO	2019/05/23
REV	DESCRIPTION	DRW N/ CHK'D	DATE

CLIENT

MANCHESTER
CANCER
RESEARCH
CENTRE

Founded by:

MANCHESTER
1824
The University of Manchester

CANCER
RESEARCH
UK

NHS
The Christie
NHS Foundation Trust

BDP.
11 Ducie Street
PO Box 85, Piccadilly Basin
Manchester, M60 3JA
United Kingdom
T +44 (0)161 828 2200
F +44 (0)161 828 2235
www.bdp.com

PROJECT TITLE
Paterson Redevelopment Project

2008381

DRAWING TITLE
Proposed Level 02 Plan

DRAWING NO.
PRP-BDP-Z01-02-PL-A-0991

SCALE
1 : 250

DATE
2021/06/23

REVISION
P03