


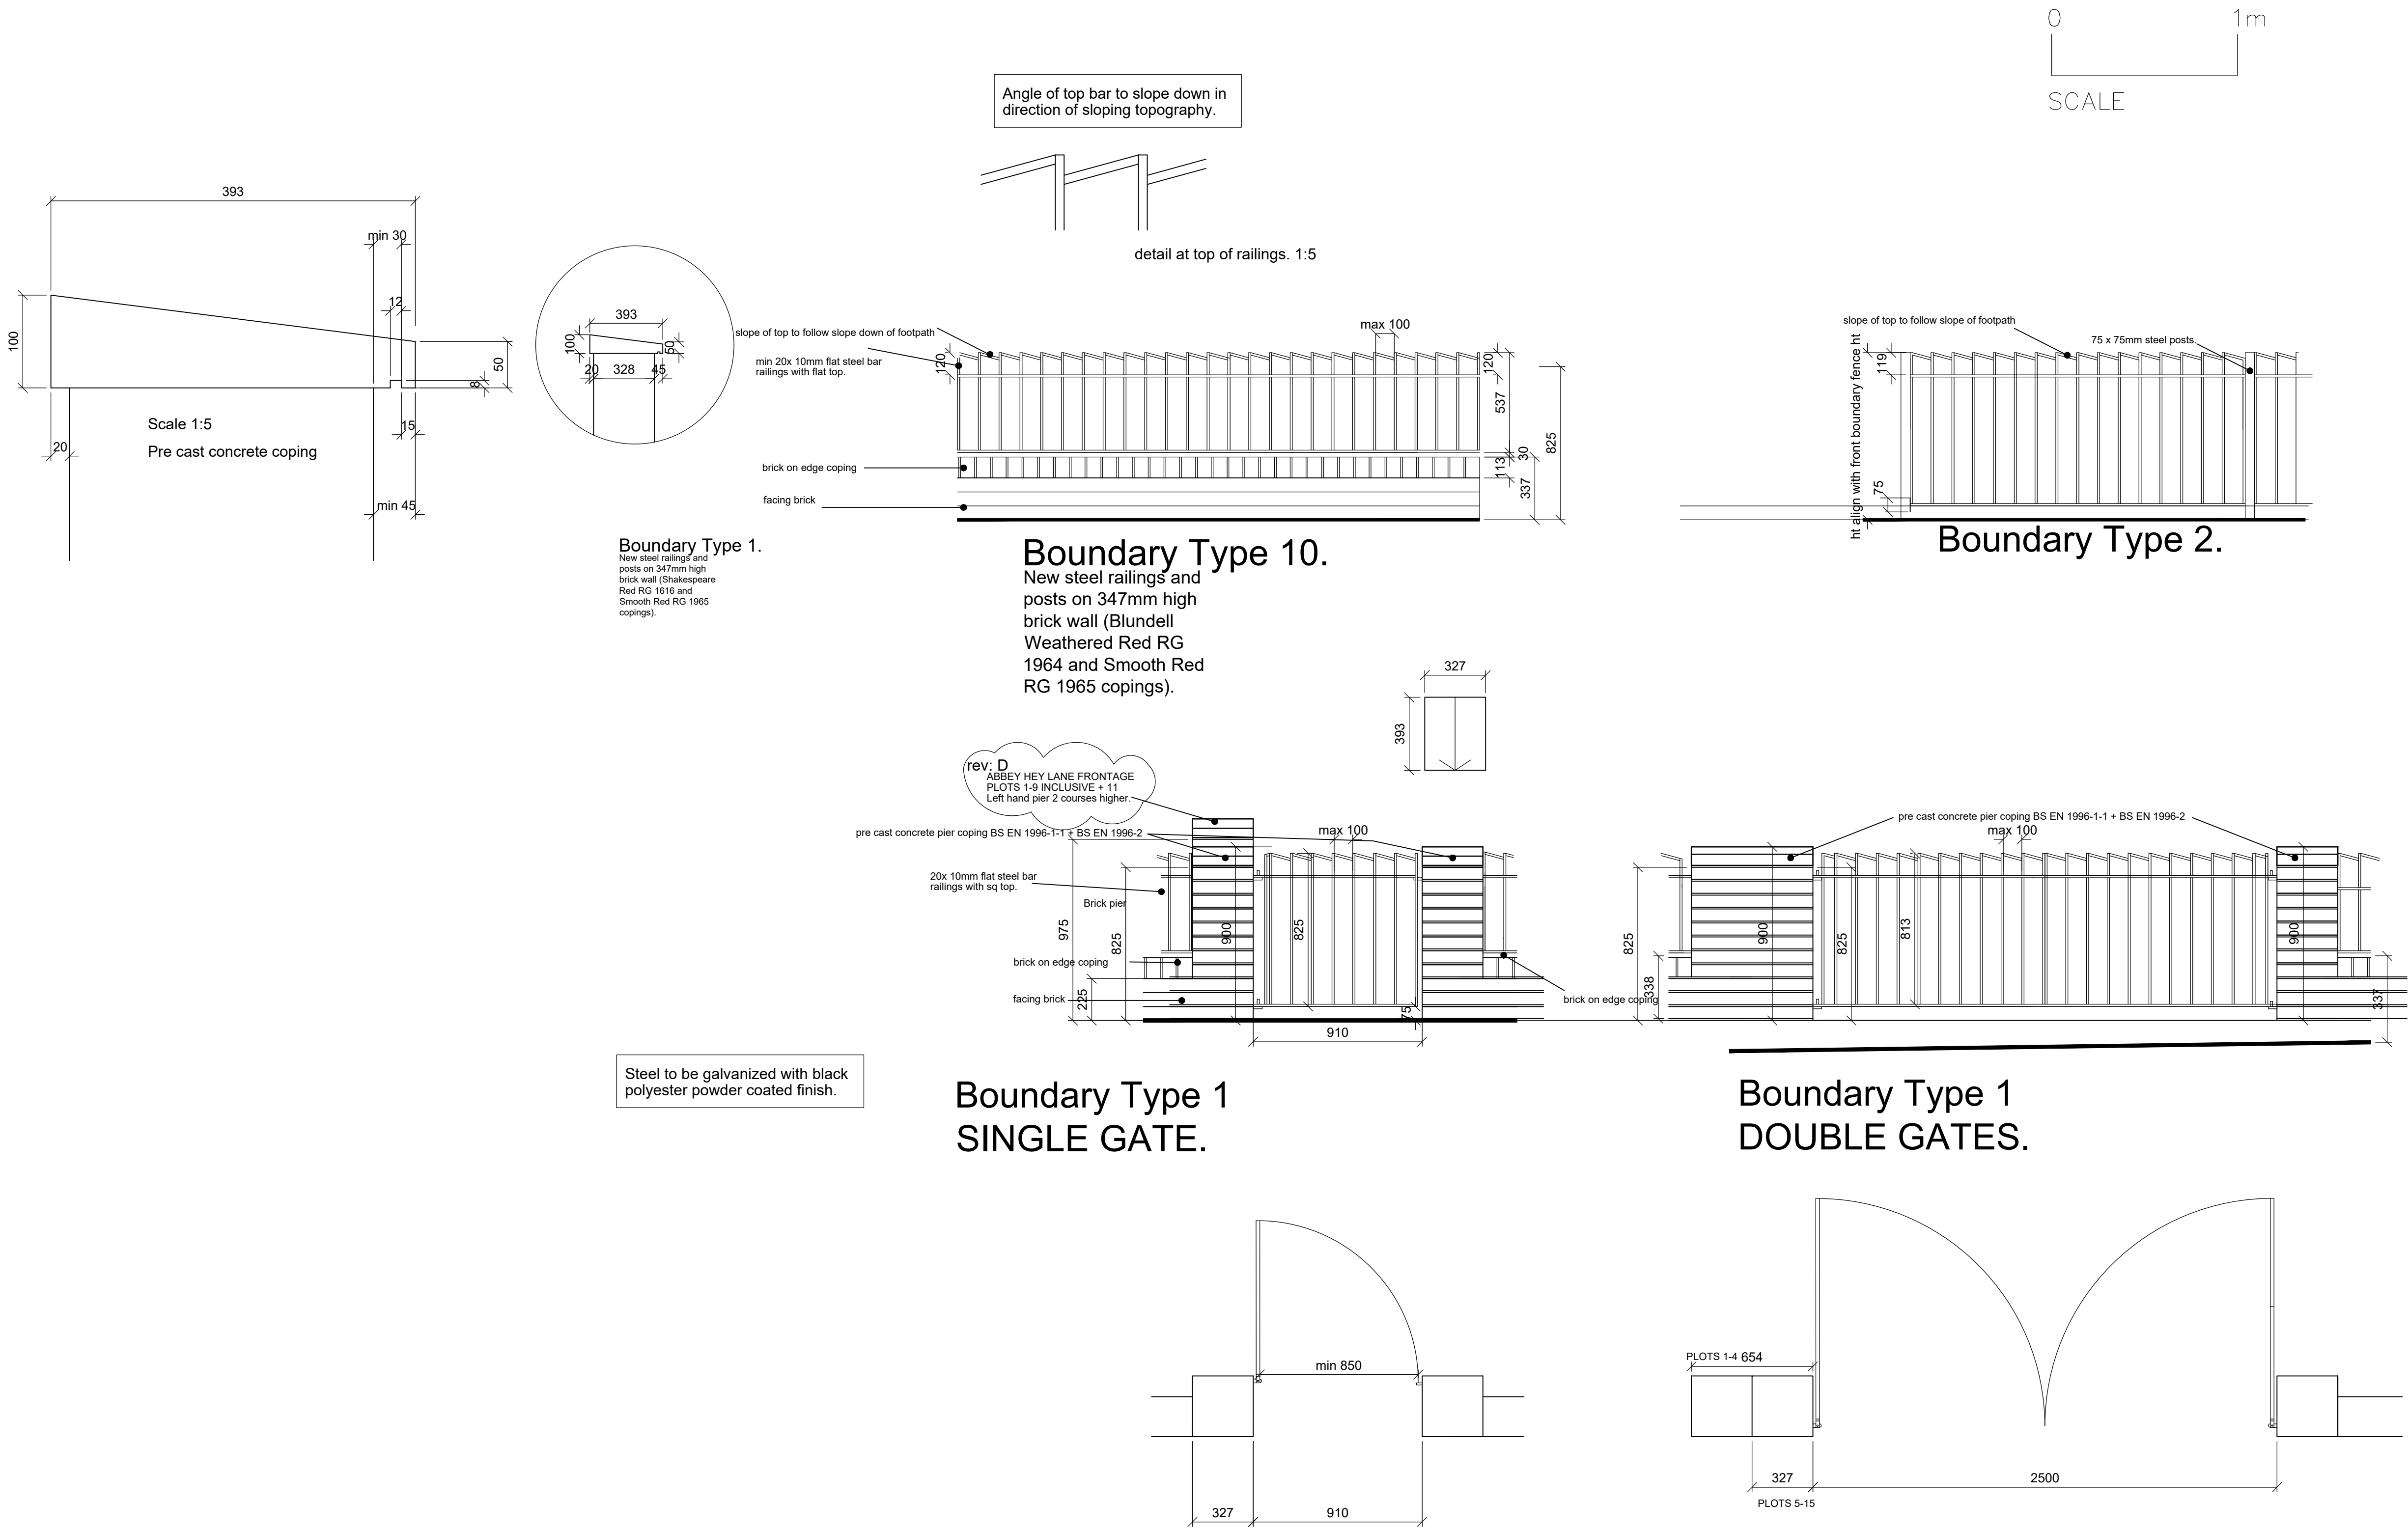

READ THIS DRAWING IN CONJUNCTION WITH 20.03 PL03, PL04, PL05, PL08.

rev: A 28.10.20 BOUNDARY TYPE 10 ADDED. BRICK ON EDGE COPINGS.

BRICK TYPE NOTE ADDED.

rev: B 28.10.20 BOUNDARY TYPE 1 ADDED BRICK ON EDGE COPING AND

FACING BRICK NOTES REVISED.

rev: C 14/06/21 BOUNDARY TYPE 1 PIER CAPS REVISED.

rev: D 17/06/21 BOUNDARY TYPE 1 ABBEY HEY LANE PIER RAISED 2 COURSES LEFT SIDE PLOTS 1-9, 11.

READ IN CONJUNCTION NOTE ADDED.