


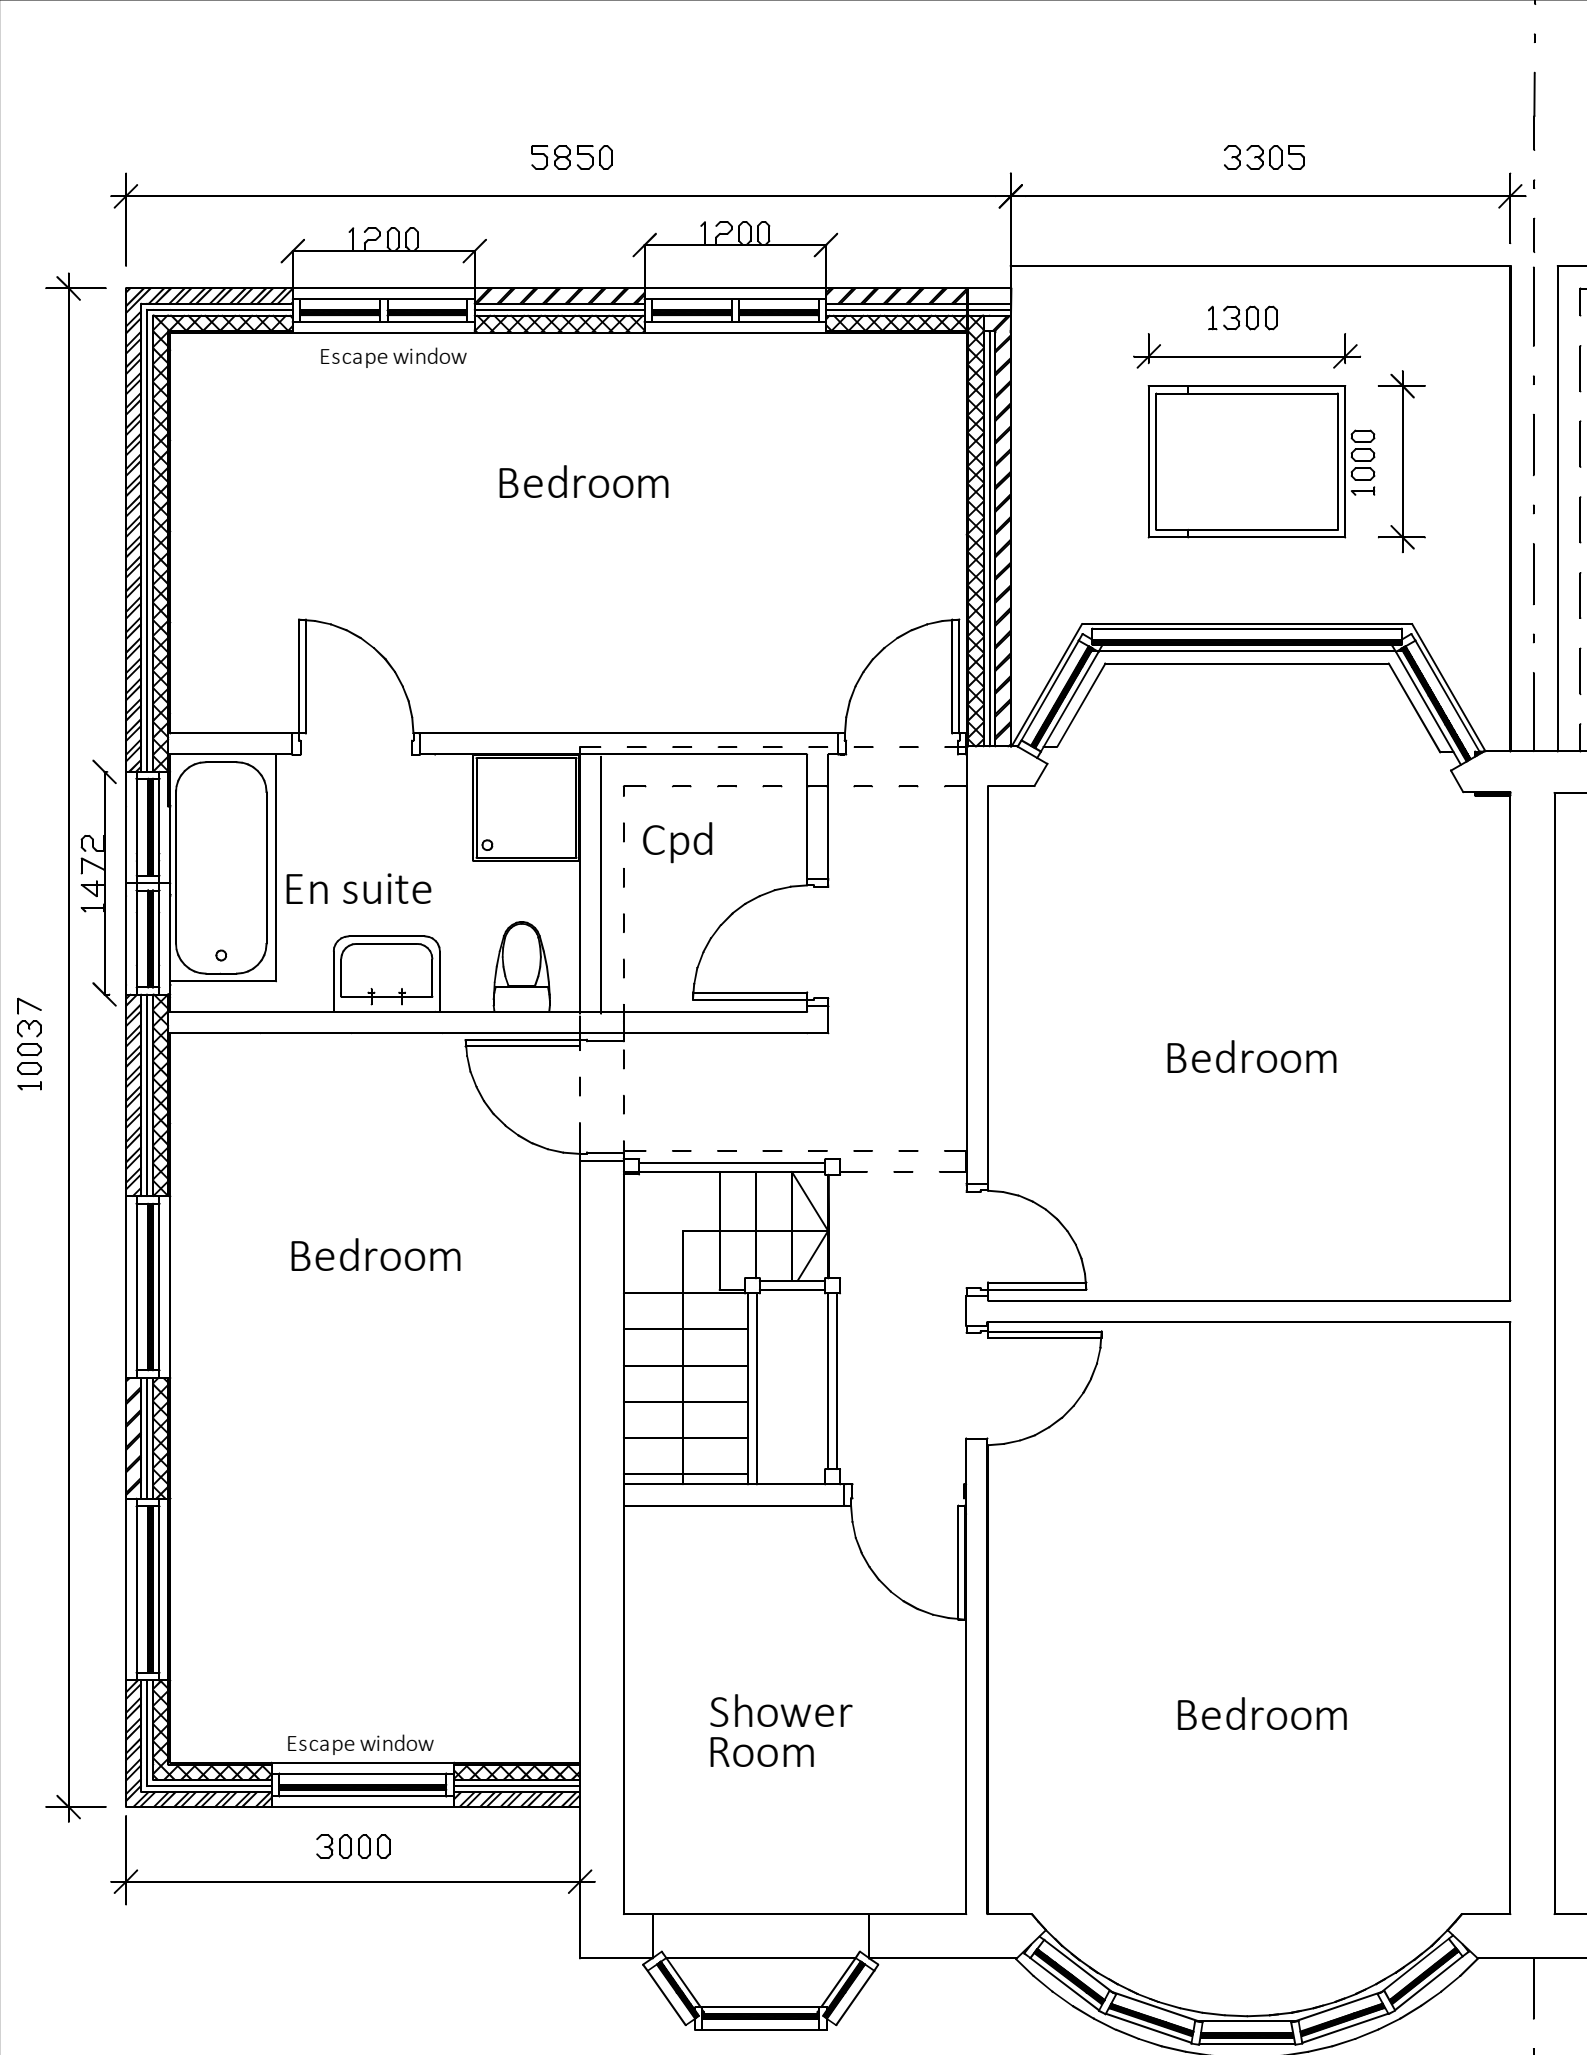

Proposed First Floor