


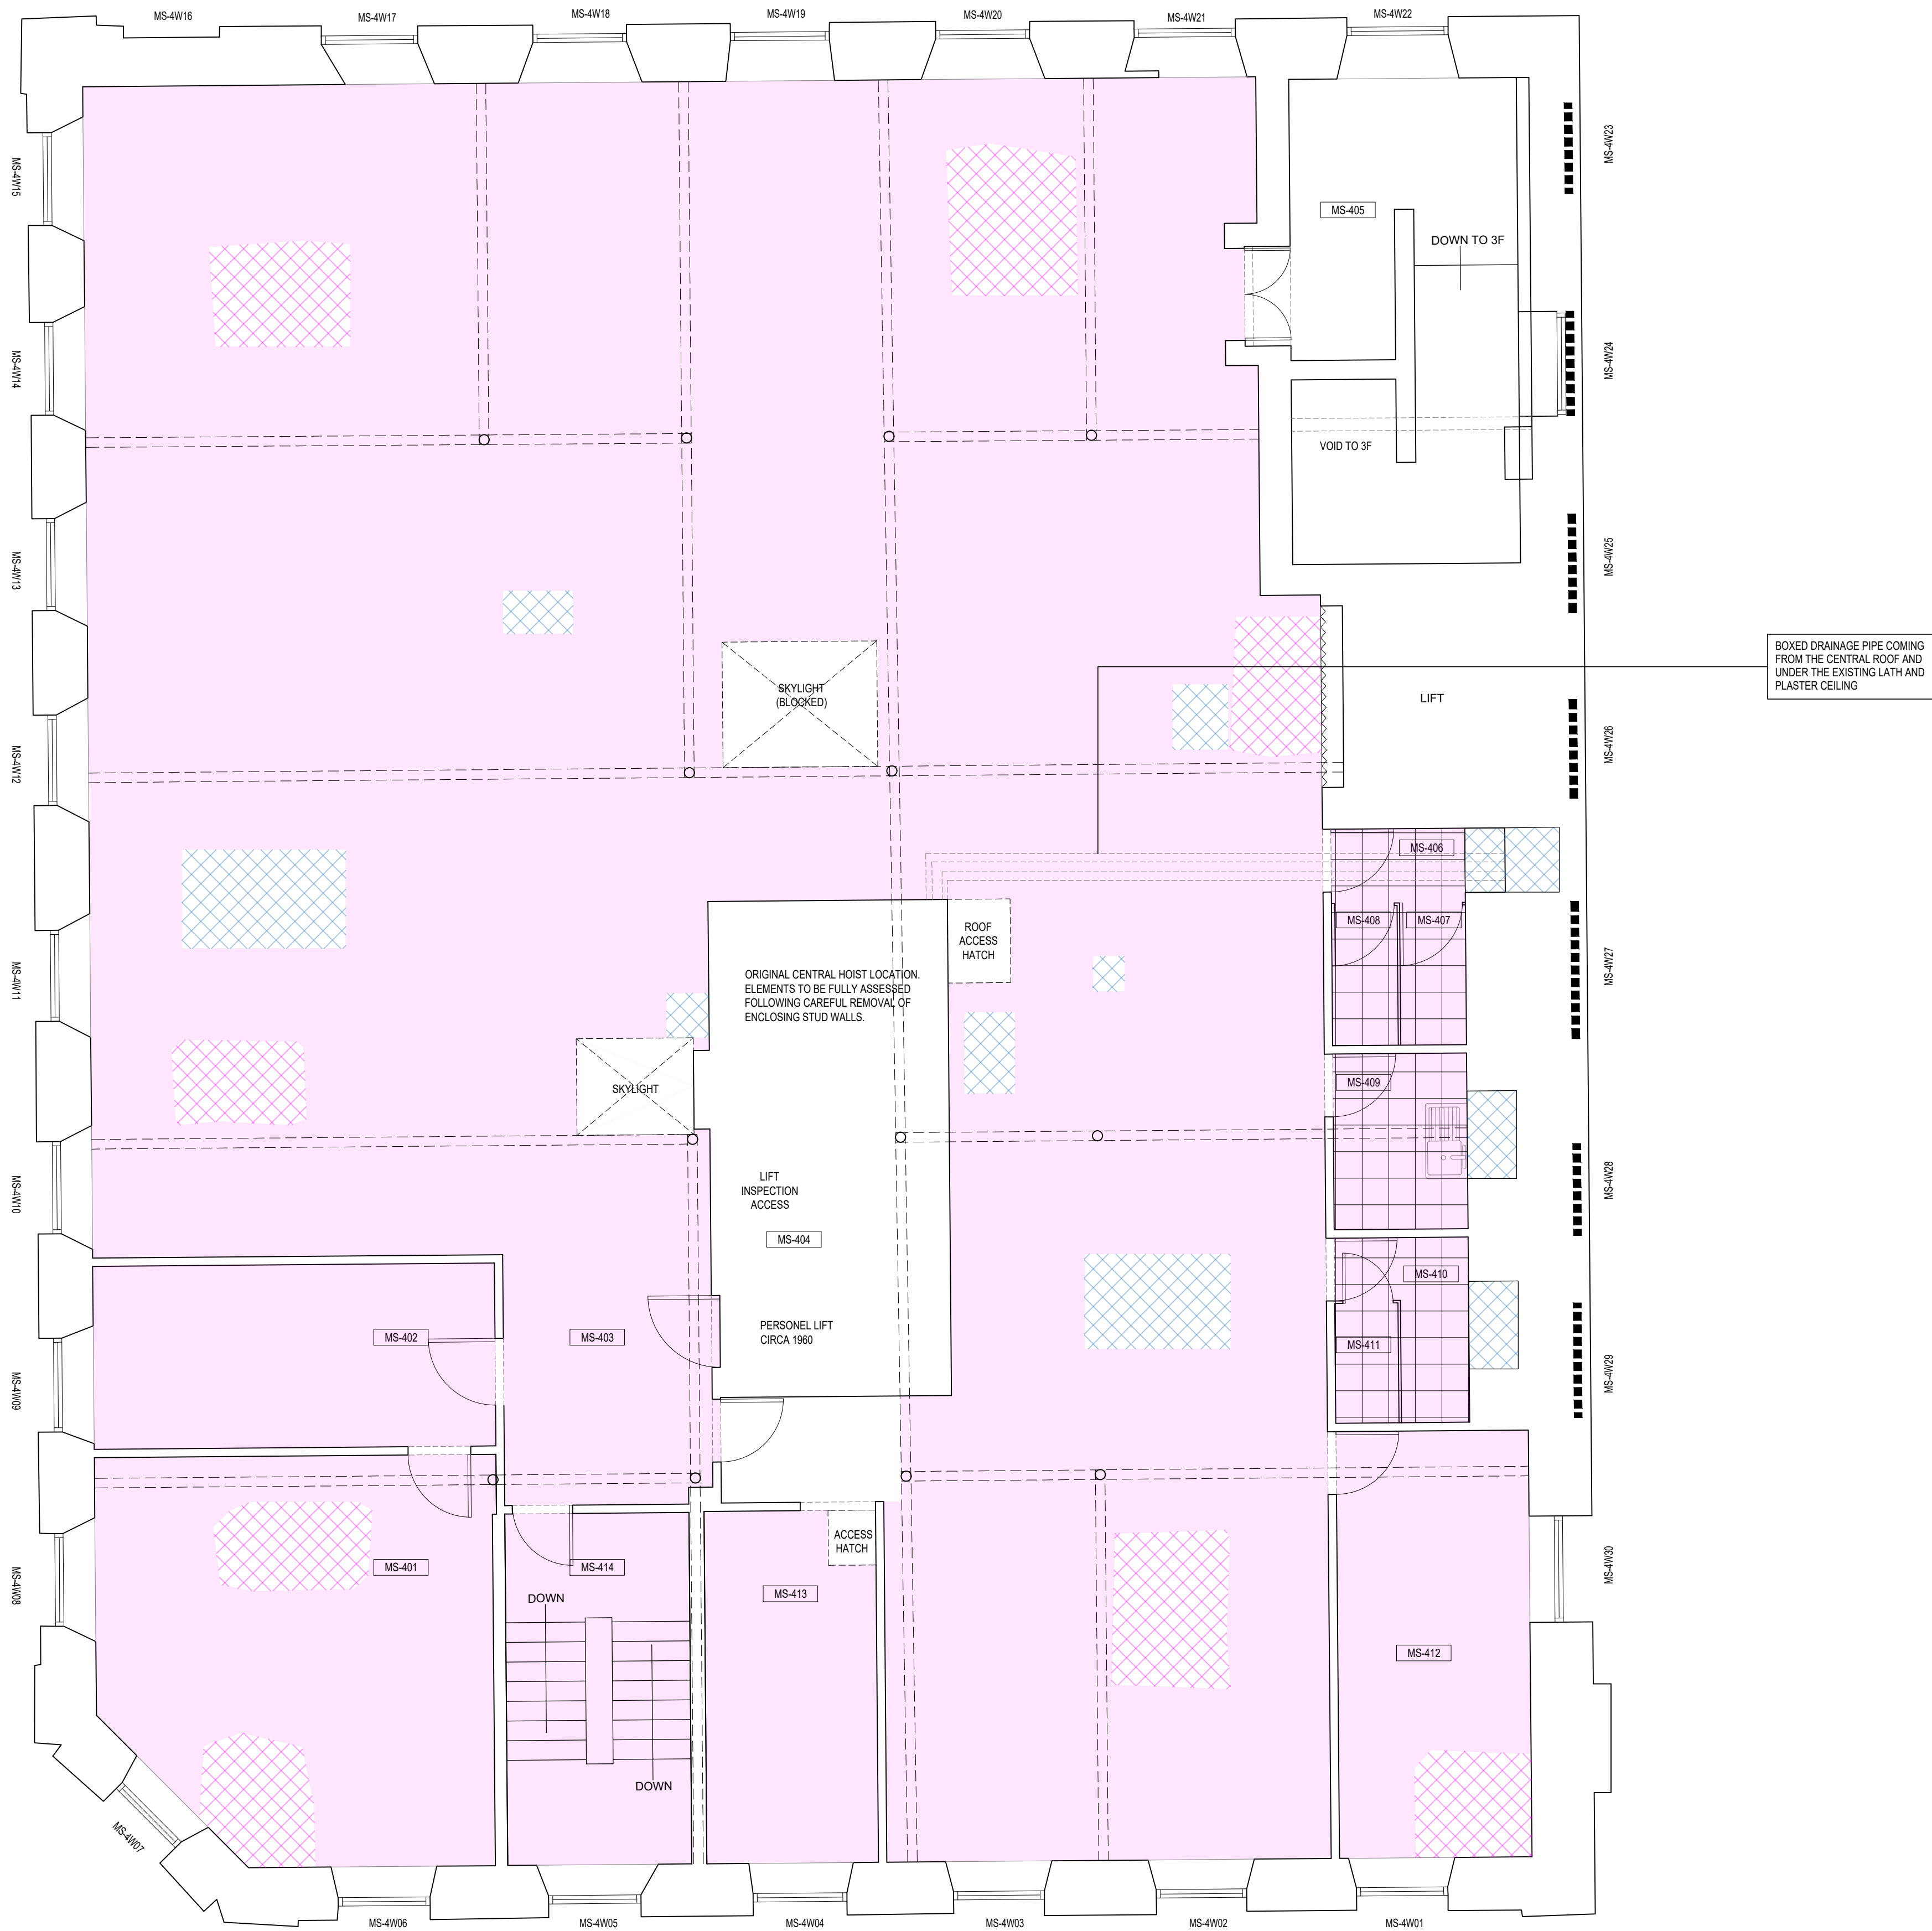

Existing Fourth Floor

- ORIGINAL TIMBERS LINED WITH PLY OR PAPER AND PAINTED
- ORIGINAL/EARLY ORNATE DECORATIVE CEILING
- ORIGINAL/EARLY PANEL EFFECT CEILING (PLYWOOD WITH PLYWOOD BANDING)
- PLASTERBOARD SUSPENDED CEILING (WITHIN LAST 60 YEARS)
- CEILING TILES IN GRID SYSTEM (WITHIN LAST 20 YEARS)
- ORIGINAL LATHE AND PLASTER
- MISSING / DAMAGED ORIGINAL LATHE AND PLASTER CEILING
- MISSING / DAMAGED ORIGINAL LATHE AND PLASTER CEILING FURTHER DISREPAIR AFTER PREVIOUS PLANNING SUBMISSION
- ORIGINAL/EARLY CORNICING
- NONE ORIGINAL CORNICING
- BLOCKED WINDOWS
- BS-LGW01 WINDOW REFERENCE
- BS-LG.D01 DOOR REFERENCE
- BS-LG01 ROOM REFERENCE

Note:
All removal works are to proceed carefully to protect the integrity of the building in general. Extra care to be taken when removals are near known historical elements, columns, lift shafts, solid structure and external walls.
Any previously hidden historical elements subsequently exposed are to be reported to the Architect for record and consideration of retention. Removal works to be checked on a daily basis to ensure no unnecessary loss of historic fabric.
Ceilings to lower ground to be recessed following the removal of all club related fabric.
Sprinkler survey to be added when completed

- GENERAL NOTES
- ALL DIMENSIONS ARE IN MILLIMETRES UNLESS OTHERWISE STATED
 - ALL LINES ARE IN METRES UNLESS OTHERWISE STATED
 - DIMENSIONS ARE NOT TO BE SCALED FROM THE DRAWING
 - ALL WORK TO BE CARRIED OUT IN ACCORDANCE WITH THE CURRENT EDITION OF THE BUILDING REGULATIONS 1991 (INCLUDING AMENDMENTS) AND ALL RELEVANT BRITISH STANDARDS/CODES OF PRACTICE
 - CONTRACTOR IS RESPONSIBLE FOR THE CORRECT SETTING OUT OF THE WORKS ON SITE. ALL DIMENSIONS TO BE CHECKED PRIOR TO FABRICATION OF MATERIALS
 - THIS DRAWING IS TO BE READ IN CONJUNCTION WITH ALL RELEVANT DRAWINGS AND SPECIFICATIONS

- REFERENCE DRAWINGS
- 001 - SITE LOCATION PLAN
 - 100 - EXISTING & PROPOSED PLANS
 - 200 - EXISTING & PROPOSED SECTIONS & ELEVATIONS
 - 300 - CEILING PLANS
 - 400 - M&E PLANS
 - 500 - DETAILS
 - 600 - FIRE PLANS
 - 700 - TYPES OF WALLS PLANS
 - 800 - ACOUSTIC PLANS
 - 900 - STRIP OUT PLANS

F	Issued for Section 77 Amendment	09-06-21	LD	NP	NP
E	Issued for planning	08-11-19	JK	SL	PO
D	Issued for planning	16-07-19	JK	AK	IR
C	Issued for planning	13-10-18	JK	AK	IG
B	Issued for planning	17-01-18	JK	MB	IG
A	General update	13-11-17	MB	MB	IG
REV	DESCRIPTION	DATE	BY	CHK	APRV



BLOOM STREET PROJECT

MINDEL HOUSE
EXISTING CEILING PLANS
FOURTH FLOOR

PLANNING				
DRAWING STATUS	LD	CHKD	NP	
APPROVED	NP	DATE	JUN 21	
SCALE	1:50 @A1	DRAWING NUMBER	061_114	REV