


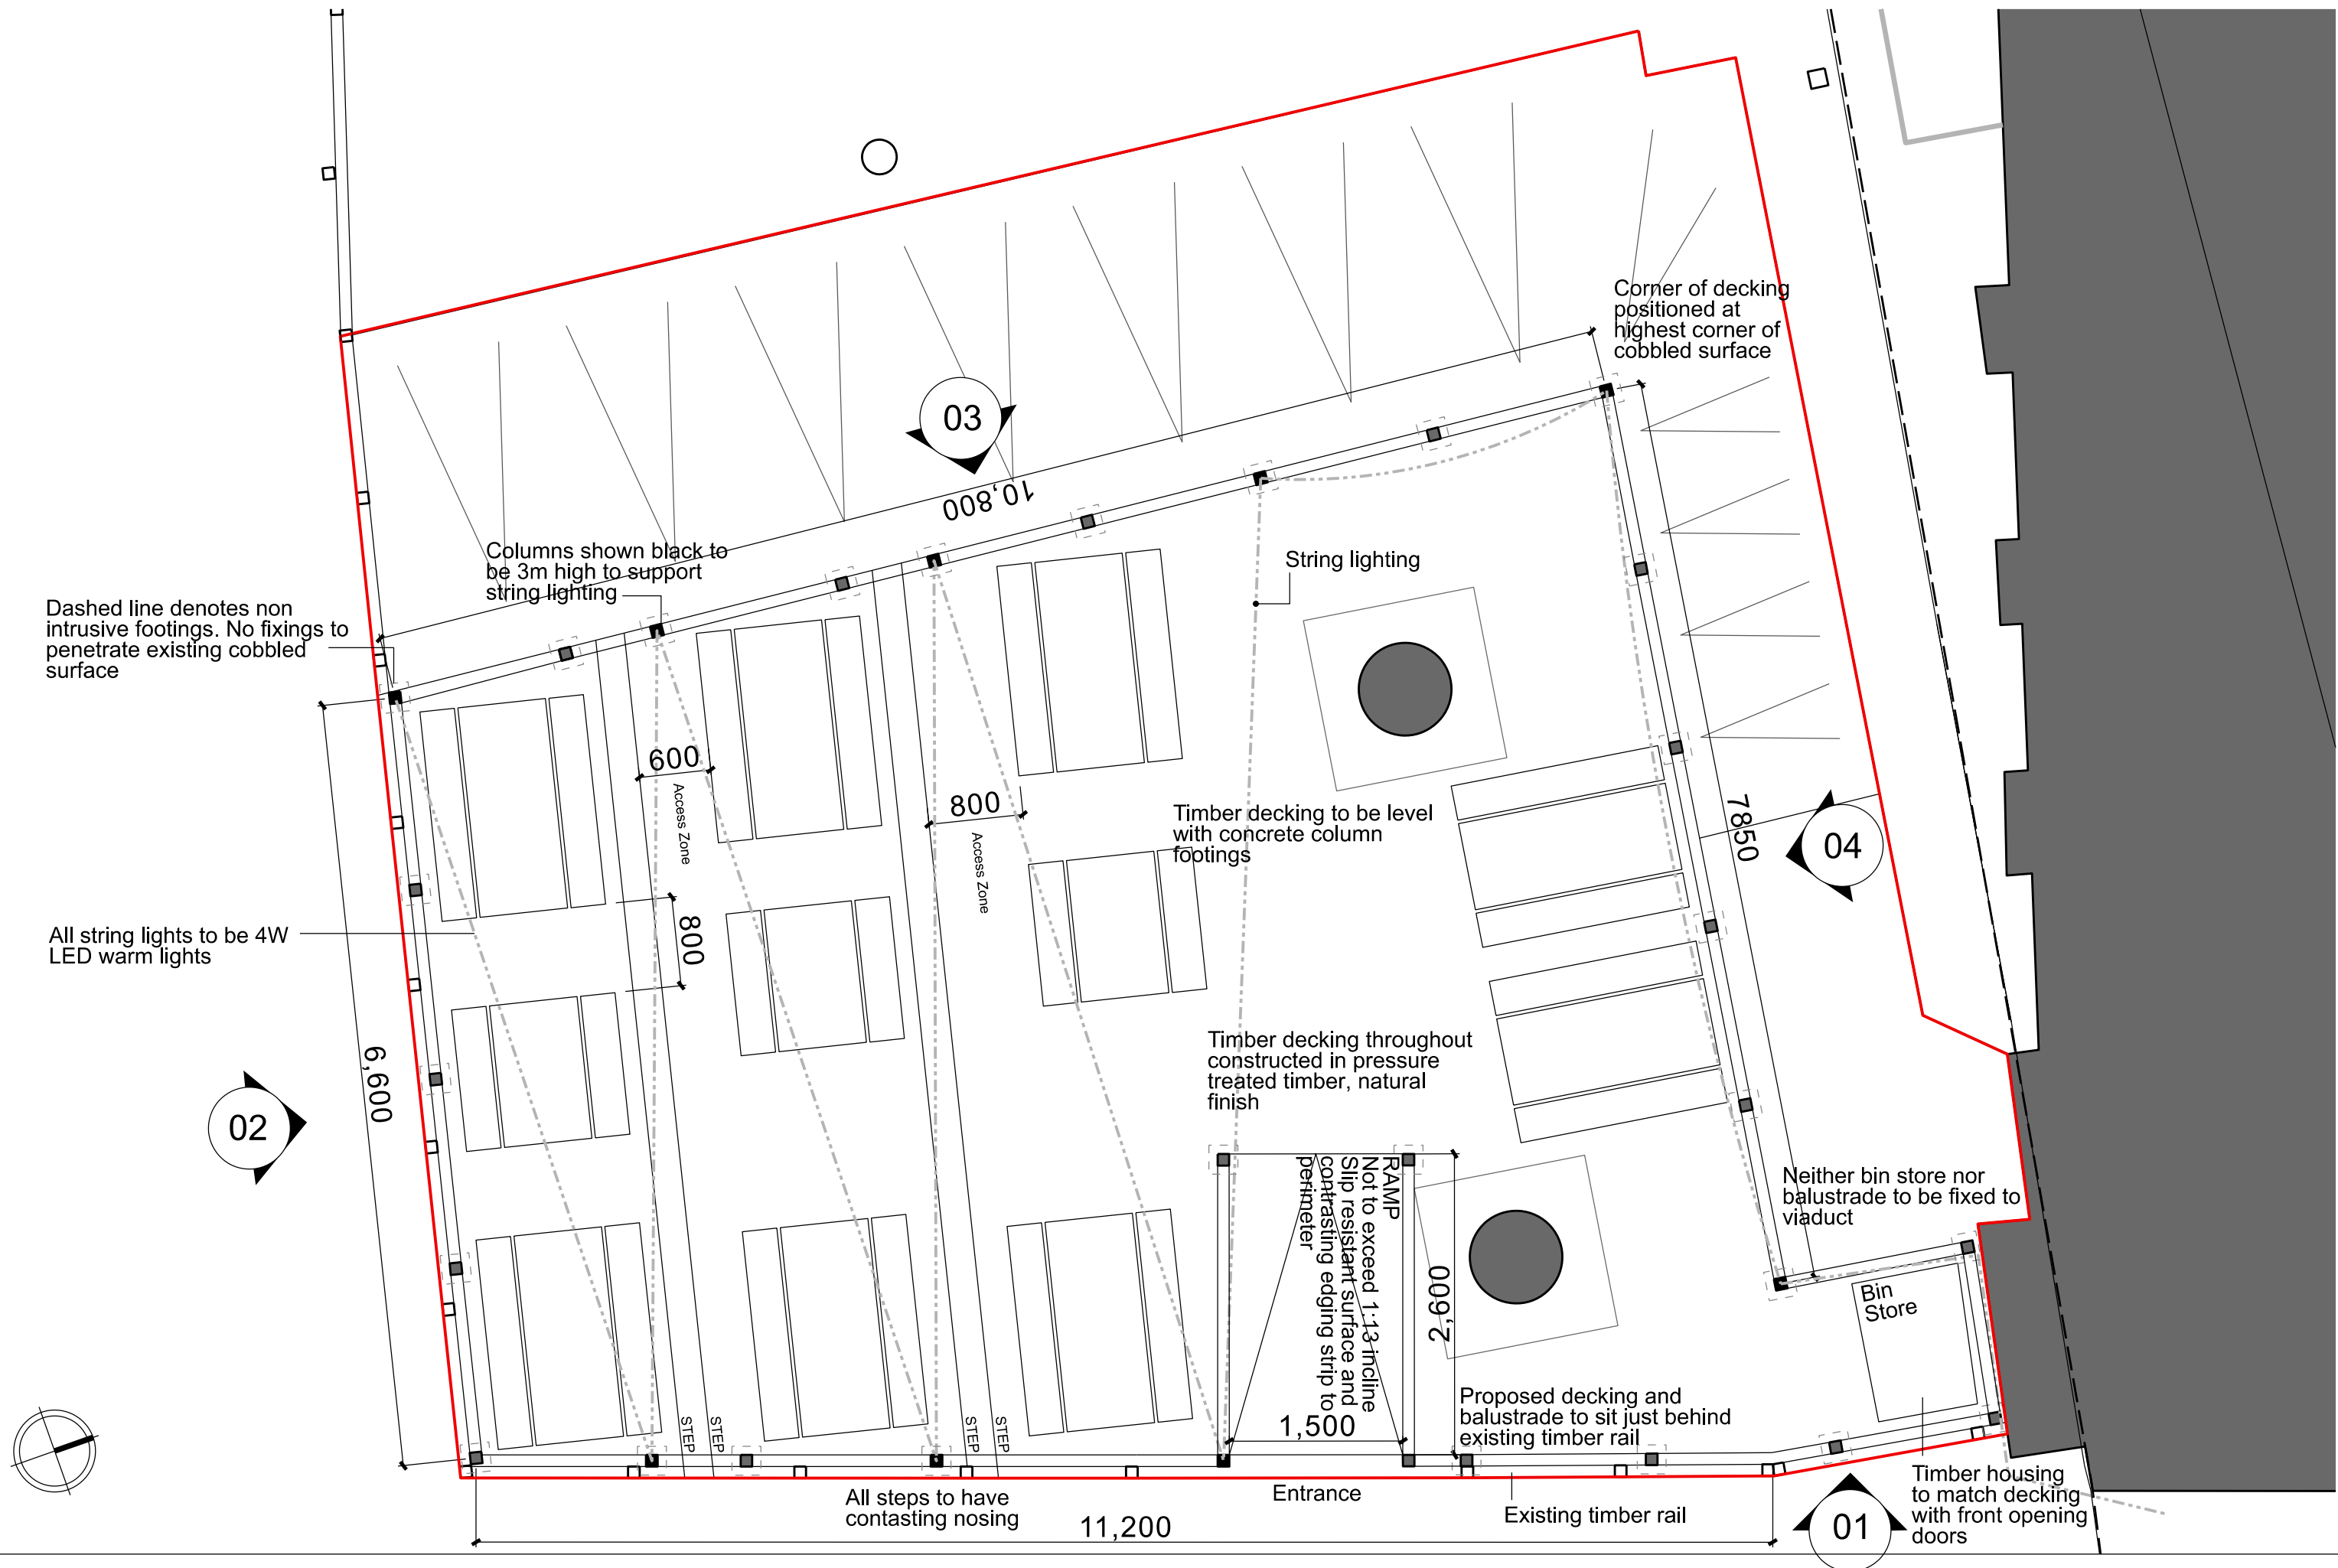

Drawing: 0128_B1_02_2001
Project: Lock 91, Deansgate
Status: For approval

Sheet Title: Proposed Plan

Date: 30.03.22
Scale: 1:50 @ A3
Rev: B

Rev	Date	Comments
A	30.03.22	Add lighting, Seating locations
B	07.05.22	Disabled ramp and timber footings added with additional annotation

NOTE:
Do not scale from drawings.
All dimensions are in millimetres unless otherwise stated.
All dimensions to be verified on site before proceeding with the work.
Any discrepancies to be notified in writing to the Architect immediately.