


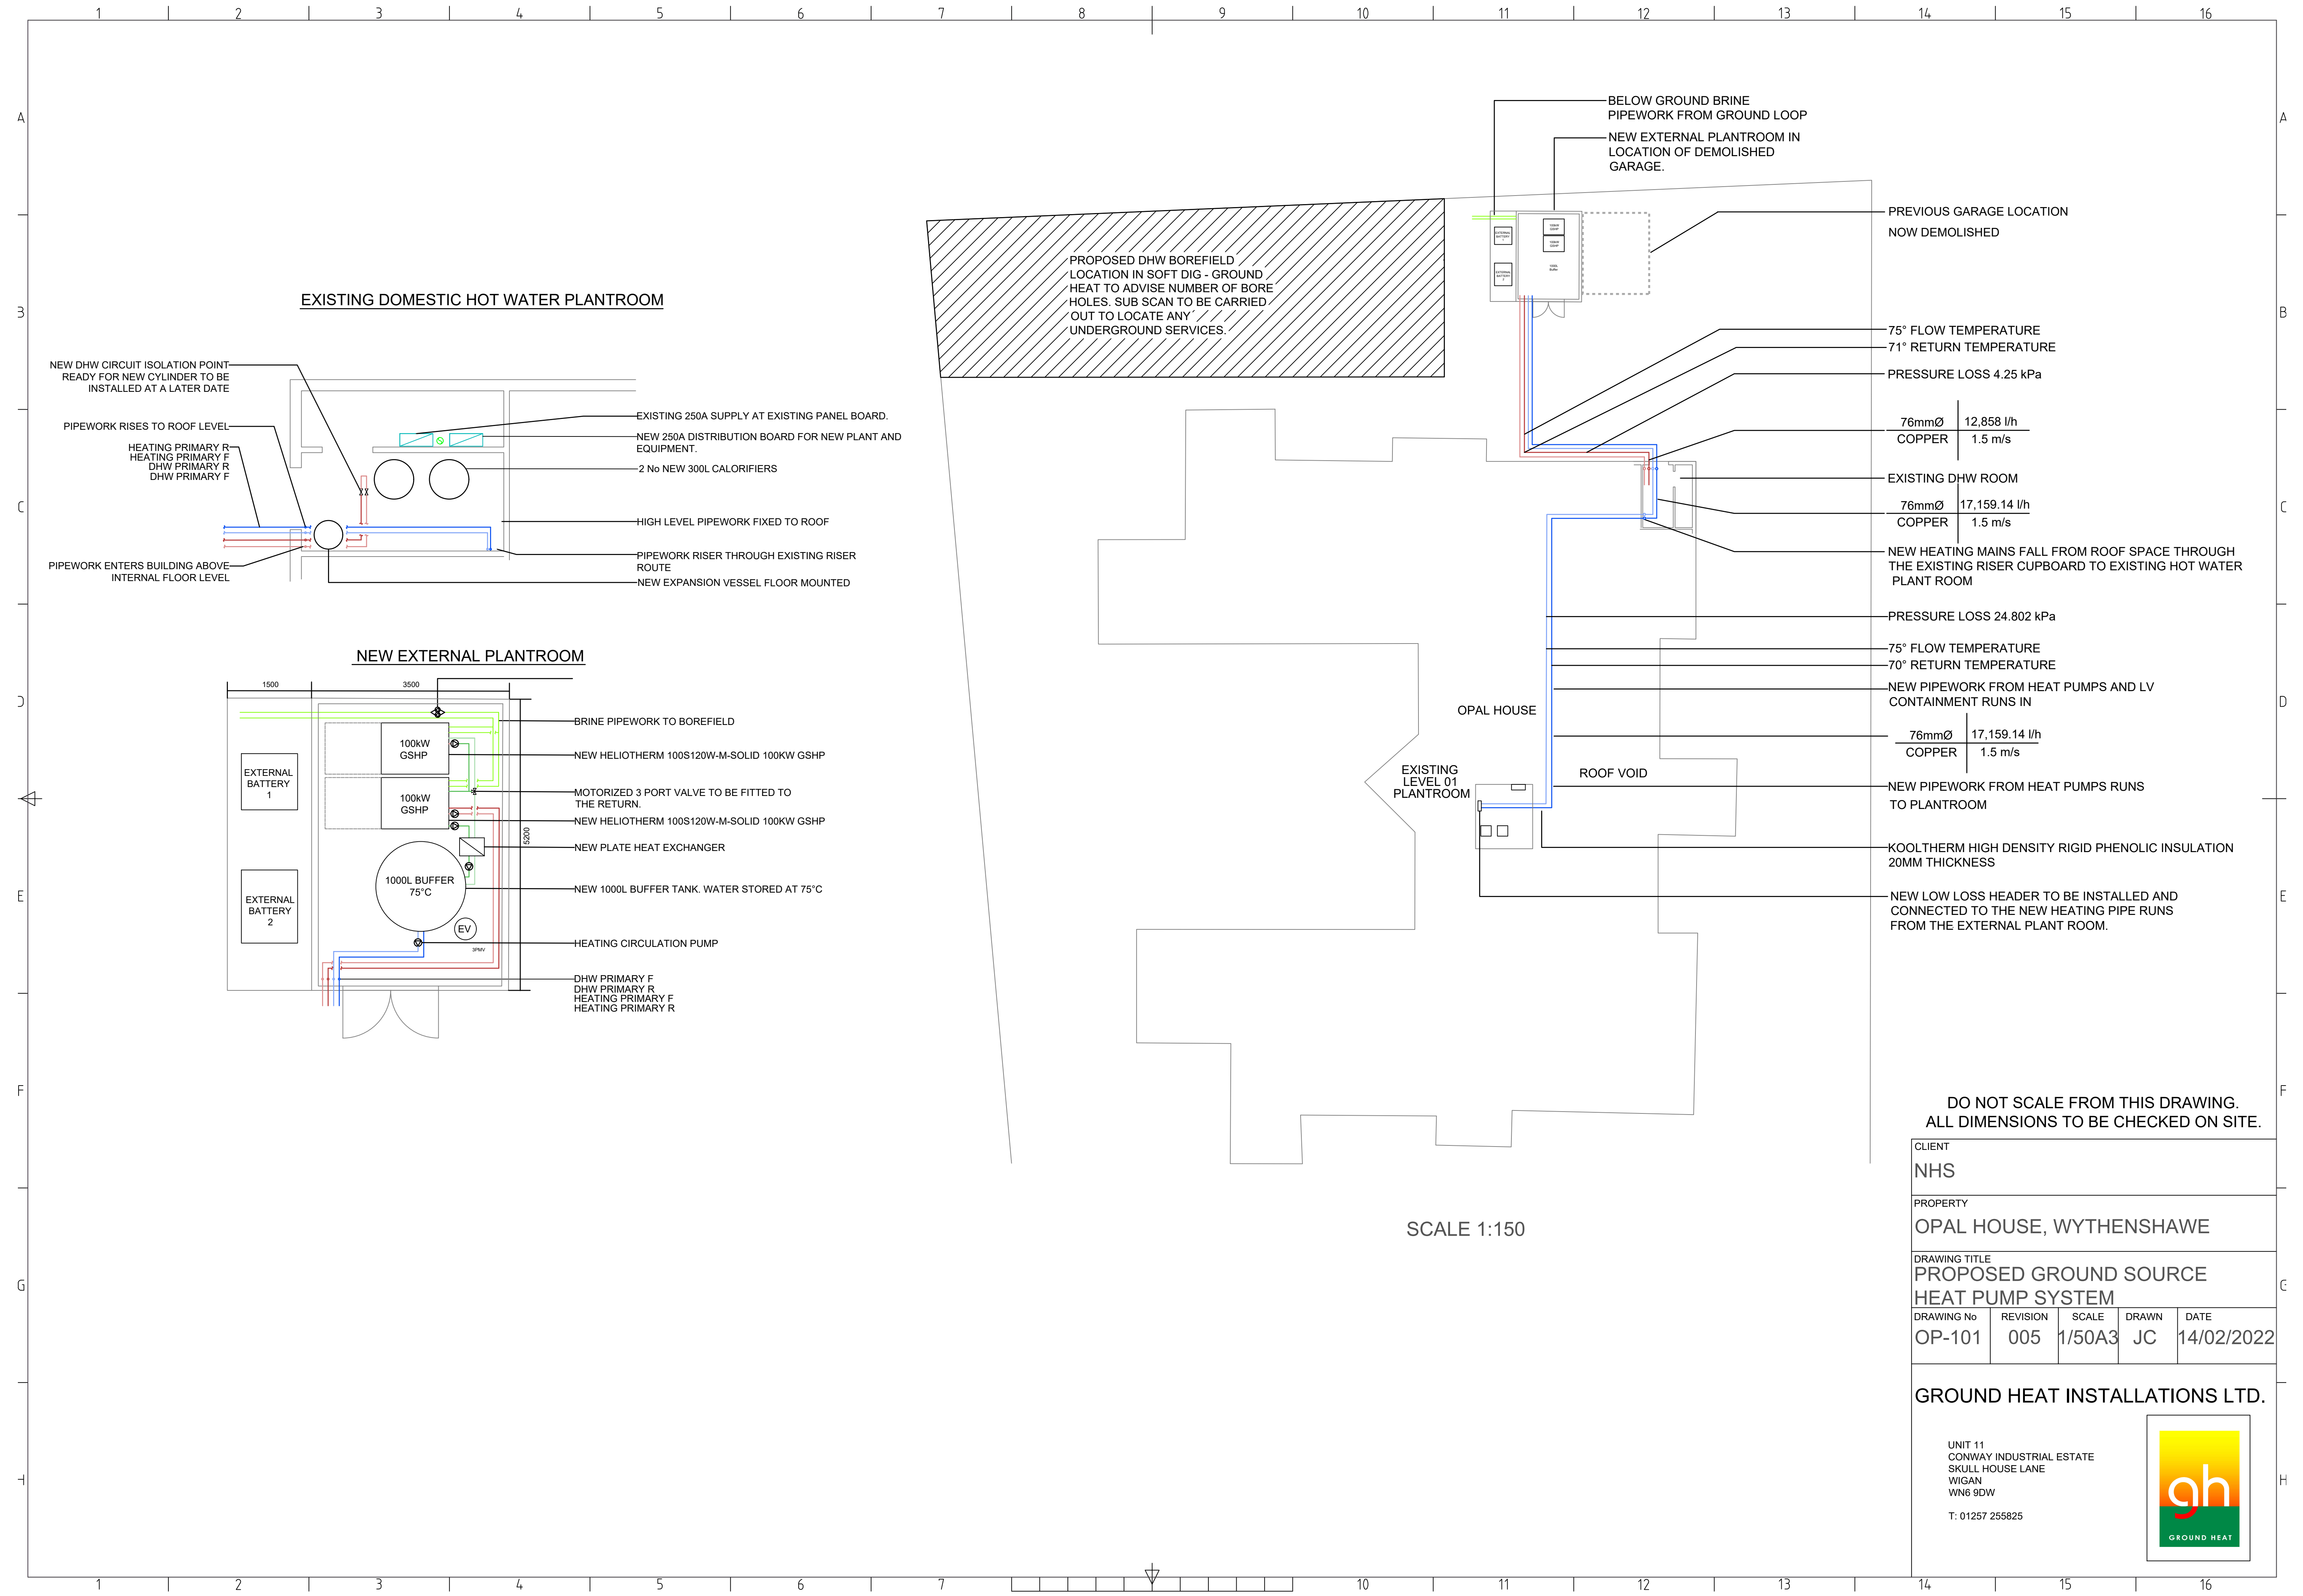

EXISTING DOMESTIC HOT WATER PLANTROOM

NEW EXTERNAL PLANTROOM

SCALE 1:150

DO NOT SCALE FROM THIS DRAWING.
ALL DIMENSIONS TO BE CHECKED ON SITE.

CLIENT				
NHS				
PROPERTY				
OPAL HOUSE, WYTHENSHAW				
DRAWING TITLE				
PROPOSED GROUND SOURCE HEAT PUMP SYSTEM				
DRAWING No	REVISION	SCALE	DRAWN	DATE
OP-101	005	1/50A3	JC	14/02/2022

GROUND HEAT INSTALLATIONS LTD.

UNIT 11
CONWAY INDUSTRIAL ESTATE
SKULL HOUSE LANE
WIGAN
WN6 9DW
T: 01257 255825

