




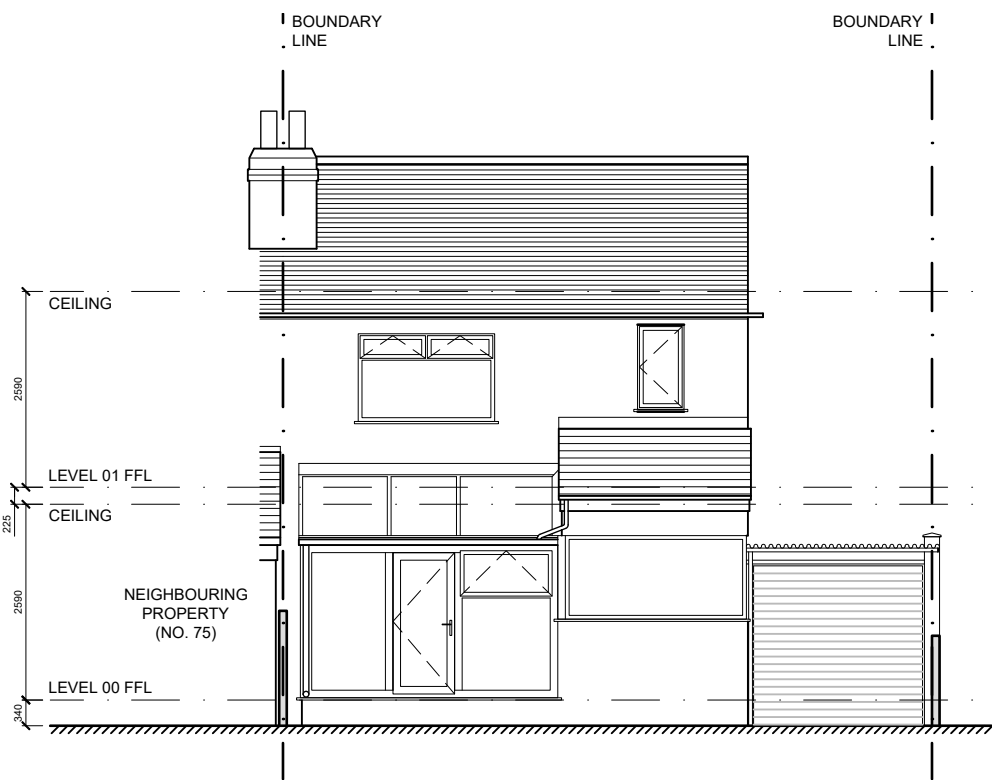

01 EXISTING SOUTH ELEVATION
1:100

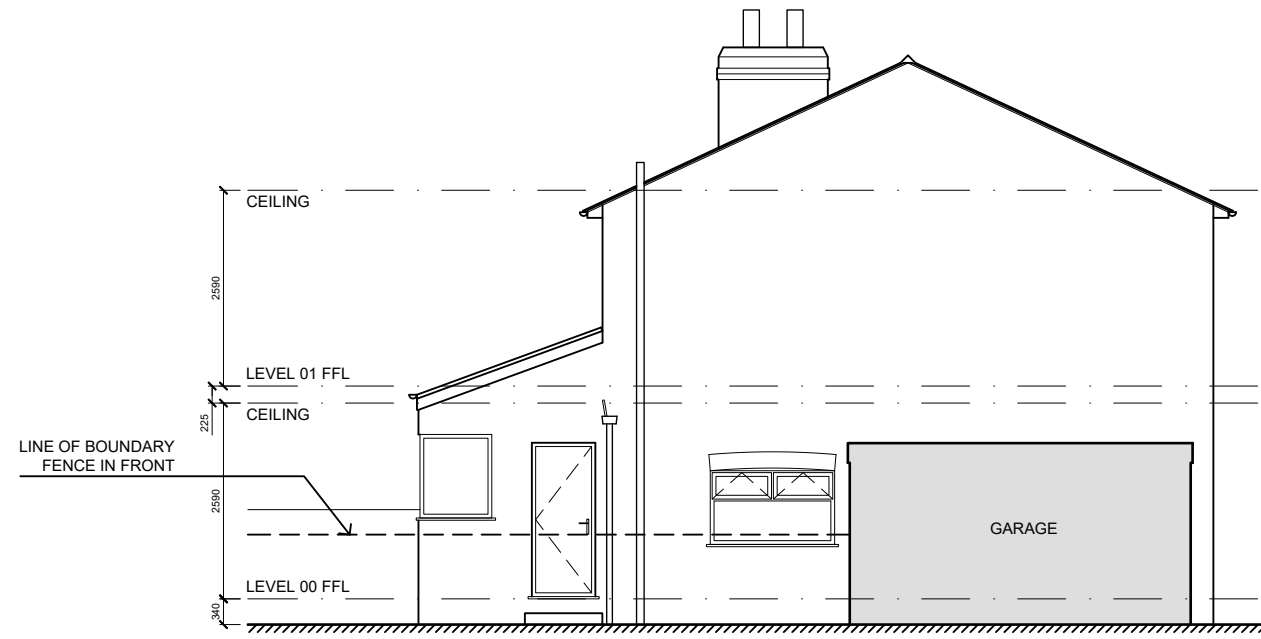


02 EXISTING WEST ELEVATION
1:100

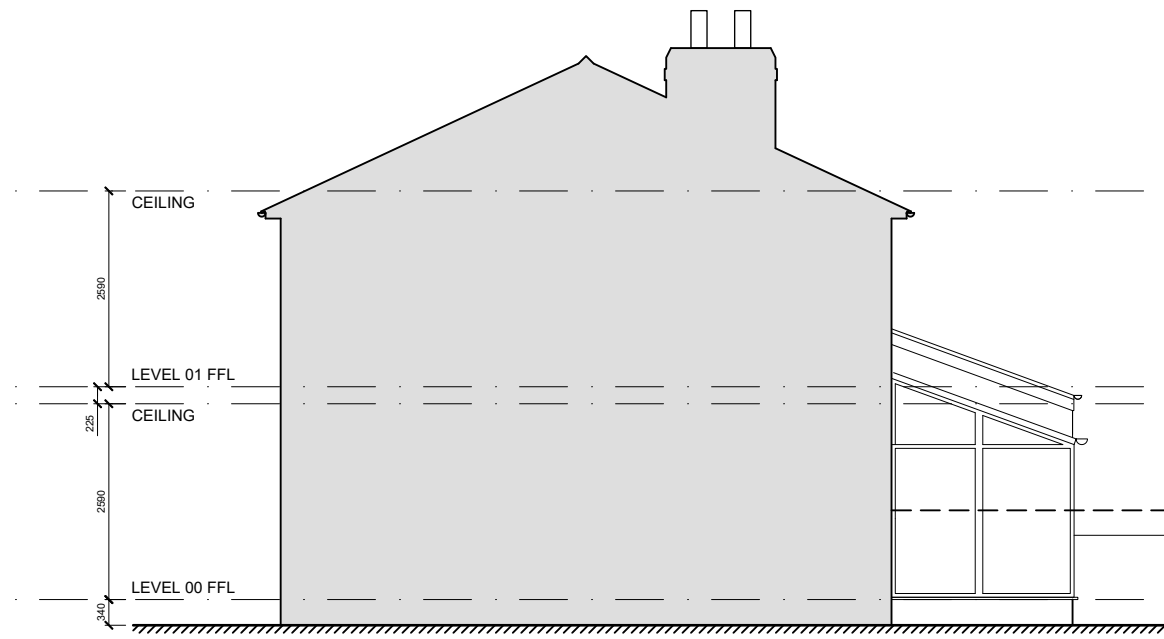


03 EXISTING EAST ELEVATION
1:100



04 EXISTING NORTH ELEVATION
1:100

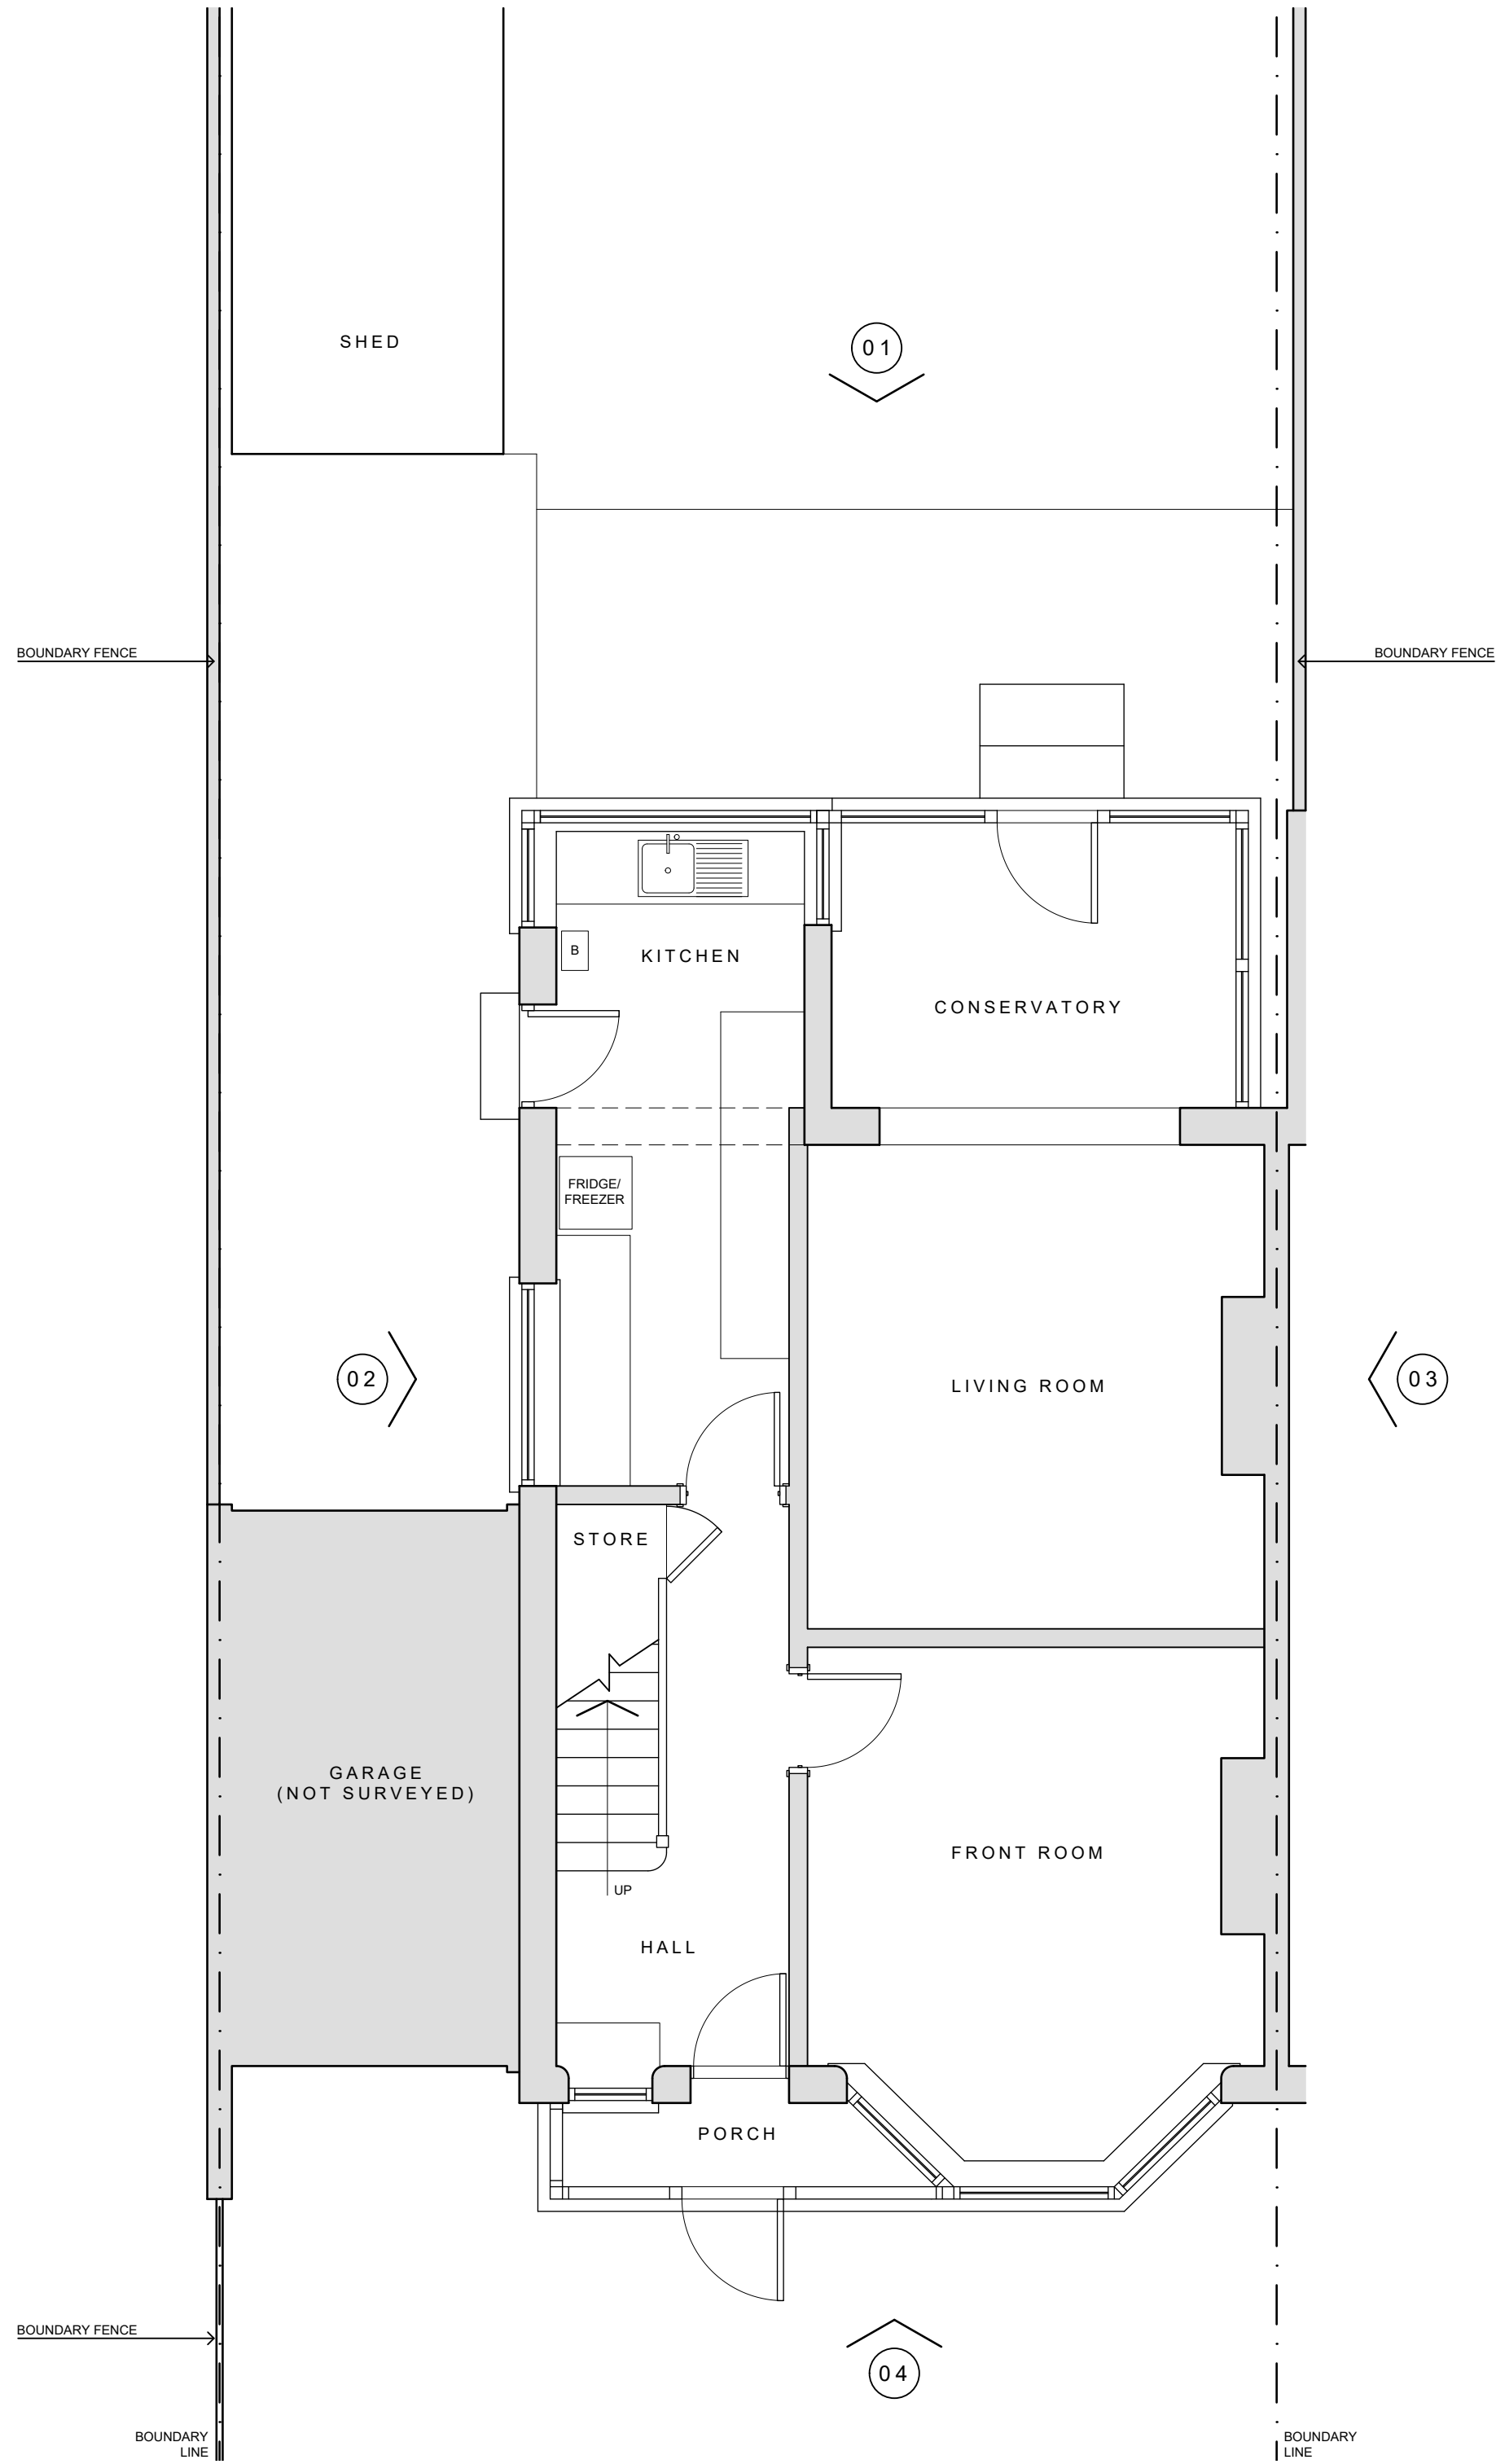

05 EXISTING GROUND FLOOR LAYOUT
1:50

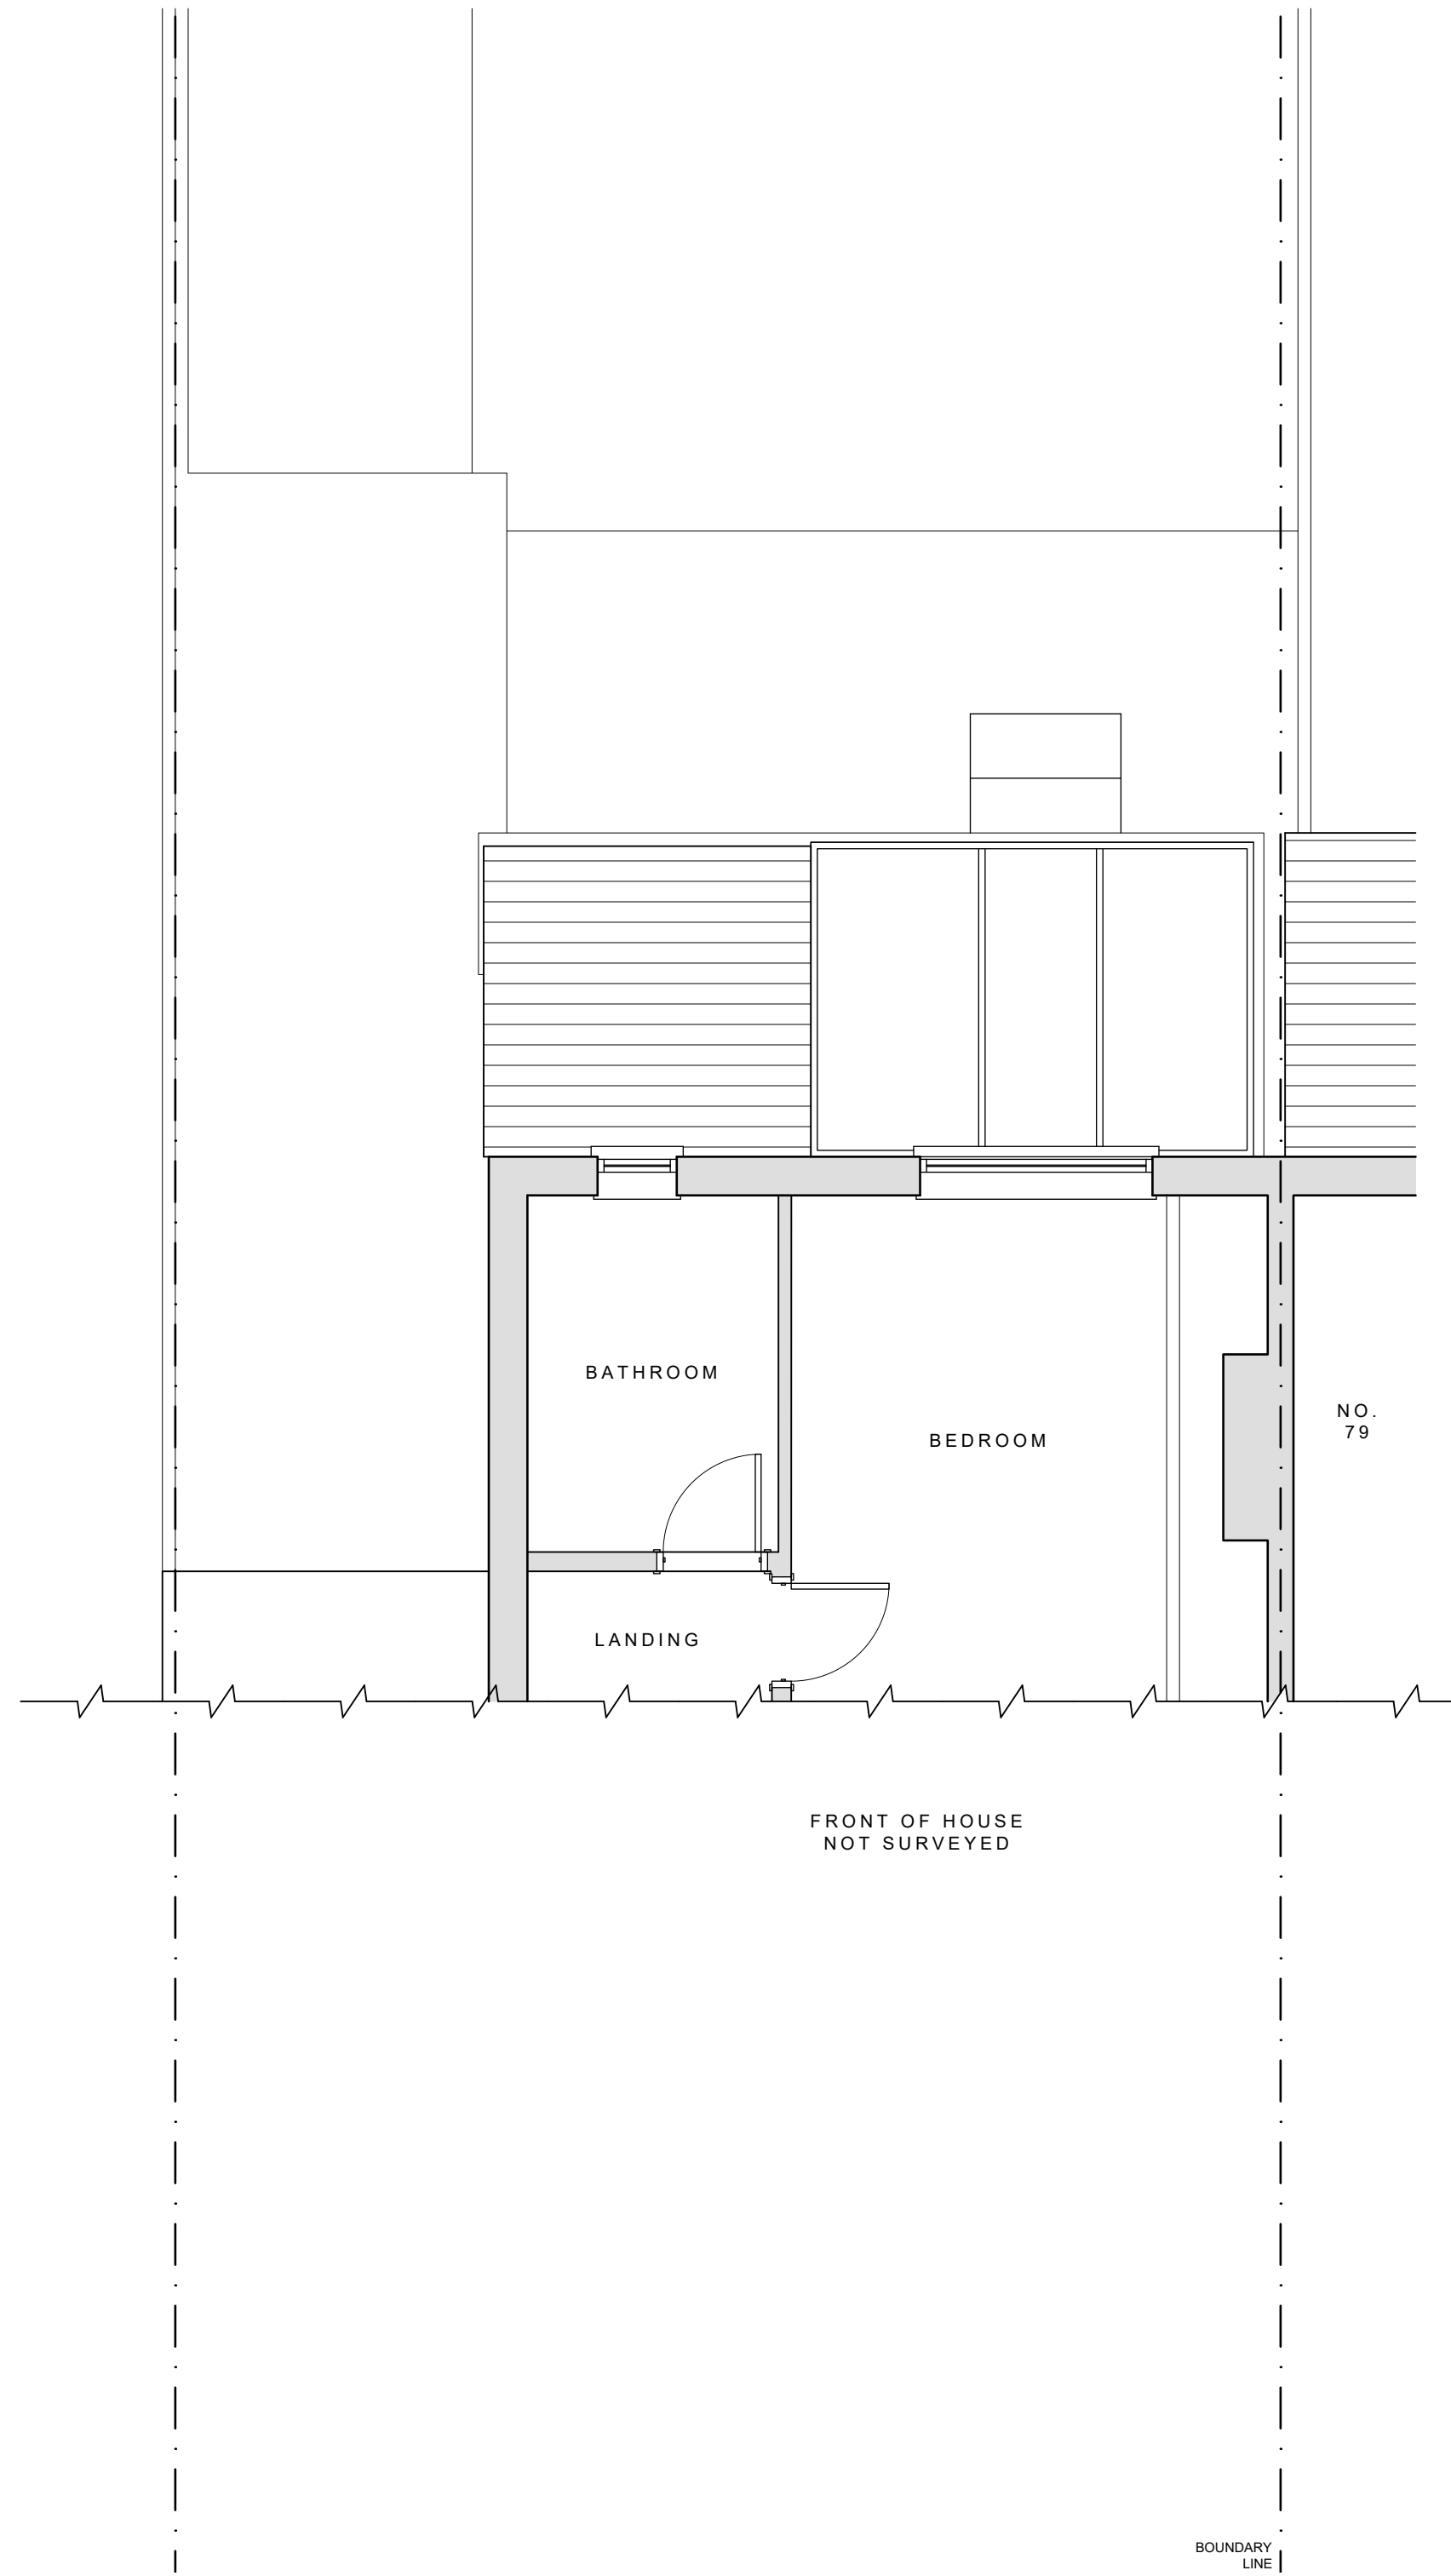

06 EXISTING FIRST FLOOR LAYOUT
1:50



08 LOCATION PLAN
1:1250

©2021 BACK ROOM ARCHITECTURE
ALL DRAWINGS ARE TO BE VERIFIED AND CHECKED ON SITE BY THE CONTRACTOR
AND REVISIONS SHOULD BE REPORTED TO BACK ROOM ARCHITECTURE & DESIGN
CONSIST OF THE DRAWINGS LISTED IN BACK ROOM ARCHITECTURE & DESIGN IT MUST
NOT BE LOANED OR REPRODUCED WITHOUT CONSENT

D	09/01/20	STAGE 4 ISSUE
A	20/11/21	STAGE 3 ISSUE
L	10/06/21	STAGE 2 ISSUE
REV	DATE	DESCRIPTION
ARCHITECT		
BACK ROOM ARCHITECTURE & DESIGN		
PROJECT		
MR ROB MASTERSON		
ADDRESS		
77 EGERTON ROAD SOUTH CHORLTON MANCHESTER		
PROJECT		
PROPOSED REAR EXTENSION & INTERNAL ALTERATIONS		
DRAWING		
EXISTING LAYOUT & ELEVATIONS		
SCALE		
VARIES @ A1		ORIGIN DATE
		09 / 09 / 21
STAGE		
STAGE 4		
REV	DESCRIPTION	DATE
BAC054	01_0001	8