


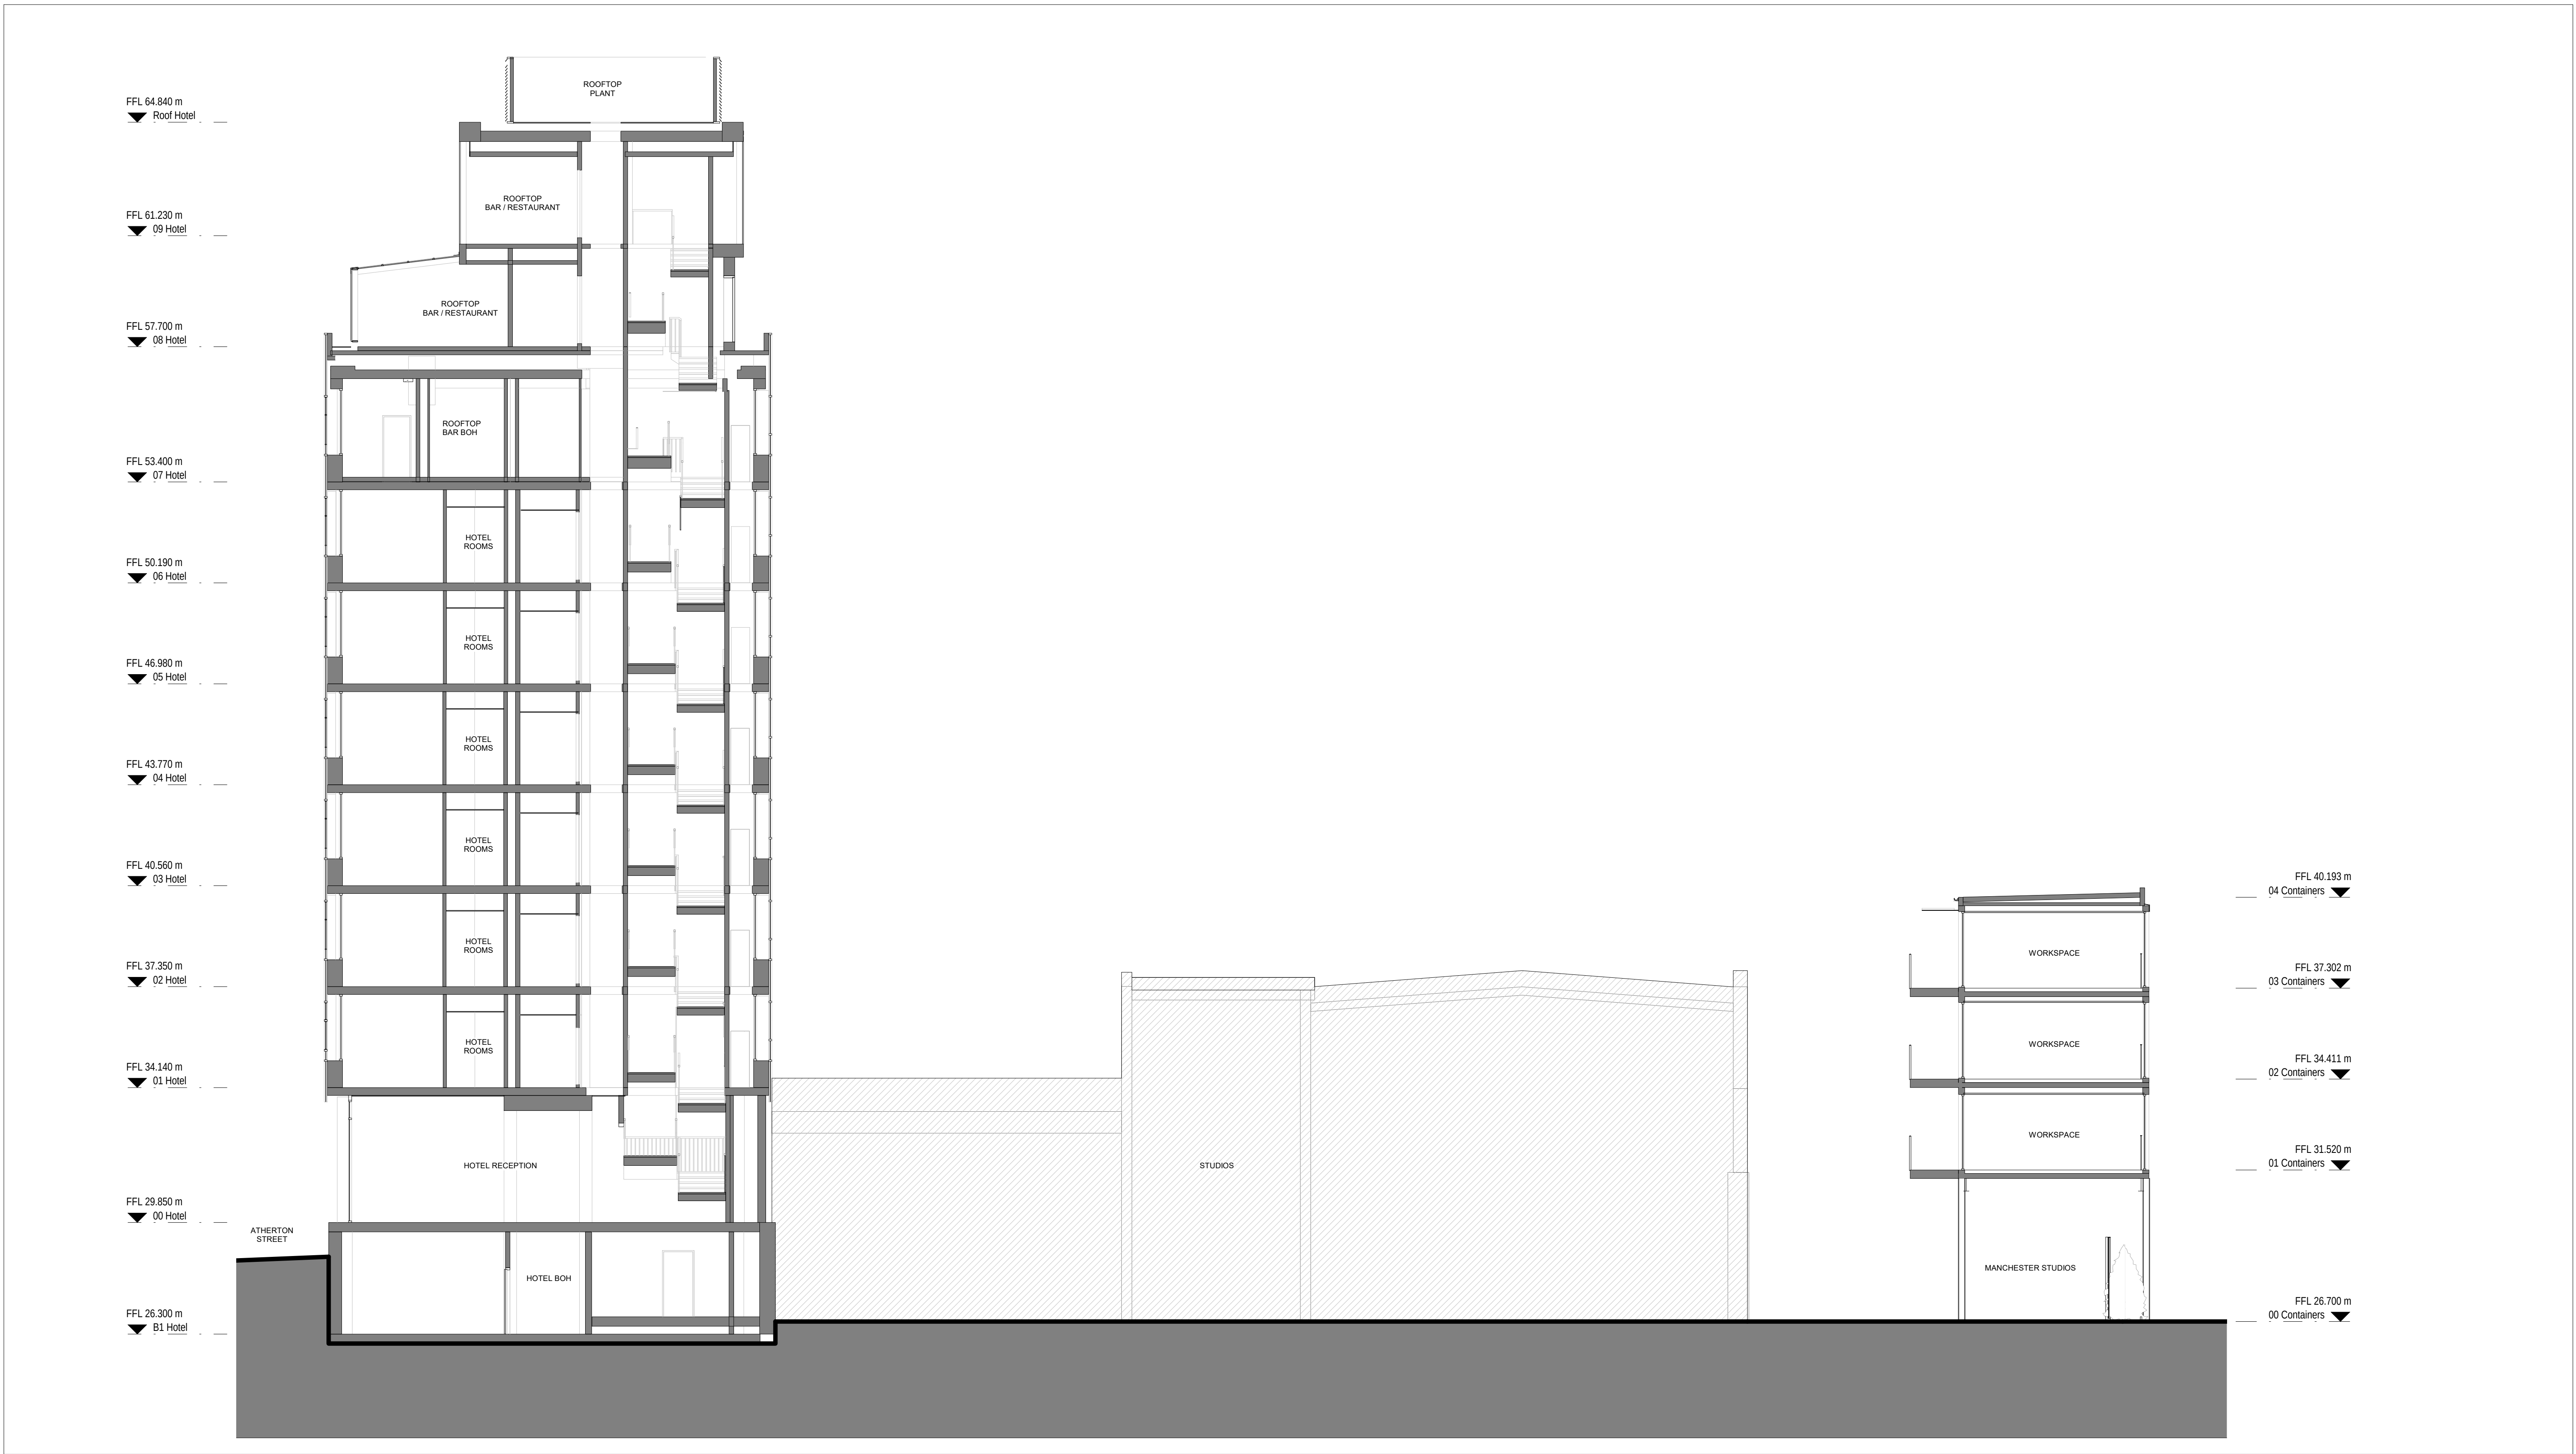

Notes


Do not scale from this drawing.

All dimensions are to be checked prior to construction and any discrepancies are to be identified to the Architect.

Copyright reserved.



KEY PLAN

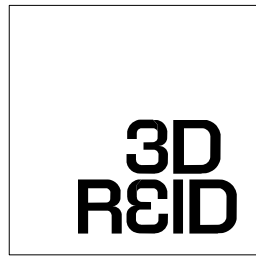

3DReid
www.3DReid.com
Architecture Interiors Masterplanning

Status
Information

Client
Manchester Quays Ltd

Project
OGS
St John's

Title
Proposed Section E-E

Scale	Size	Date	Drawn	Checked
1 : 100	A1	15/03/21	CS	HM

Drawing No. 180146-3DR-Z0-SE-DR-D124
Revisions
D 01/06/21 Issued for planning amendment
C 30/07/20 Updated for Planning
B 28/02/20 Room names amended
A 20/02/20 First issue
Rev. D