


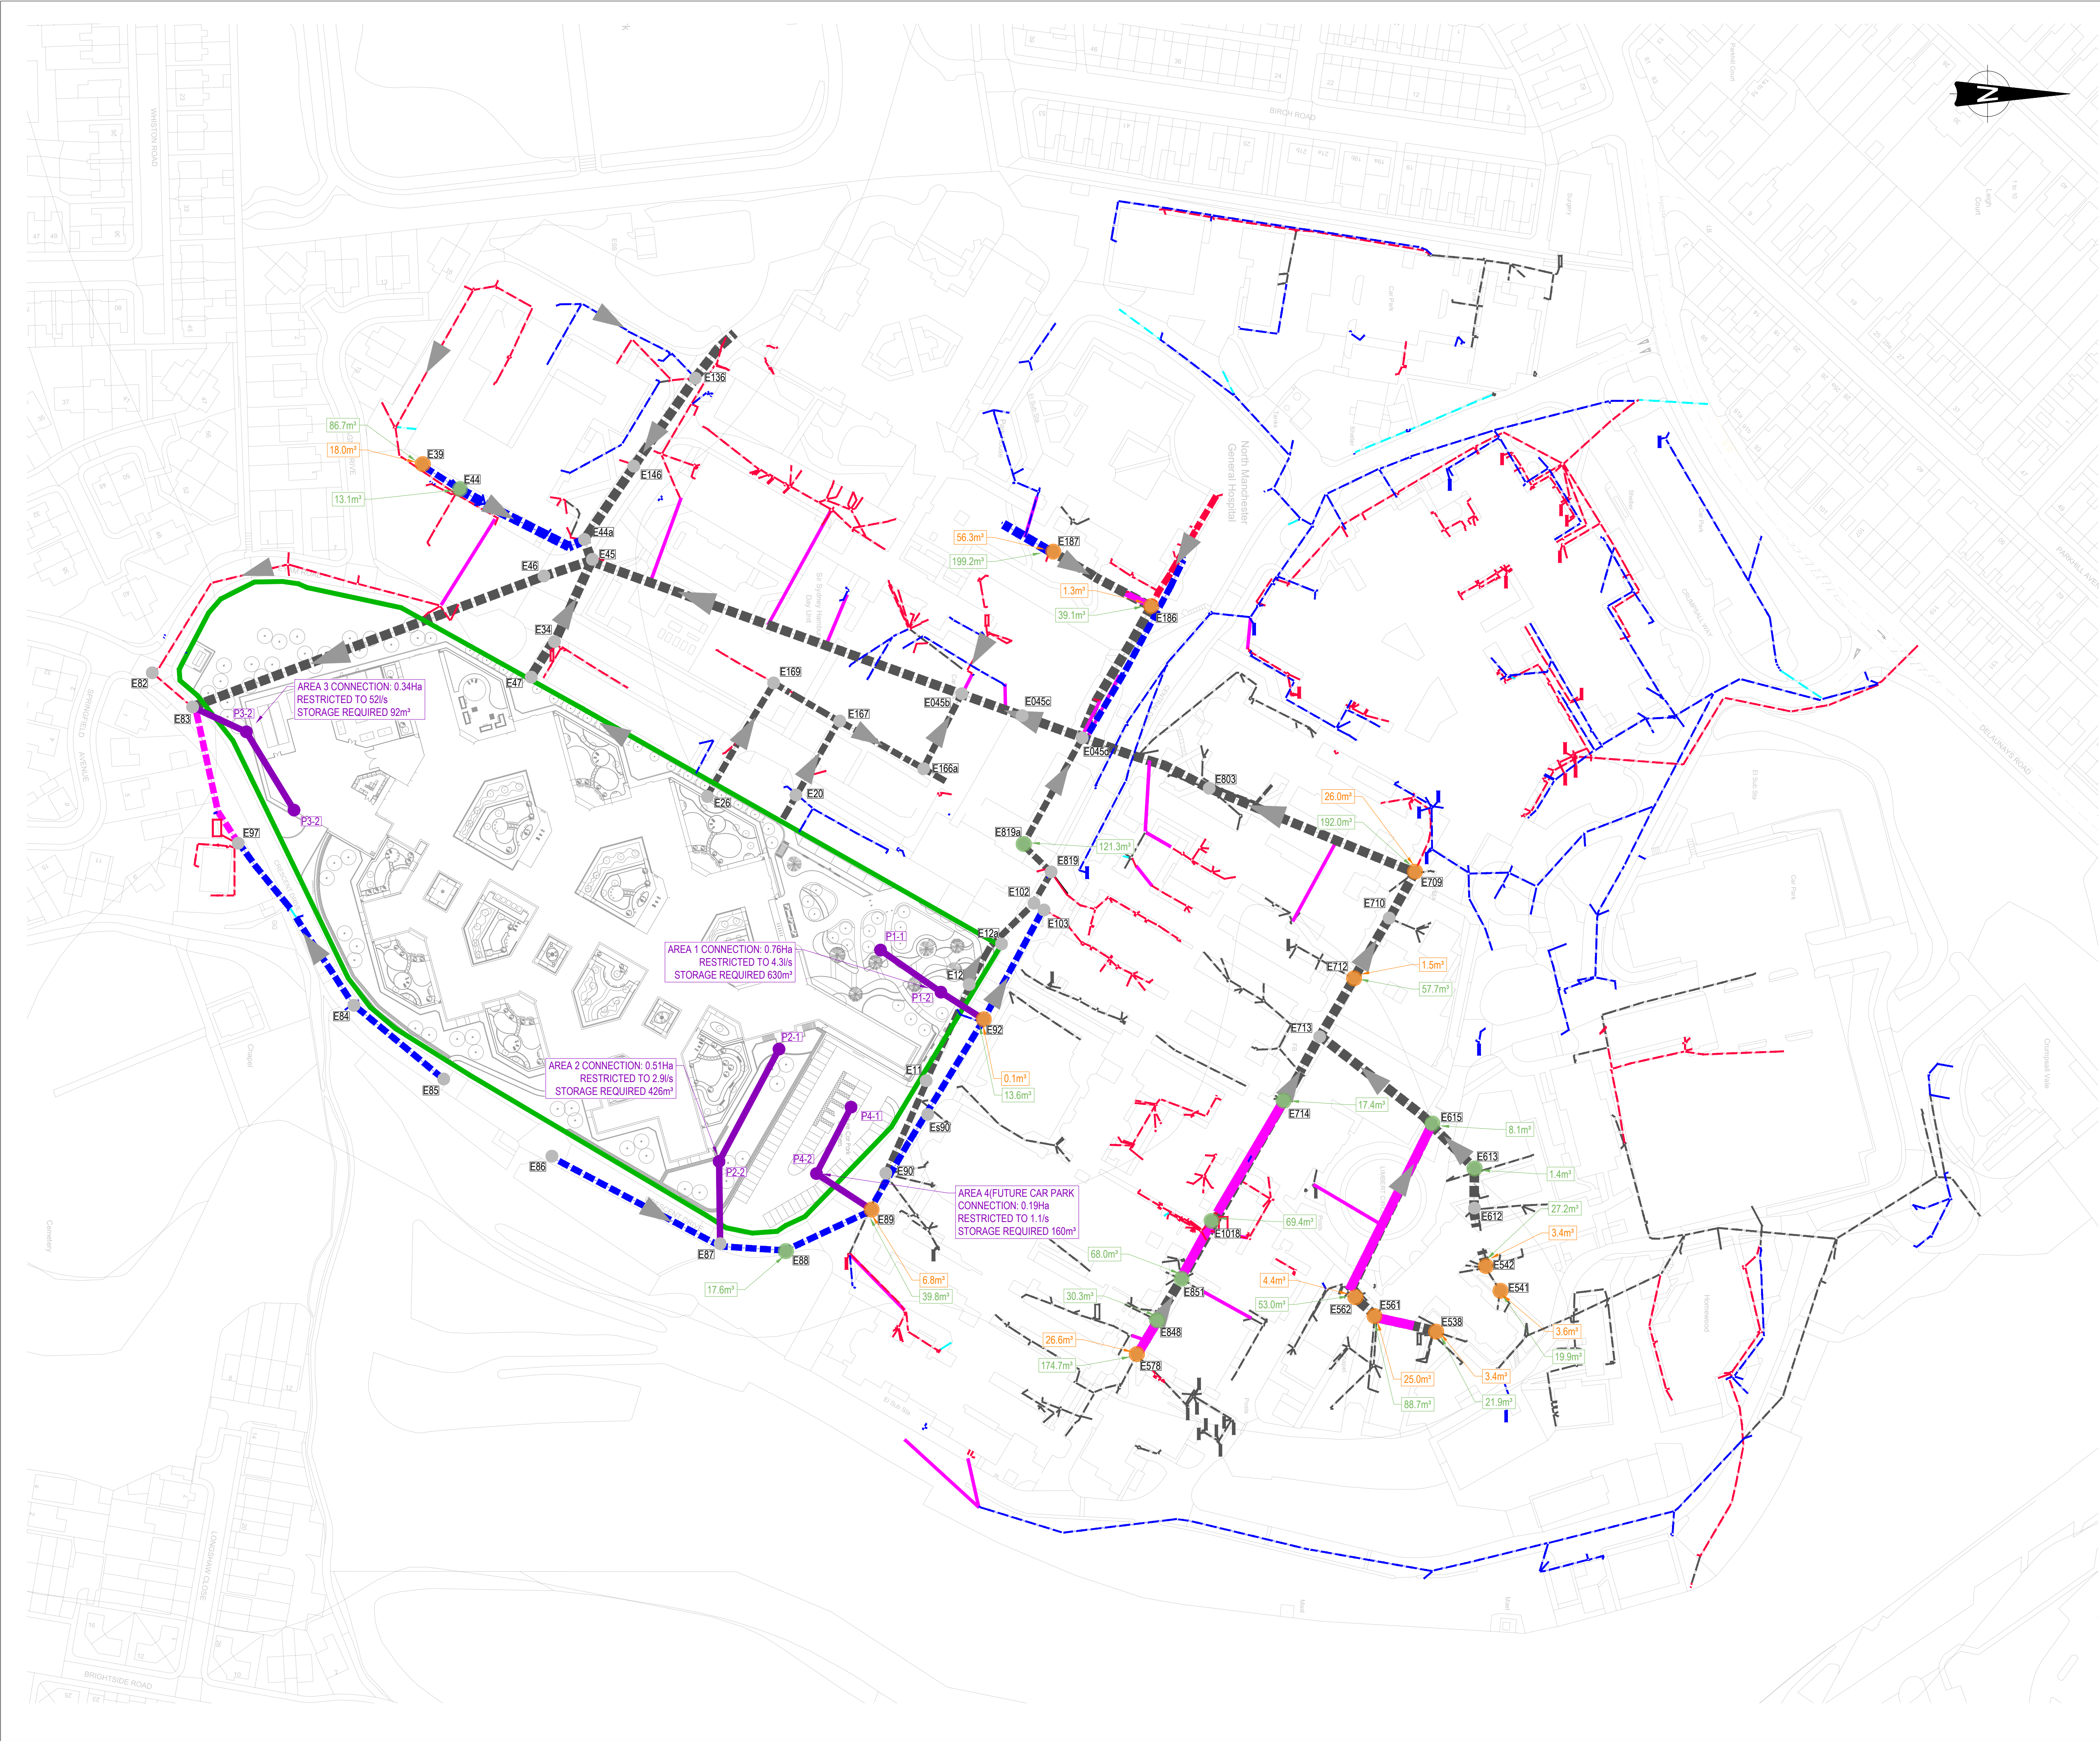

- GENERAL NOTES:
- THIS DRAWING IS TO BE READ IN CONJUNCTION WITH ALL RELEVANT ARCHITECTS AND ENGINEERS DRAWINGS AND SPECIFICATIONS.
 - DO NOT SCALE THIS DRAWING. ALL DETAILS AND DIMENSIONS ARE TO BE CHECKED BY THE CONTRACTOR PRIOR TO COMMENCEMENT OF CONSTRUCTION. ANY DISCREPANCIES TO BE REPORTED TO THE ENGINEER.
 - ALL DIMENSIONS ARE IN METRES UNLESS OTHERWISE NOTED.
 - ALL LEVELS IN mAOD UNLESS SPECIFIED OTHERWISE.

- GPR SURVEY KEY
- SITE BOUNDARY
 - GPR SURVEY SURFACE DRAINAGE
 - GPR SURVEY FOUL DRAINAGE
 - GPR SURVEY COMBINED DRAINAGE
 - STAGE 1 CCTV SURVEY EXTENTS

- MODELLED NETWORK KEY
- SURFACE DRAINAGE
 - FOUL DRAINAGE
 - COMBINED DRAINAGE
 - ASSUMED DRAINAGE CONNECTION
 - INDICATIVE DRAINAGE CONNECTIONS FROM PROPOSED SITE
 - FLOOD LOCATION/ VOLUME 1 IN 30-YEAR STORM EVENT
 - FLOOD LOCATION/ VOLUME 1 IN 100-YEAR STORM EVENT +40%CC

DRAWING BASED ON:

- TOPOGRAPHICAL AND GPR SURVEY BY SURVEY OPERATIONS ON 15.06.21, DRAWING 20B201/001.
- CCTV SURVEY BY LAYER SURVEYS 26/10/21

P01	ISSUED FOR INFORMATION	18/02/22	ATL	MW
	Description:	Date:	By:	Chkd:



Merchant Exchange, 17-19 Whitworth Street West, Manchester, M1 5WG
0161 236 2394
manchester@curtins.com
www.curtins.com

Civils & Structures • Transport Planning • Environmental • Infrastructure • Geotechnical • Conservation & Heritage • Principal Designer
Birmingham • Bristol • Cambridge • Cardiff • Douglas • Dublin • Edinburgh • Glasgow • Kentish • Leeds • Liverpool • London • Manchester • Nottingham

Status:	SUITABLE FOR INFORMATION	S2
---------	--------------------------	----

Project:

NEW PARK HOUSE

Dig Title:

EXISTING FLOODING ISSUES
NORTHERN CONNECTION FROM
NEW DEVELOPMENT

Size:	Date:	Drawn By:	Designed By:	Checked By:			
A1	18/02/2022	ATL	ATL	MW			
Scale: 1:1000							
Project No:	Originator:	Volume:	Level:	Type:	Role:	Category / Number:	Rev:
NMGNPH	CUR	- VV	- ZZ	- DR	- C	- 9304	- P01

Our Locations

Birmingham

2 The Wharf
Bridge Street
Birmingham
B1 2JS
T. 0121 643 4694
birmingham@curtins.com

Kendal

28 Lowther Street
Kendal
Cumbria
LA9 4DH
T. 01539 724 823
kendal@curtins.com

Bristol

Quayside
40-58 Hotwell Road
Bristol
BS8 4UQ
T. 0117 302 7560
bristol@curtins.com

Leeds

Rose Wharf
Ground Floor
Leeds
L29 8EE
T. 0113 274 8509
leeds@curtins.com

Cardiff

3 Cwrt-y-Parc
Earlswood Road
Cardiff
CF14 5GH
T. 029 2068 0900
cardiff@curtins.com

Liverpool

Curtin House
Columbus Quay
Riverside Drive
Liverpool
L3 4DB
T. 0151 726 2000
liverpool@curtins.com

Douglas

Varley House
29-31 Duke Street
Douglas
Isle of Man
IM1 2AZ
T. 01624 624 585
douglas@curtins.com

London

40 Compton Street
London
EC1V 0BD
T. 020 7324 2240
london@curtins.com

Dublin

39 Fitzwilliam Square
Dublin 2
Ireland
T. 00353 1 507 9447
dublin@curtins.com

Manchester

Merchant Exchange
17-19 Whitworth Street West
Manchester
M1 5WG
T. 0161 236 2394
manchester@curtins.com

Edinburgh

1a Belford Road
Edinburgh
EH4 3BL
T. 0131 225 2175
edinburgh@curtins.com

Nottingham

56 The Ropewalk
Nottingham
NG1 5DW
T. 0115 941 5551
nottingham@curtins.com

Glasgow

Queens House
29 St Vincent Place
Glasgow
G1 2DT
T. 0141 319 8777
glasgow@curtins.com