




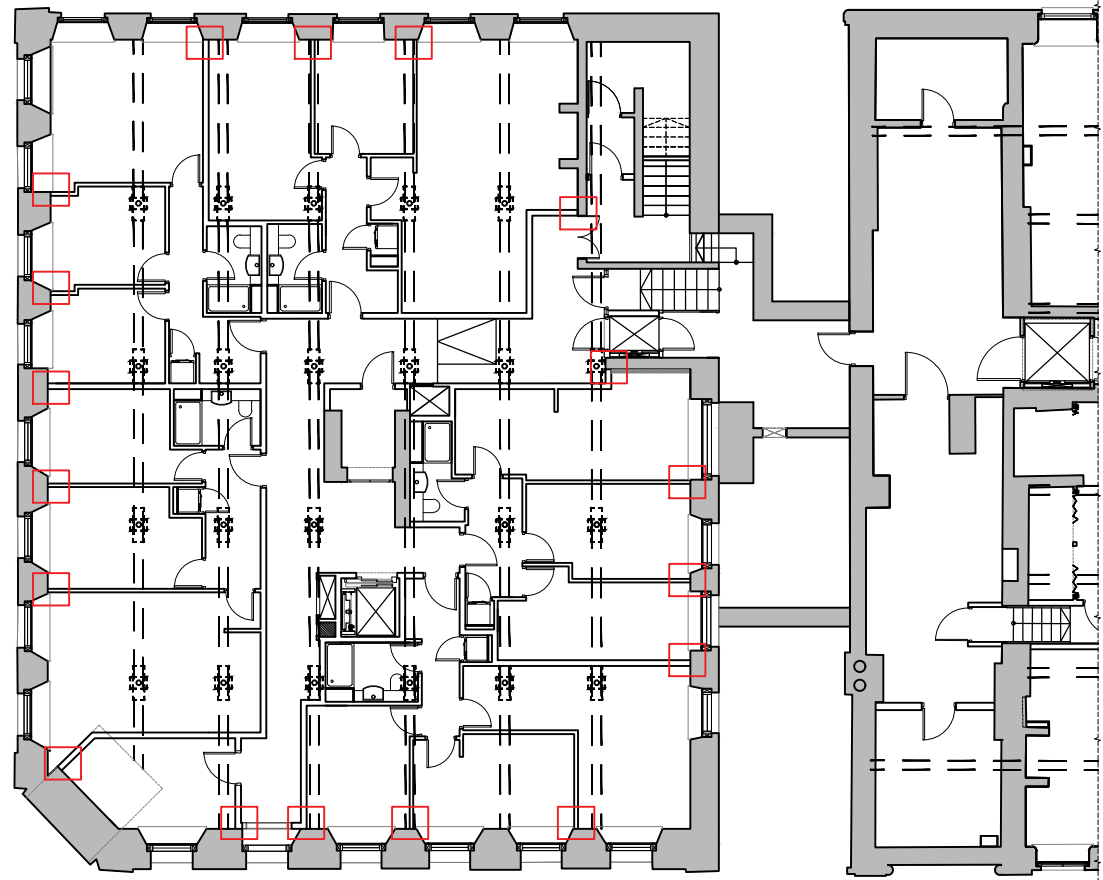


Reference Plan Mindel House LG Floor
Scale 1:200 @ A1

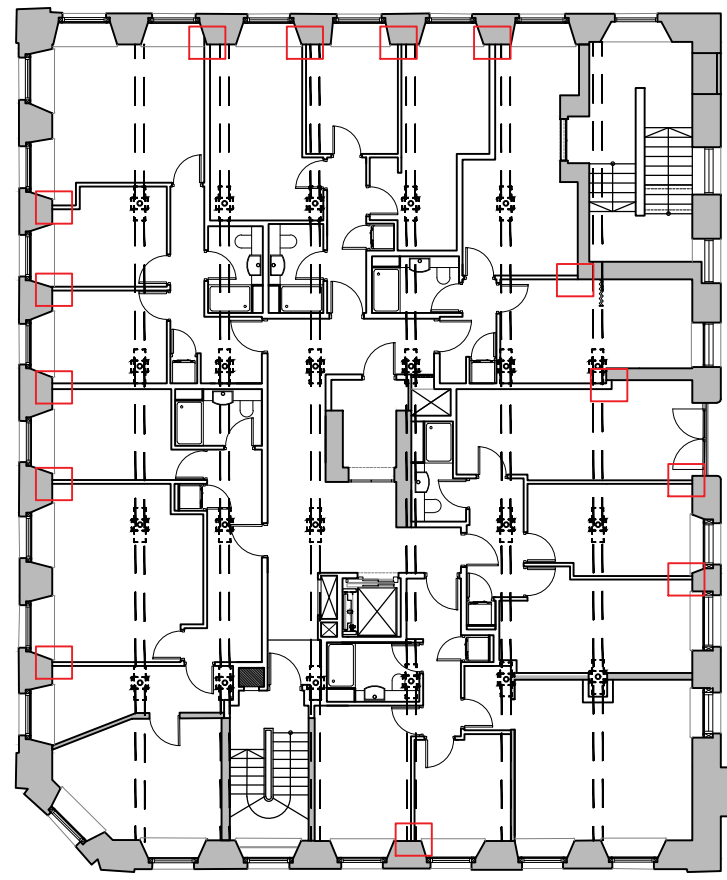


Reference Plan Mindel House UG Floor
Scale 1:200 @ A1

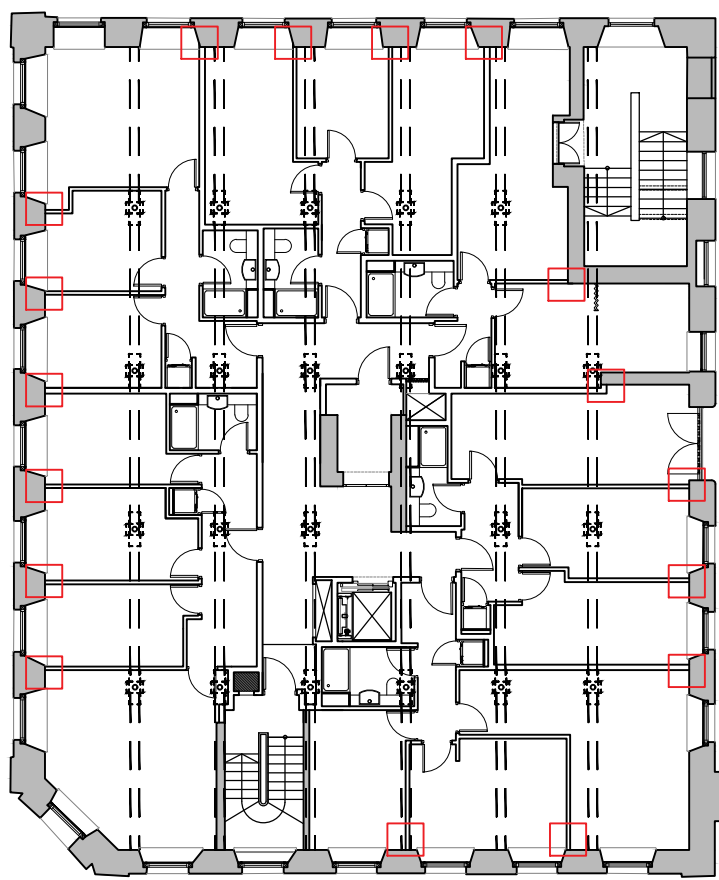


Reference Plan Mindel House First Floor
Scale 1:200 @ A1

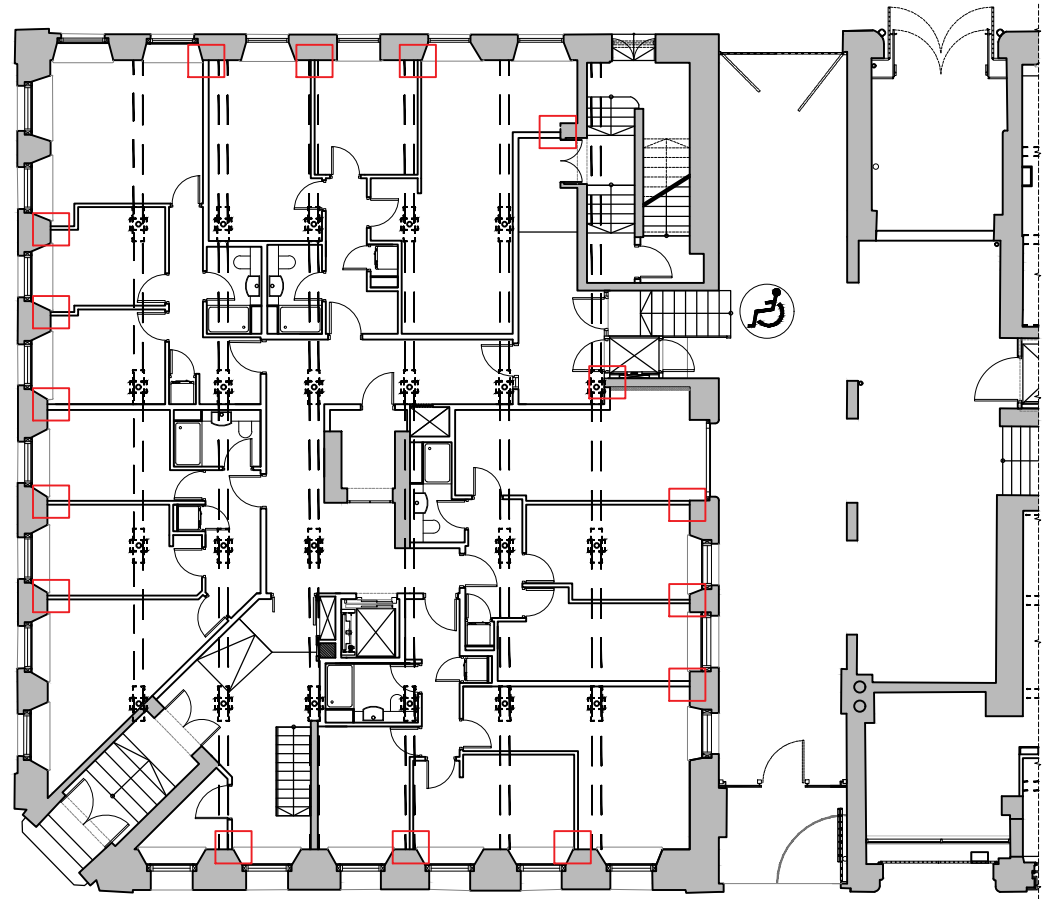


Reference Plan Mindel House Second Floor
Scale 1:200 @ A1

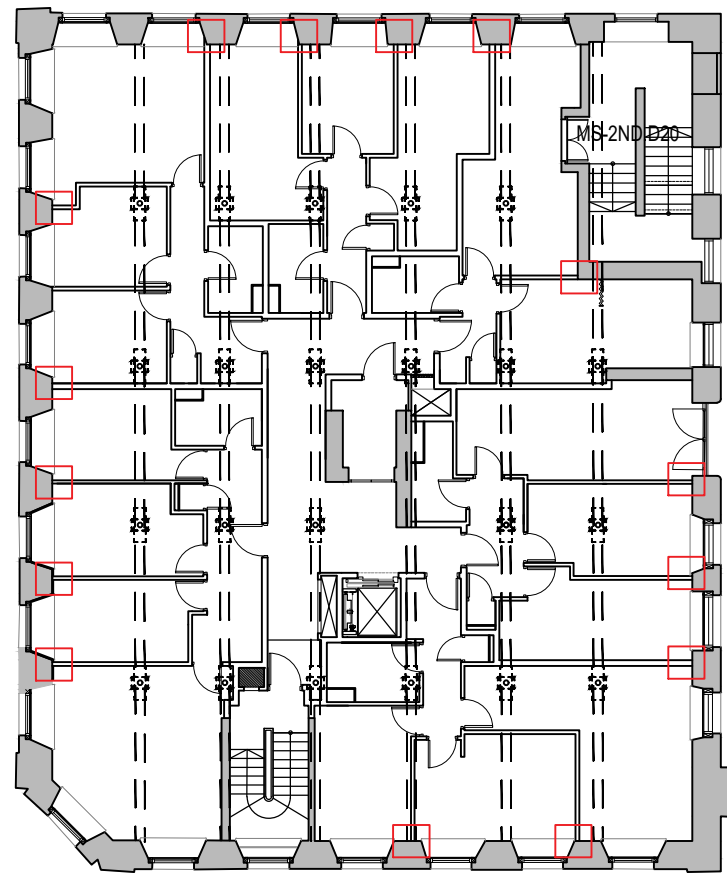


Reference Plan Mindel House Third Floor
Scale 1:200 @ A1

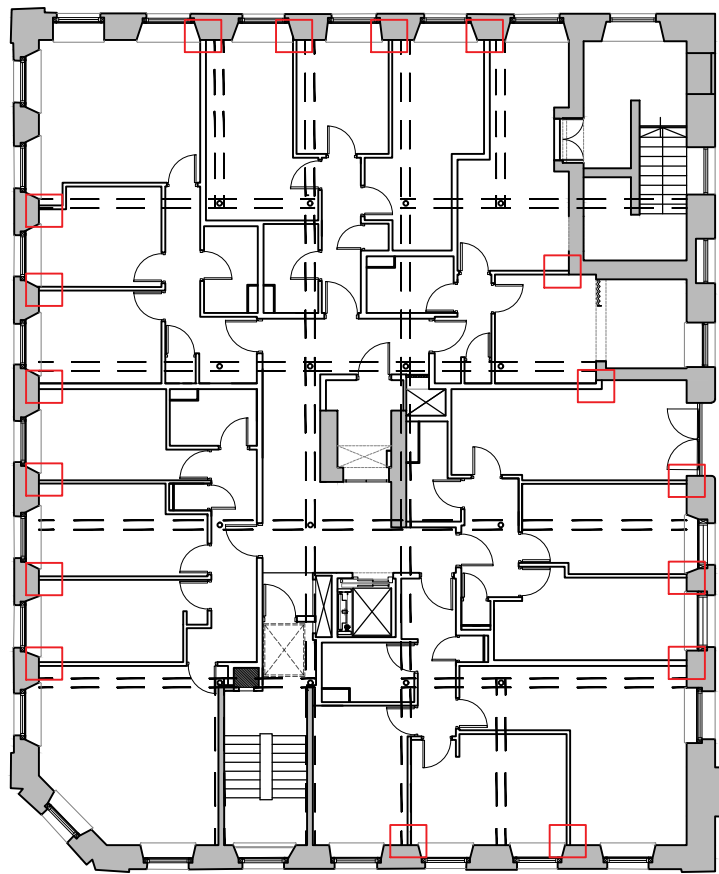


Reference Plan Mindel House Fourth Floor
Scale 1:200 @ A1

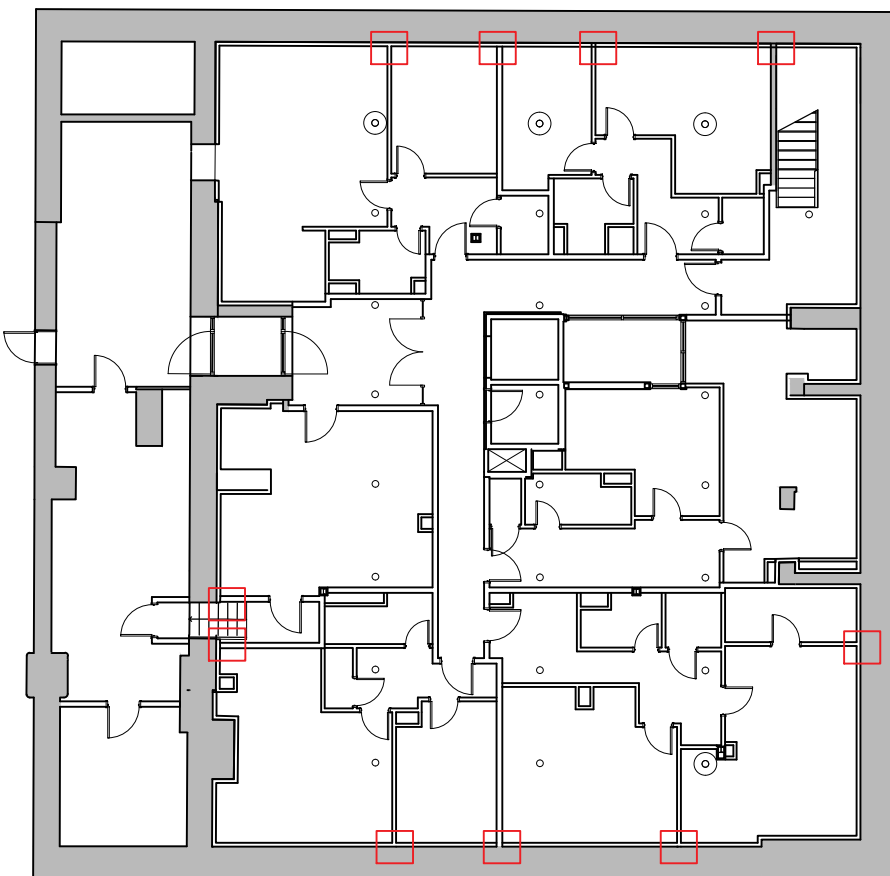


Reference Plan 11 Bloom Street LG Floor
Scale 1:200 @ A1

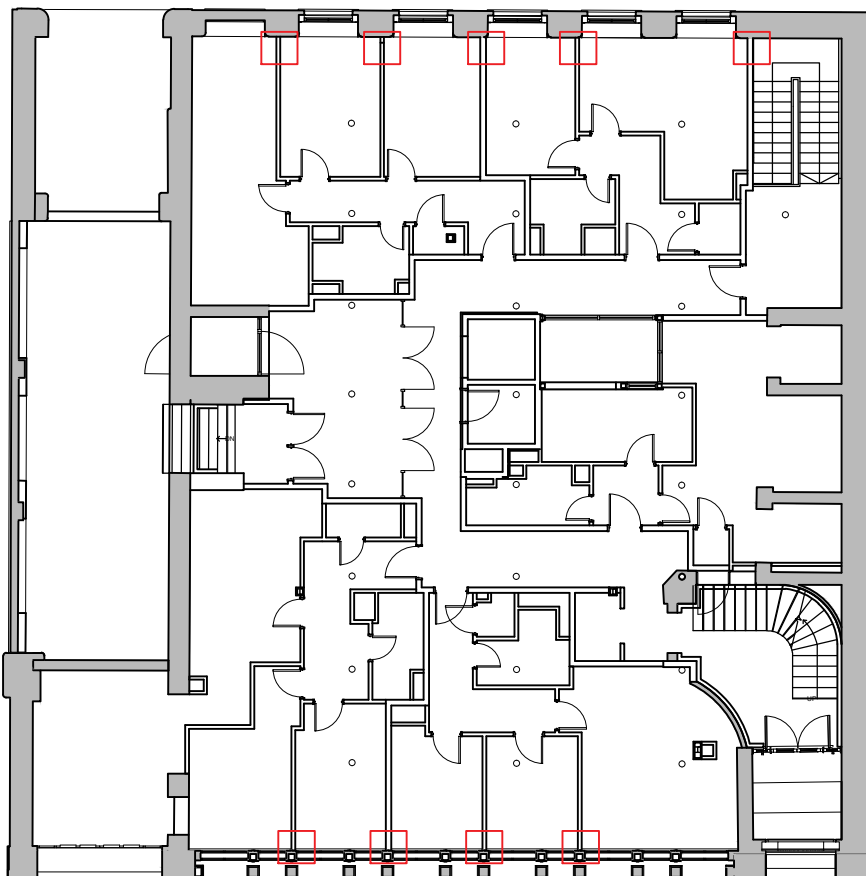


Reference Plan 11 Bloom Street UG Floor
Scale 1:200 @ A1

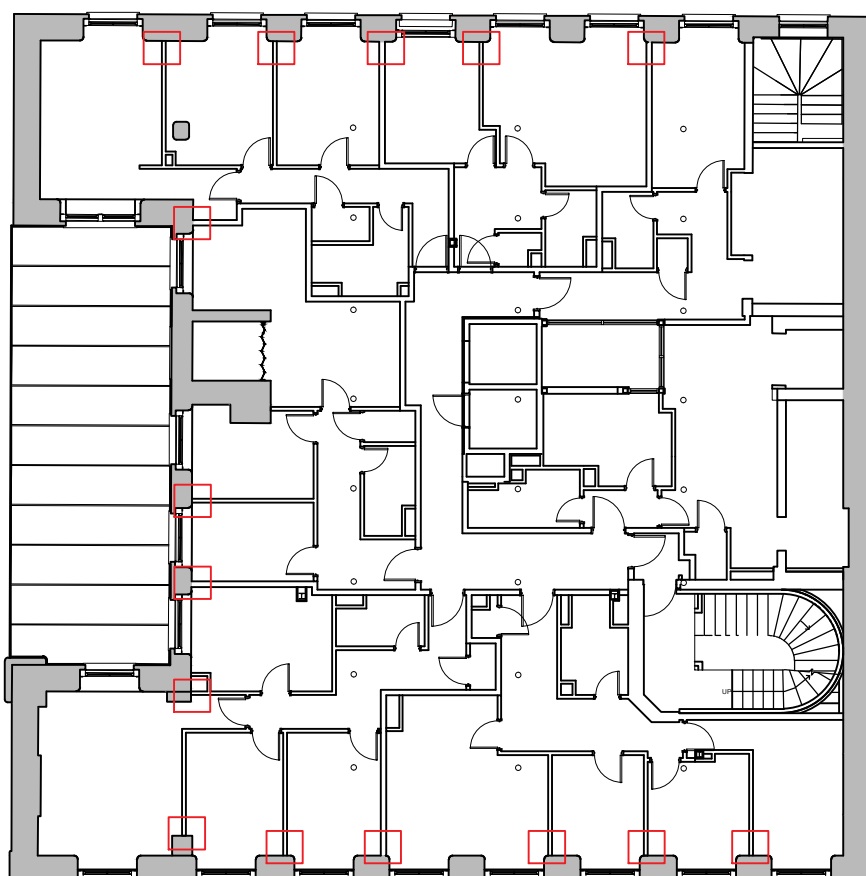


Reference Plan 11 Bloom Street First Floor
Scale 1:200 @ A1

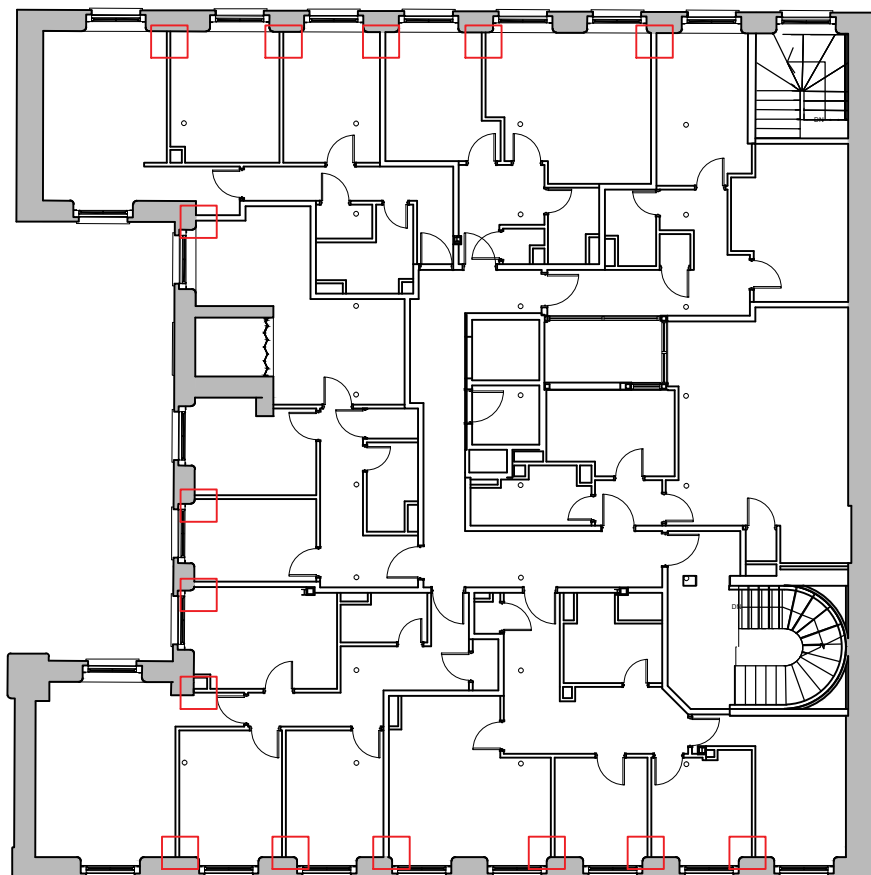


Reference Plan 11 Bloom Street Second Floor
Scale 1:200 @ A1

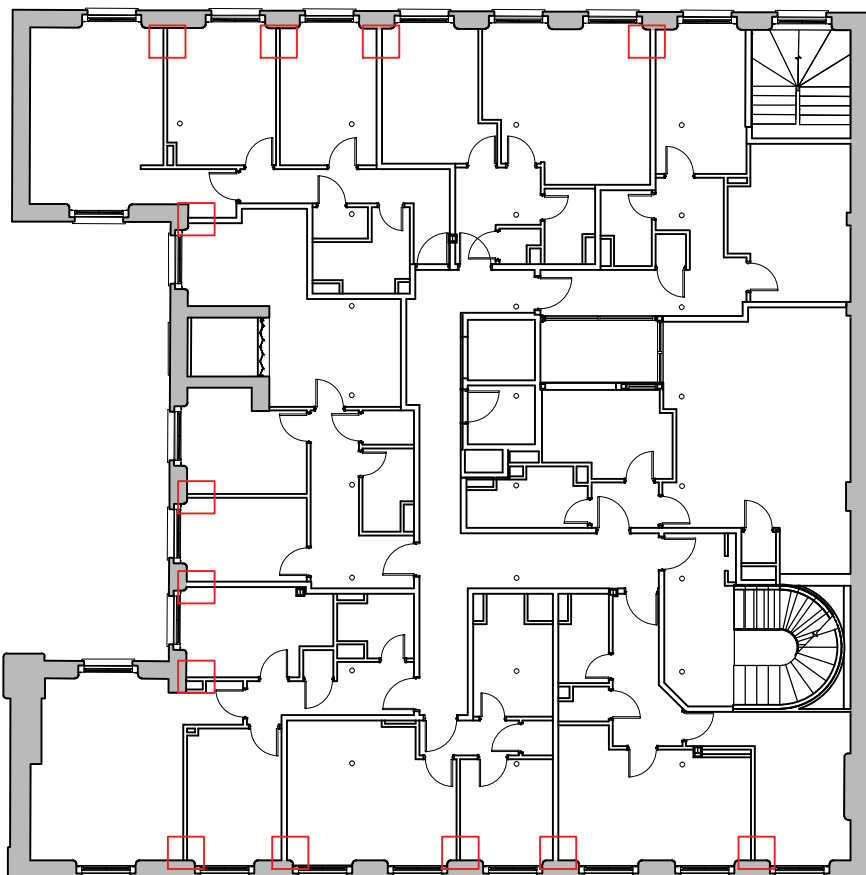


Reference Plan 11 Bloom Street Third Floor
Scale 1:200 @ A1

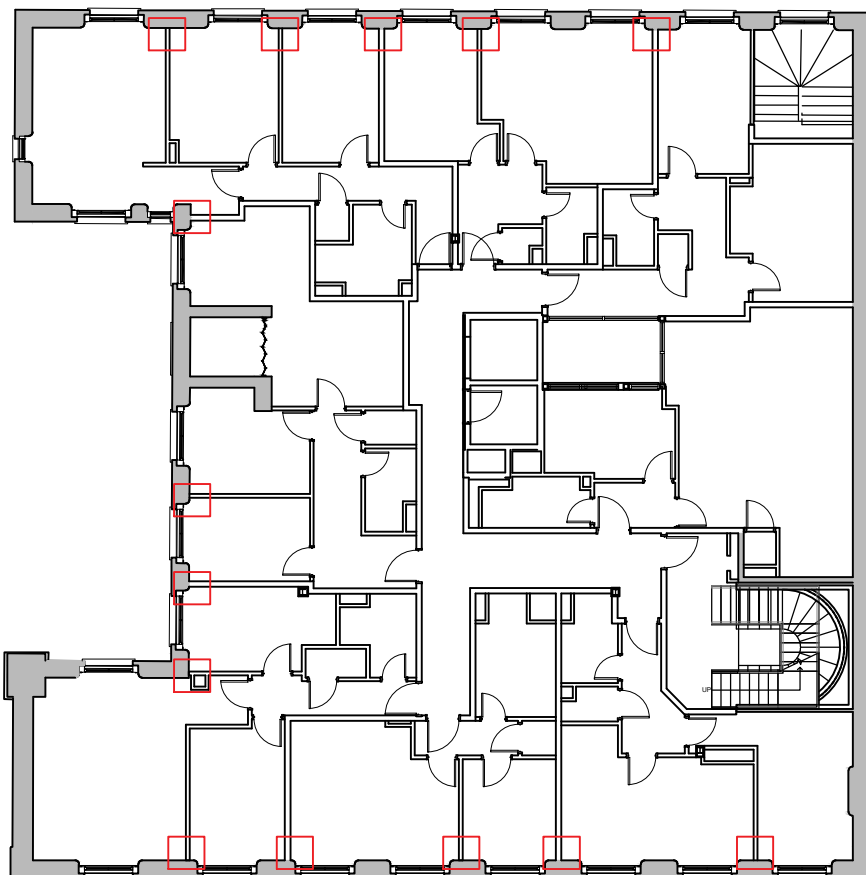

Reference Plan 11 Bloom Street Fourth Floor
Scale 1:200 @ A1

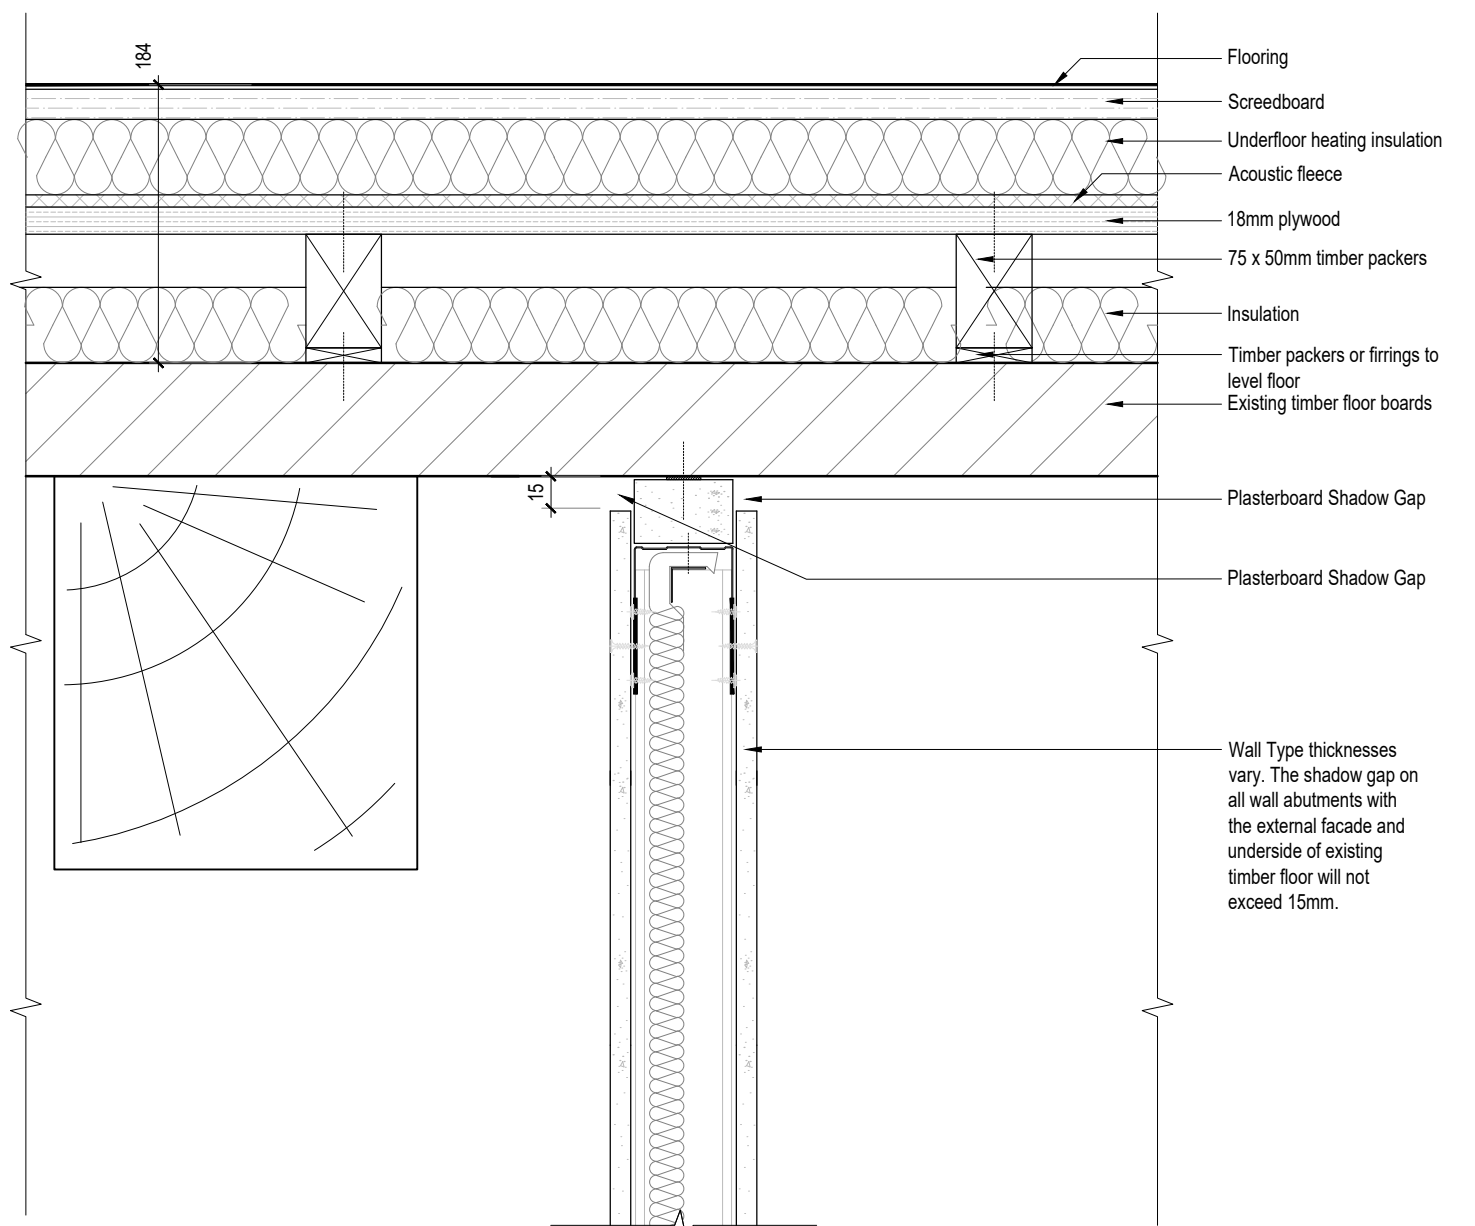

Shadow Gap Detail. Suspended ceiling.
Scale: 1:5 @ A1

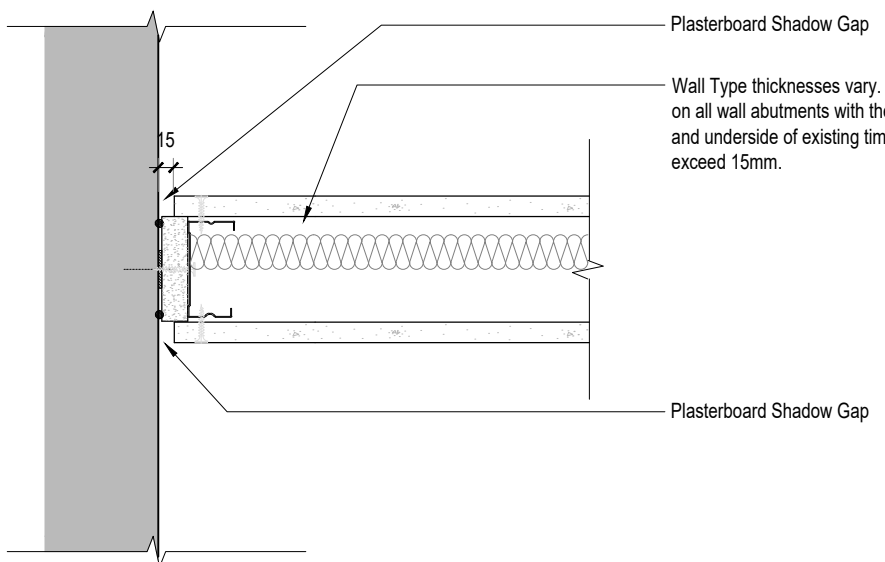

Shadow gap Detail. External wall Junction.
Scale: 1:5 @ A1

 -Shadow gap location

GENERAL NOTES

1. ALL DIMENSIONS ARE IN MILLIMETRES UNLESS OTHERWISE STATED
2. ALL LINES ARE IN METRES UNLESS OTHERWISE STATED
3. DIMENSIONS ARE NOT TO BE SCALED FROM THE DRAWING
4. ALL WORK TO BE CARRIED OUT IN ACCORDANCE WITH THE CURRENT EDITION OF THE BUILDING REGULATIONS 1991 (INCLUDING AMENDMENTS) AND ALL RELEVANT BRITISH STANDARDS/CODES OF PRACTICE
5. CONTRACTOR IS RESPONSIBLE FOR THE CORRECT SETTING OUT OF THE WORKS ON SITE. ALL DIMENSIONS TO BE CHECKED PRIOR TO FABRICATION OF MATERIALS
6. THIS DRAWING IS TO BE READ IN CONJUNCTION WITH ALL RELEVANT DRAWINGS AND SPECIFICATIONS

REFERENCE DRAWINGS

- 001 - SITE LOCATION PLAN
- 100 - EXISTING & PROPOSED PLANS
- 200 - EXISTING & PROPOSED SECTIONS & ELEVATIONS
- 300 - CEILING PLANS
- 400 - M&E PLANS
- 500 - DETAILS
- 600 - FIRE PLANS
- 700 - TYPES OF WALLS PLANS
- 800 - ACOUSTIC PLANS
- 900 - STRIP OUT PLANS

B	Issued for conditions release	13-03-21	JK	MP	MB
A	Issued for planning	08-11-19	JK	SL	PD
REV	DESCRIPTION	DATE	BY	CHK	APRV



BLOOM STREET PROJECT

11 BLOOM STREET AND
MINDEL HOUSE
SHADOW GAP DETAIL

PLANNING

DRAWING STATUS	1	CHECKED	MB
DRAWN	JK		
APPROVED	PD		
DATE	OCT 2019		

VARIES @ A1 | 061_508 | B
SCALE | DRAWING NUMBER | REV