


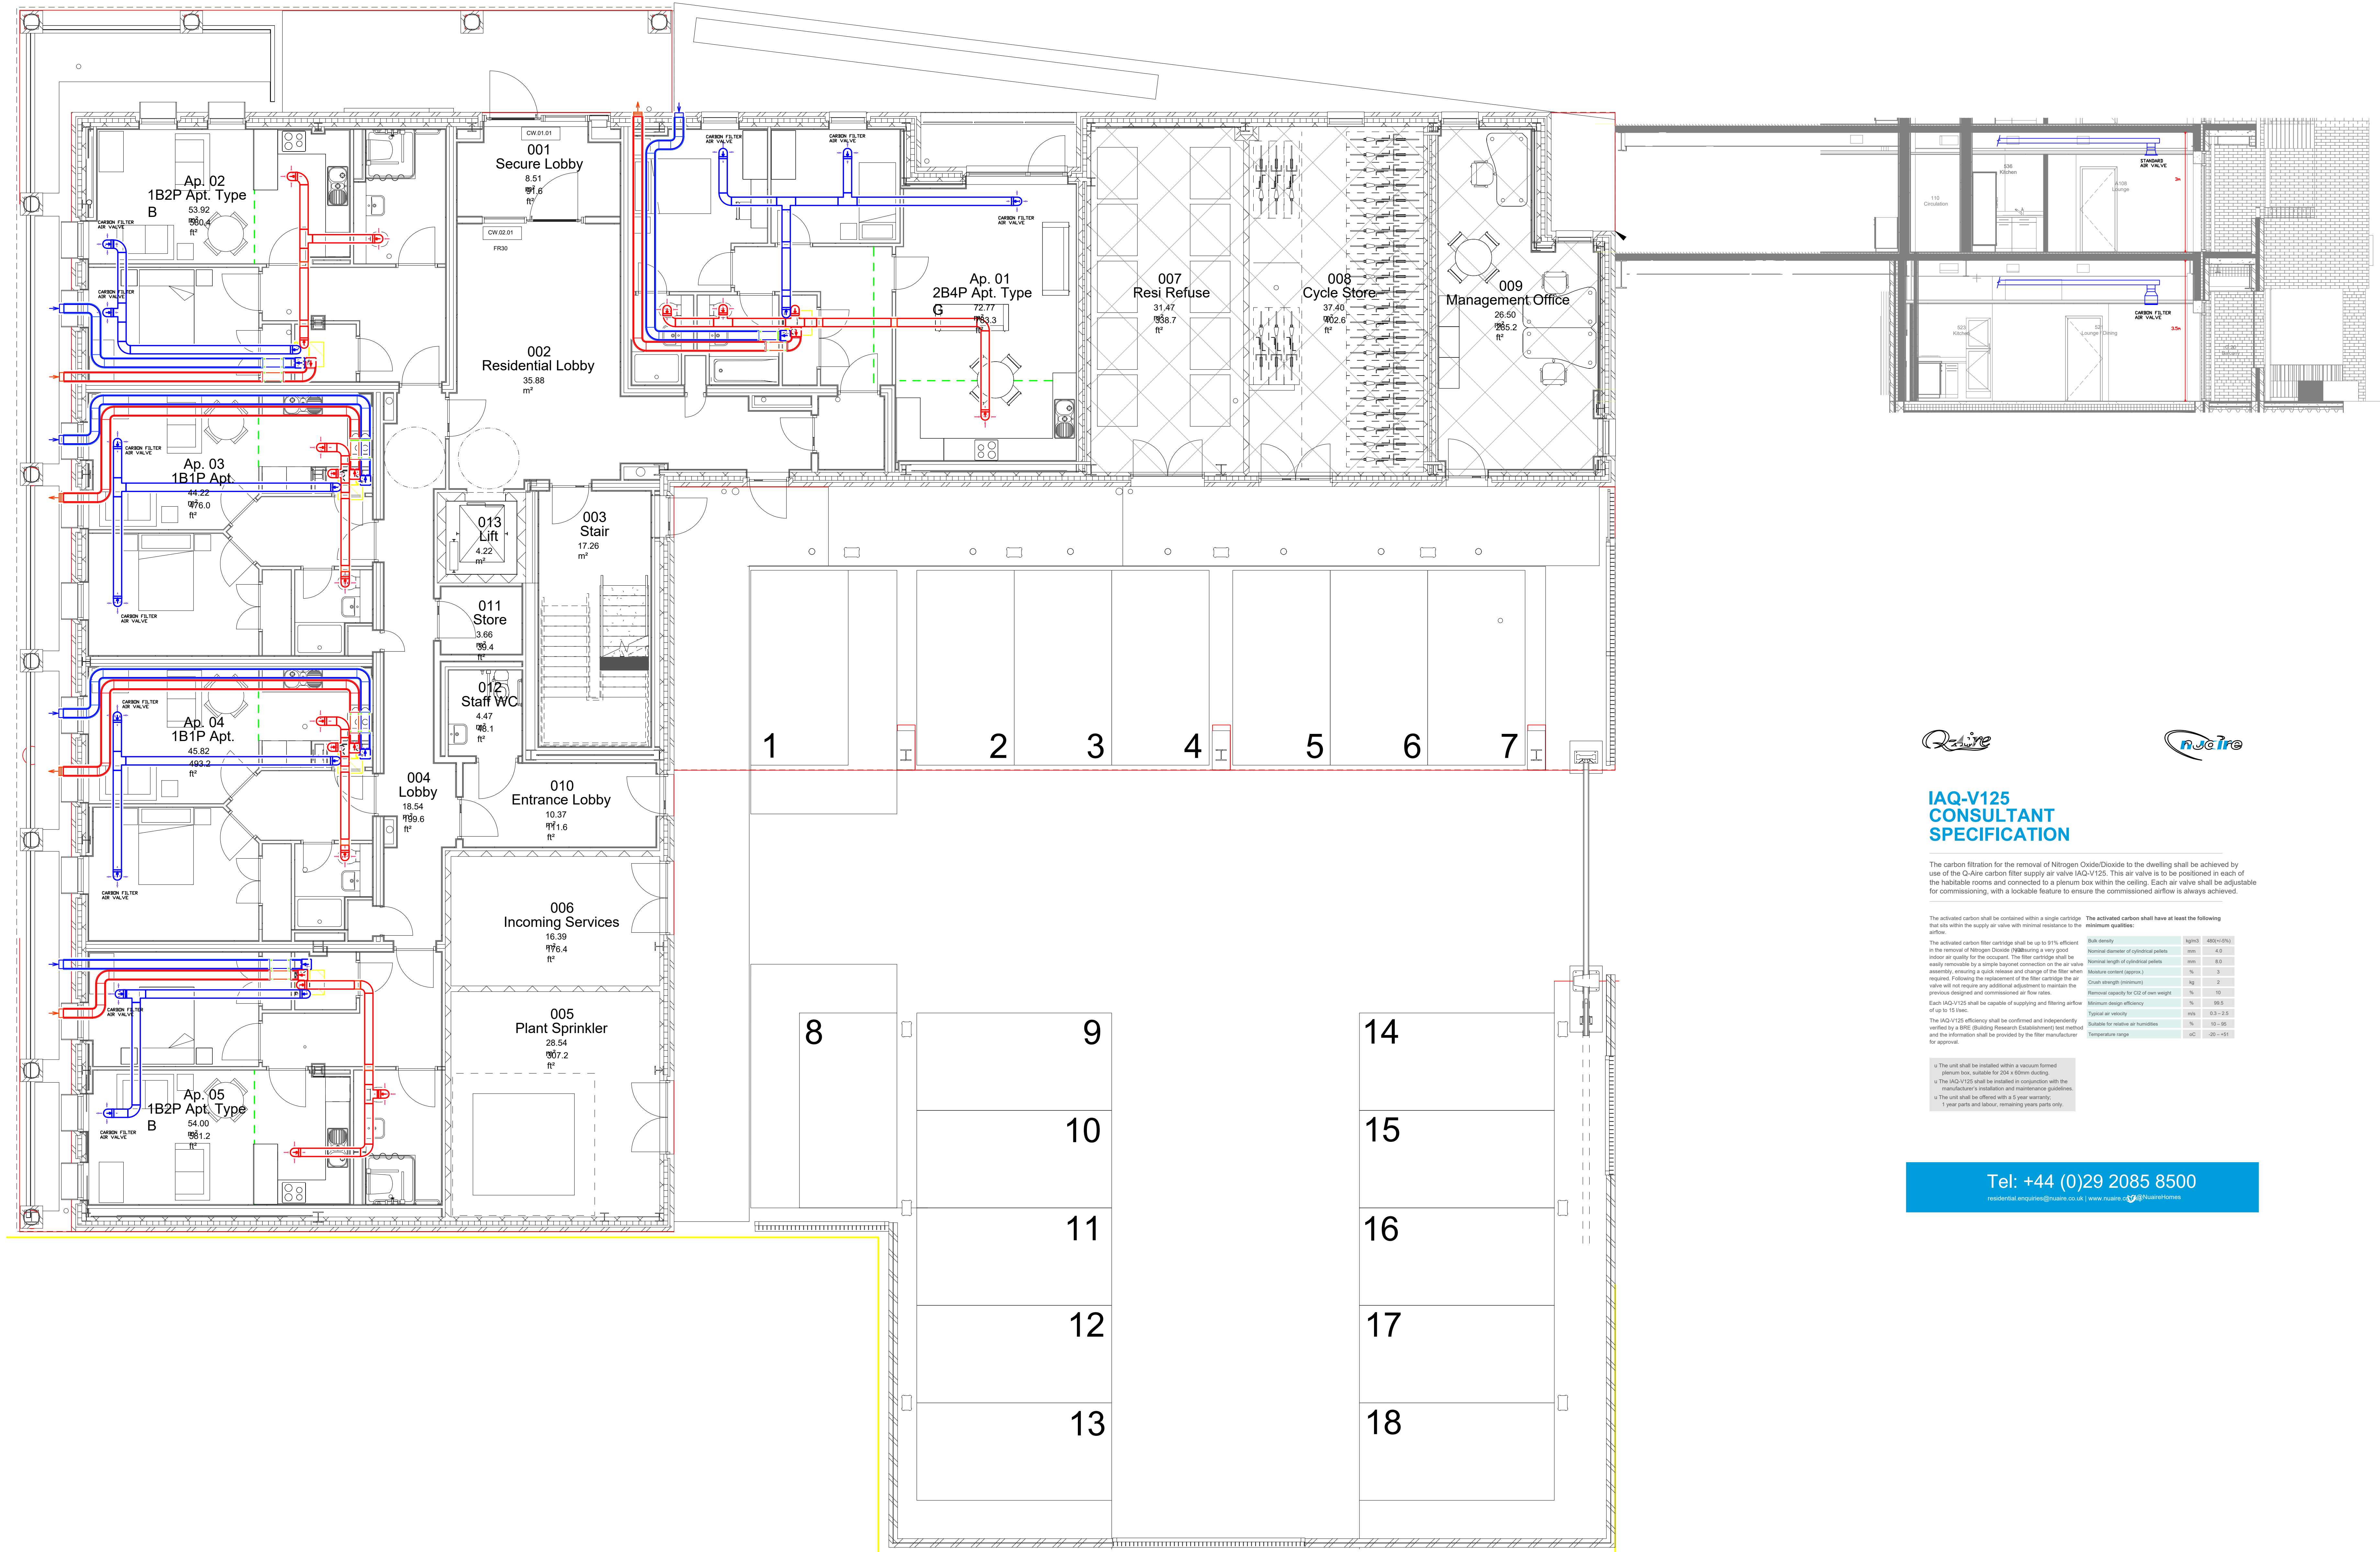

IAQ-V125 CONSULTANT SPECIFICATION

The carbon filtration for the removal of Nitrogen Oxide/Dioxide to the dwelling shall be achieved by use of the Q-Aire carbon filter supply air valve IAQ-V125. This air valve is to be positioned in each of the habitable rooms and connected to a plenum box within the ceiling. Each air valve shall be adjustable for commissioning, with a lockable feature to ensure the commissioned airflow is always achieved.

The activated carbon filter cartridge shall be up to 91% efficient in the removal of Nitrogen Dioxide (N ₂ O ₂) in a very good indoor air quality for the occupant. The filter cartridge shall be easily removable for a simple replacement connection on the air valve assembly, ensuring a quick release and change of the filter when required. 

- 2 The IAQ-V125 shall be installed in conjunction with the manufacturer's installation and commissioning guidelines.
- 3 The unit shall be offered with a 5 year warranty.
- 4 1 year parts and labour, remaining years parts only.

Tel: +44 (0)29 2085 8500
residential-enquiries@nucire.co.uk | www.nucire.co.uk

SCALE: 1:100@A0
DATE: AUG 2021
DRAWING No. SKETCH-VENT CFS

DRAWN: RWW
CHECKED: HL
REV:

CLIENT
ROWLINSON CONSTRUCTION LTD

PROJECT
BOWE ST BLOCK 9

TITLE
GROUND FLOOR MECHANICAL VENT SERVICES

ISSUE
CONSTRUCTION

ROOTS MECHANICAL
PLUMBING & MECHANICAL CONTRACTORS
CHAPEL BUSINESS CENTRE
CHAPEL ROAD, OLDHAM, OL8 4QQ
e-mail - enquiries@rootsmechanical.co.uk