


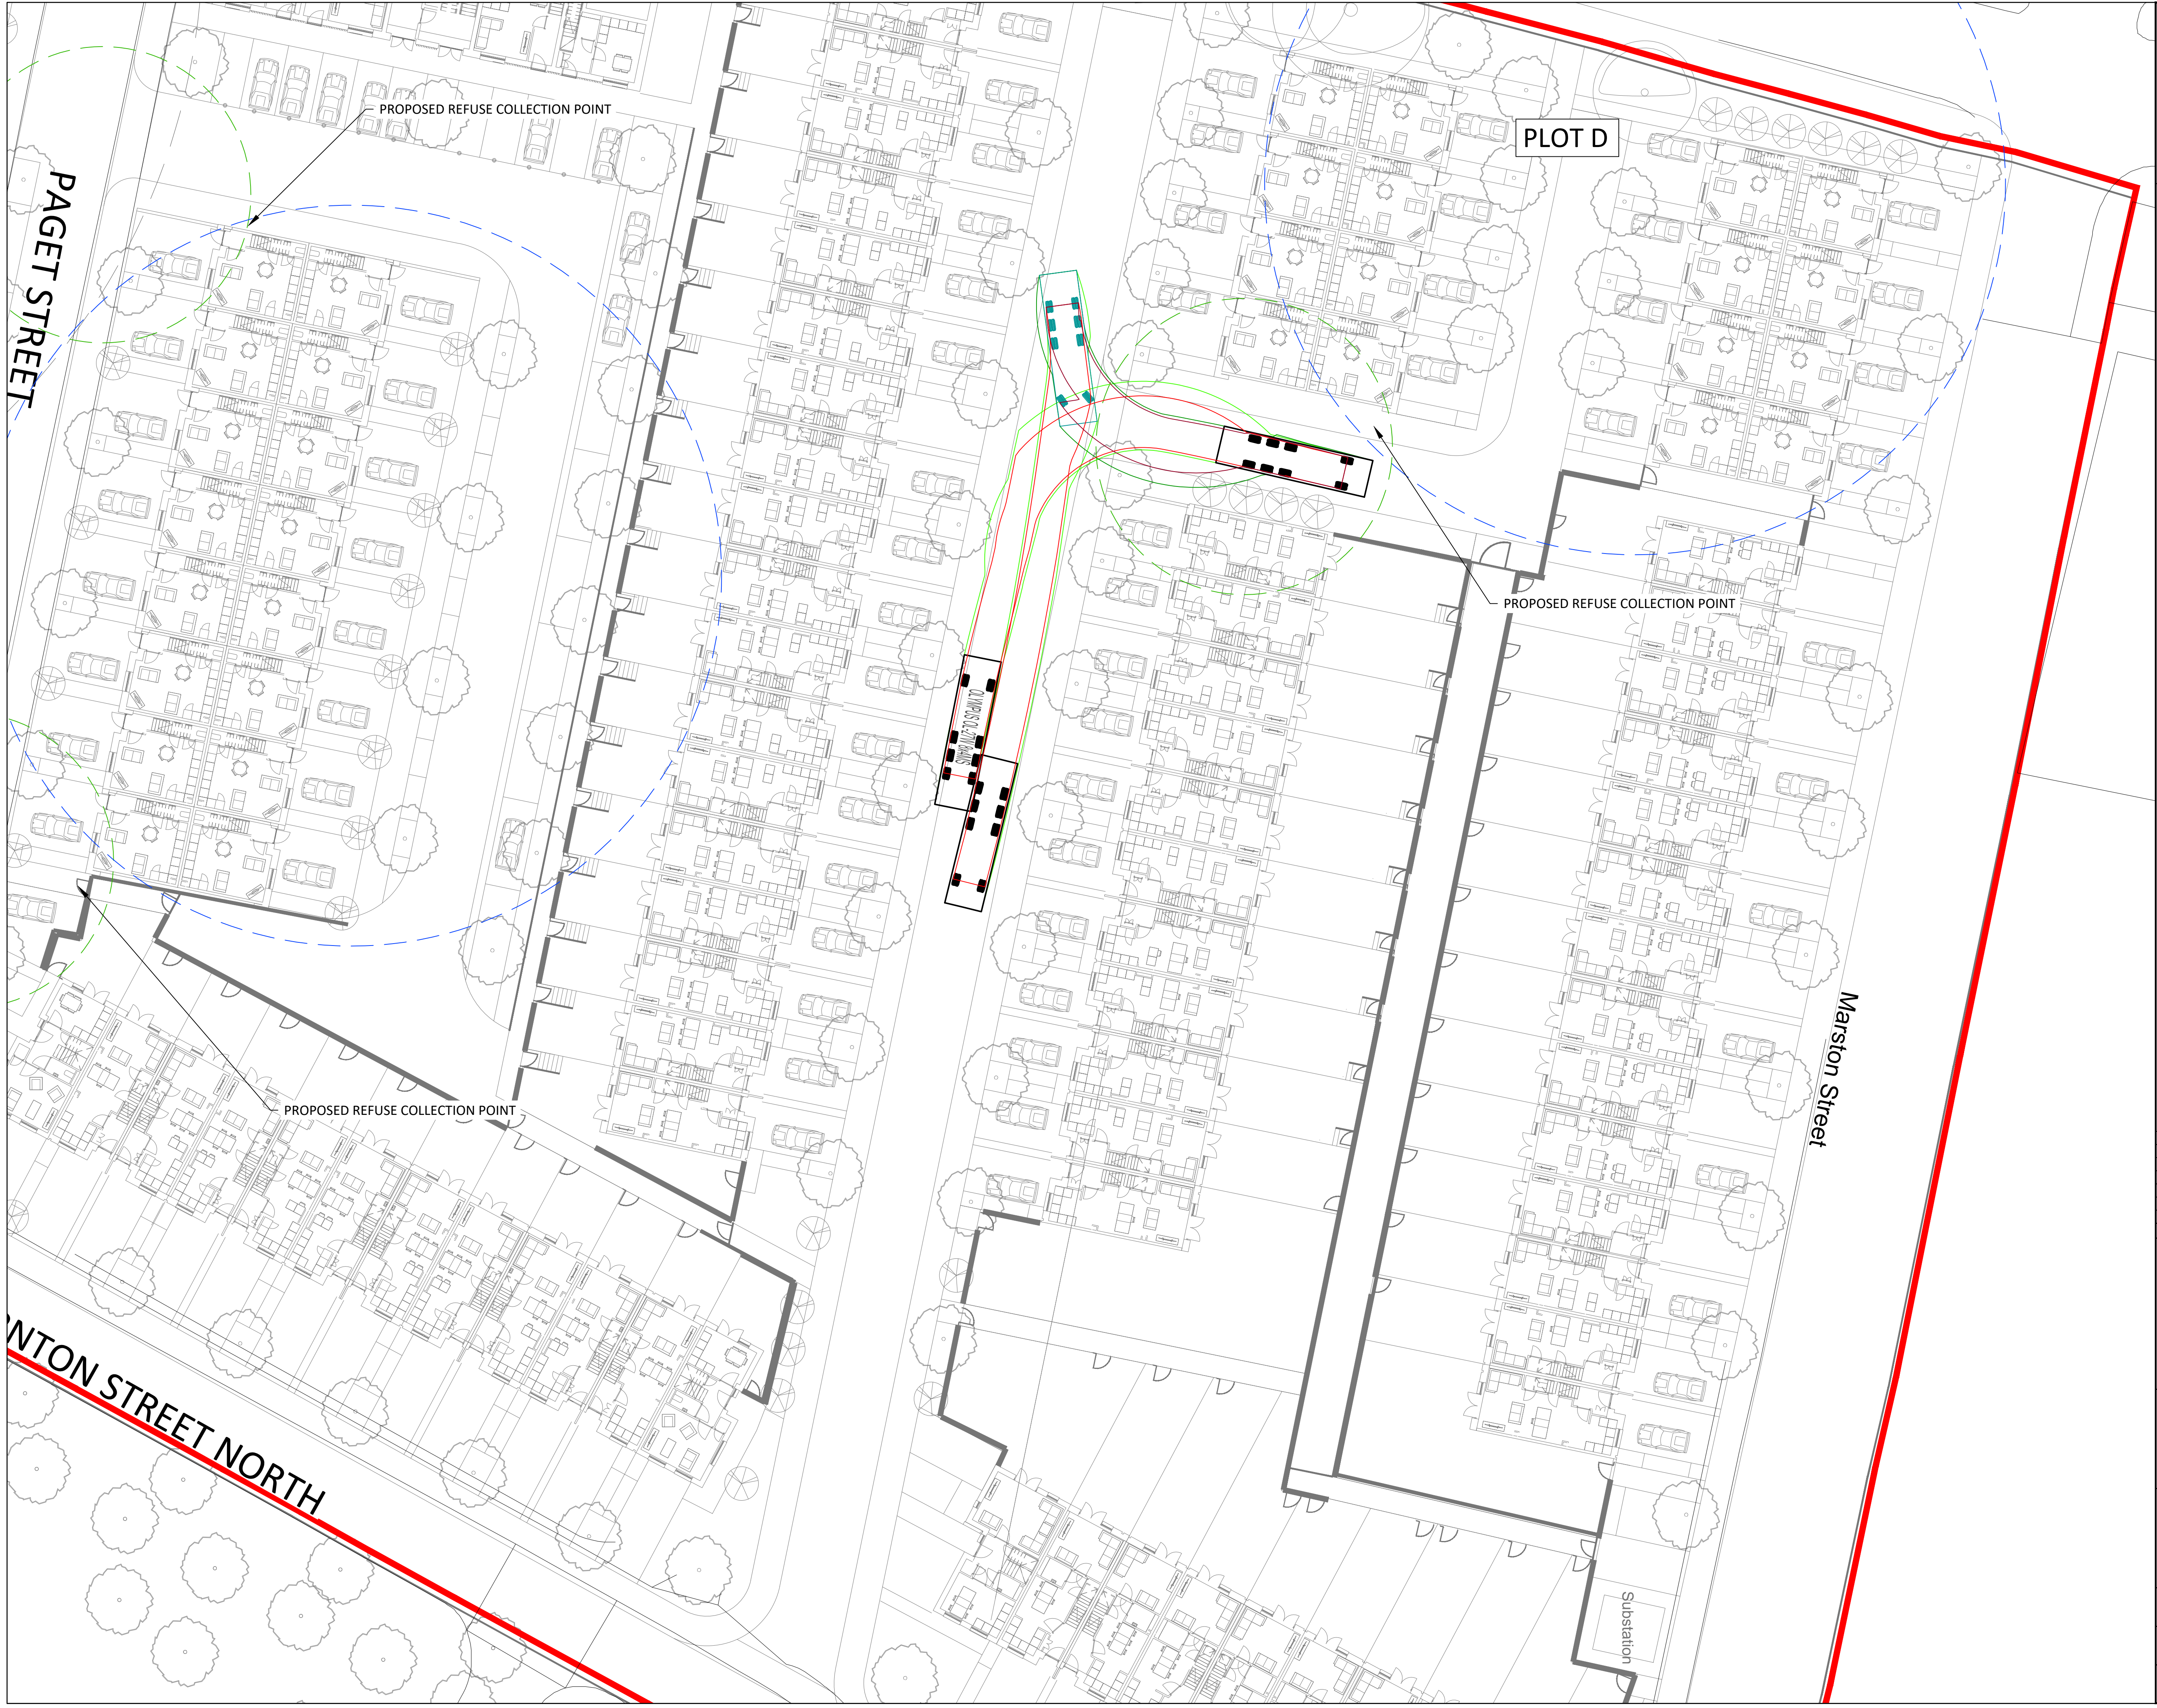

Standard Notes

1. This drawing is to be read in conjunction with all relevant Architect's and Engineer's drawings and the specification.

2. This drawing should not be scaled.

3. All dimensions are to be verified by the contractor on site.

4. All discrepancies should be reported to the C.A. prior to the commencement of the works.

© CIVIC ENGINEERS LIMITED

Notes and Keys

A. TOPOGRAPHICAL SURVEY CONDUCTED BY SURVEY OPERATIONS TITLED "TOPOGRAPHICAL SURVEY OF LAND AT: LAND OFF ROCSDALE ROAD COLLYHURST MANCHESTER" DRAWING NUMBER 19K190/003 DATED DECEMBER 2019.

B. SITE LAYOUT PROVIDED BY EXTERIOR LANDSCAPE ARCHITECTS, RECEIVED 11.05.2021

C. AUTODESK VEHICLE TRACKING SOFTWARE AND ARE INDICATIVE ONLY. THE ENVELOPES SHOWN DO NOT MAKE ALLOWANCE FOR DRIVER ABILITY, GRADIENTS AND ALTERNATIVE VEHICLE SPECIFICATIONS.

OLYMPUS QL-27W 8x4MS
Overall Length 10.290m
Overall Width 2.530m
Overall Body Height 3.153m
Min Body Ground Clearance 0.358m
Track Width 2.200m
Lock to lock time 4.00s
Kerb to Kerb Turning Radius 11.200m

KEY

CHASSIS ENVELOPE

BODY ENVELOPE

15m RADIUS

25m RADIUS

11.05.21	P07	UPDATED TO PLANNING COMMENTS	RSH	CFK
26.01.21	P06	LATEST LANDSCAPE ARCHITECT SITE LAYOUT	ZG	CK
16.12.20	P05	ISSUED FOR PLANNING	RSH	PM
21.10.20	P04	TRACKING REVISED TO UPDATED LAYOUT	RSH	PM
09.04.20	P03	DB32 REFUSE TRACKING REMOVED	RSH	RSH
23.03.20	P02	ISSUED FOR INFORMATION	RSH	RSH
28.02.20	P01	ISSUED FOR INFORMATION	RSH	PM
Date	Rev	Description	Drawn	Chkd

MANCHESTER

LONDON

LEEDS

GLASGOW

Carver's Warehouse, 77 Dale Street, Manchester, M1 2HG, Tel: 0161 228 6791

Freeds Wharf, 28 Mill Street, London SE13 3AA, Tel: 020 7263 2977

Truvel Works, Unit 20-21, Clifton Road, Leeds, LS2 1JG, Tel: 0113 2025 1203

Crestview Chambers, 45 West Nile St, Glasgow, G1 2PP, Tel: 0141 570 1809

www.civicengineers.com

Project

COLLYHURST HOUSING
MANCHESTER

Title

COLLYHURST VILLAGE (NORTH SITE)
VEHICLE TRACKING
PLOT D
REFUSE VEHICLE

Status

INFORMATION

Project Number	Scale @ A1	Date Created	Drawn	Checked	Suitability
1226-01	1:200	26.02.20	RSH	PM	--

1226-01-CIV-XX-VIL-DR-HI-0306

P07