
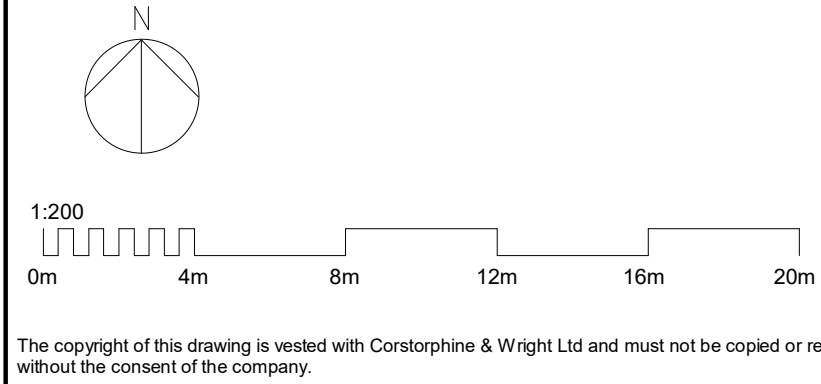


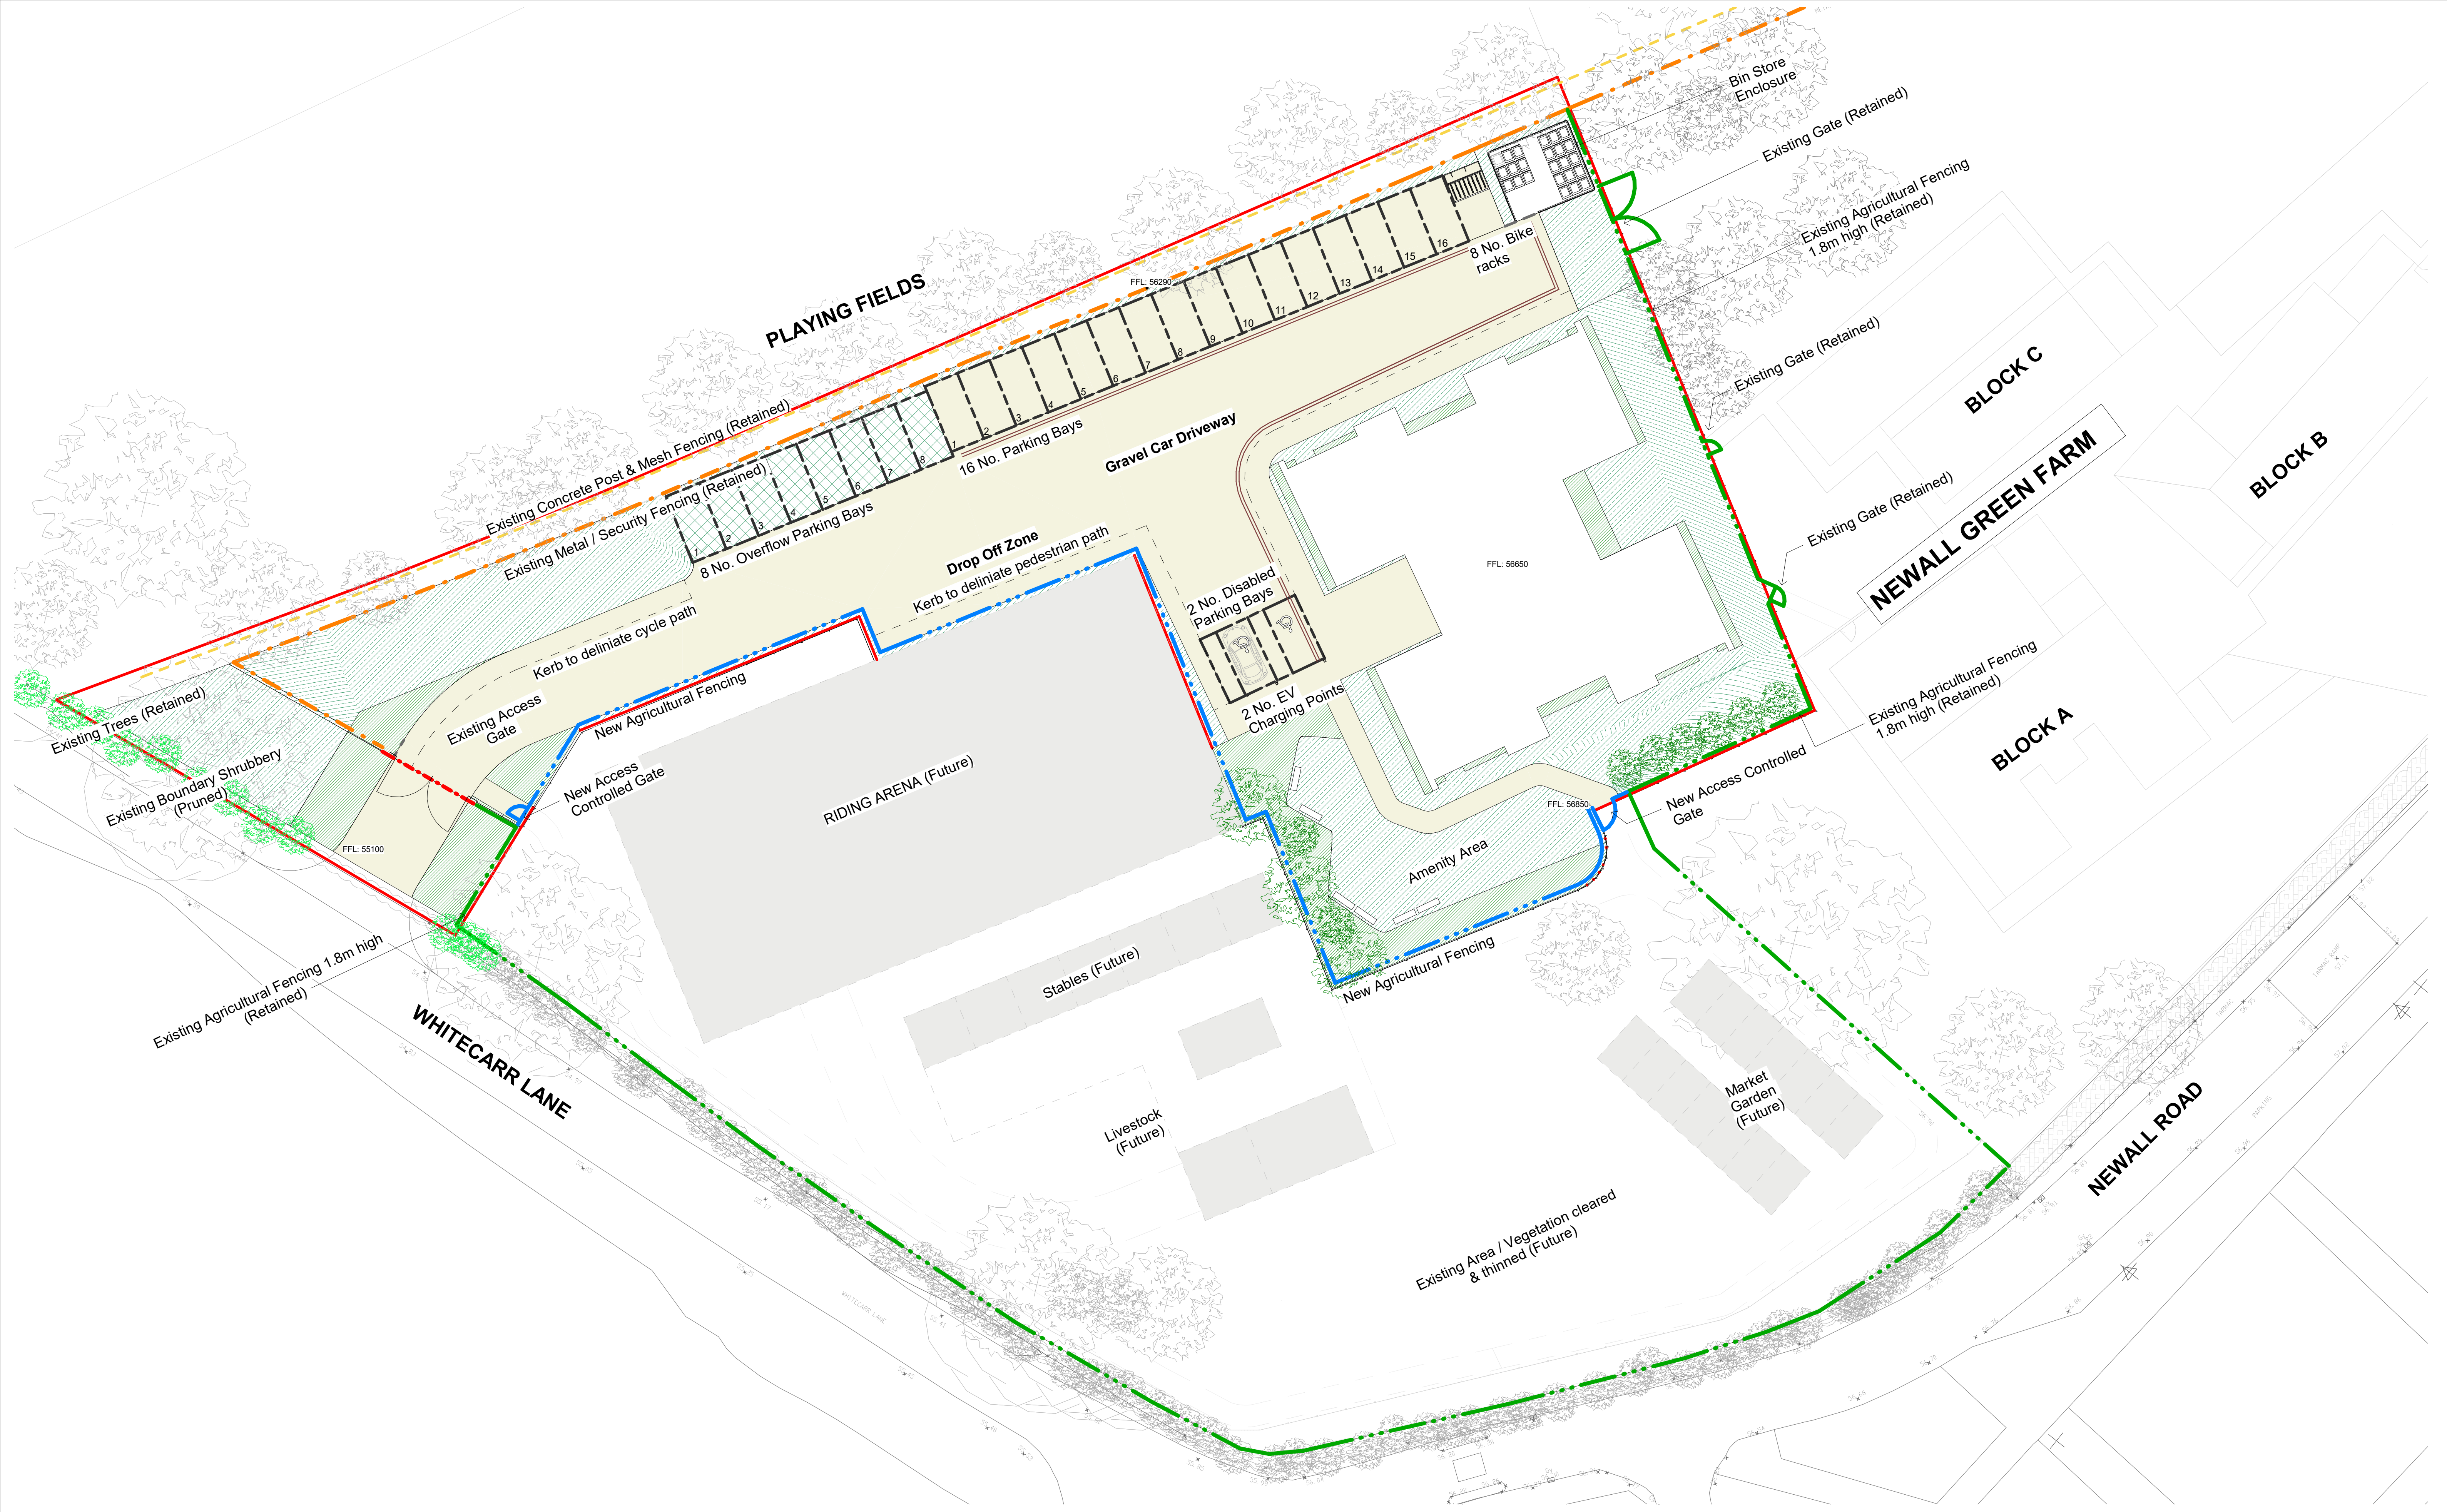

03	Issued For Planning
02	Issued For Information
01	Issued For Information
Rev	Description

09.05.22	SU	LM
21.04.22	SU	LM
01.04.22	SU	LM
Date	Draw	CHK

- SECURITY FENCE 2M HIGH, EXISTING
- CONCRETE POST & MESH FENCING, EXISTING
- AGRICULTURAL FENCING 1.8M HIGH, EXISTING
- AGRICULTURAL FENCING 1.8M HIGH, NEW
- AGRICULTURAL FENCING 1.8M HIGH, REMOVED

- EXISTING VEHICULAR ACCESS GATES
- EXISTING MIXED SHRUBS PRUNED DOWN TO 1M H
- NEW HEDGE / TREE BARRIER

Client: ABBEYWAY COMMERCIAL LTD.
Project: NEWALL GREEN FARM
Drawing Title: Proposed Boundary Treatments
Drawing Status: PLANNING

Corstorphine & Wright			
Manchester Studio The Stables, Paradise Wharf, Ducie Street, Manchester, M1 2JN 0161 272 8100 corstorphine-wright.com			
Drawing No. 18421-CWA-XX-XX-DR-A-0342			Revision P-03
Drawn SU	Checked LM	Paper Size A1	Scale 1 : 200
Date	03/24/22		