


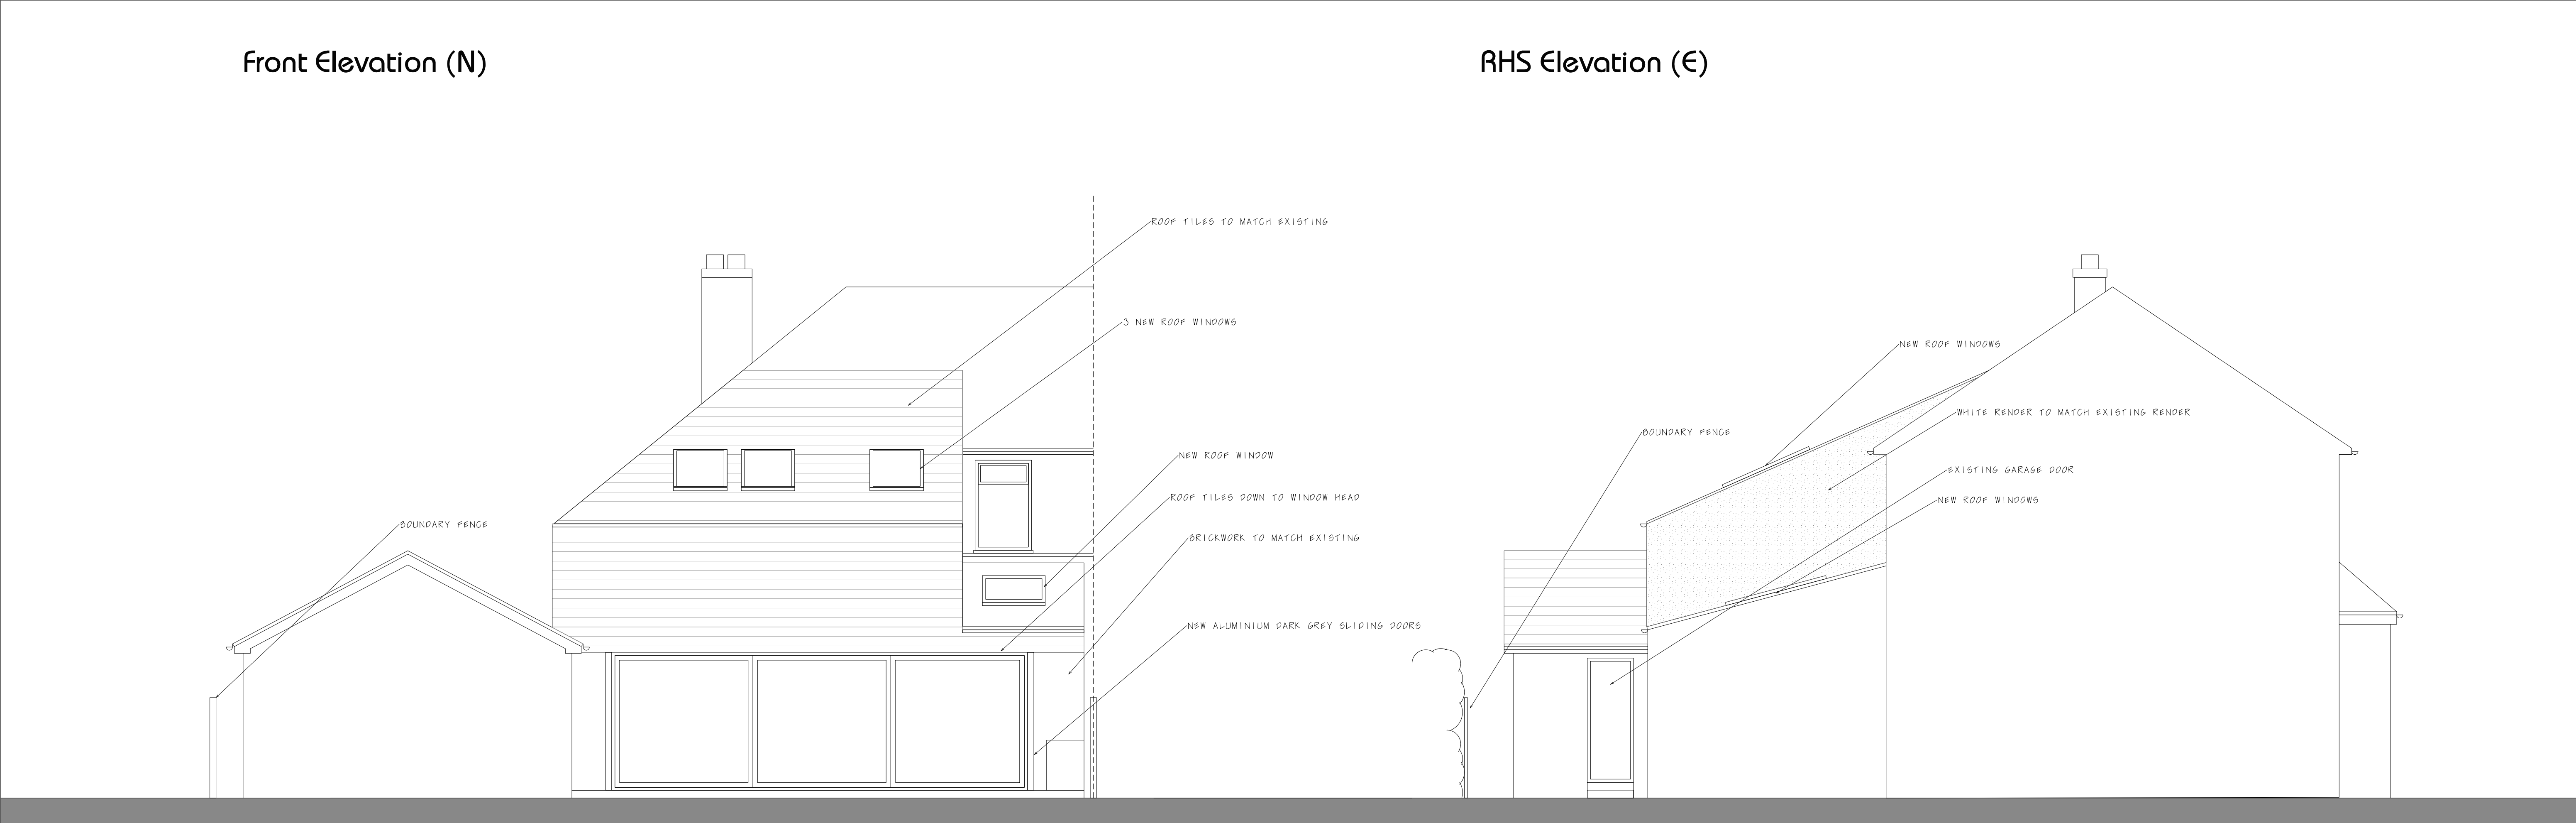

Front Elevation (N)

RHS Elevation (E)



Rear Elevation (S)

Section (W)