


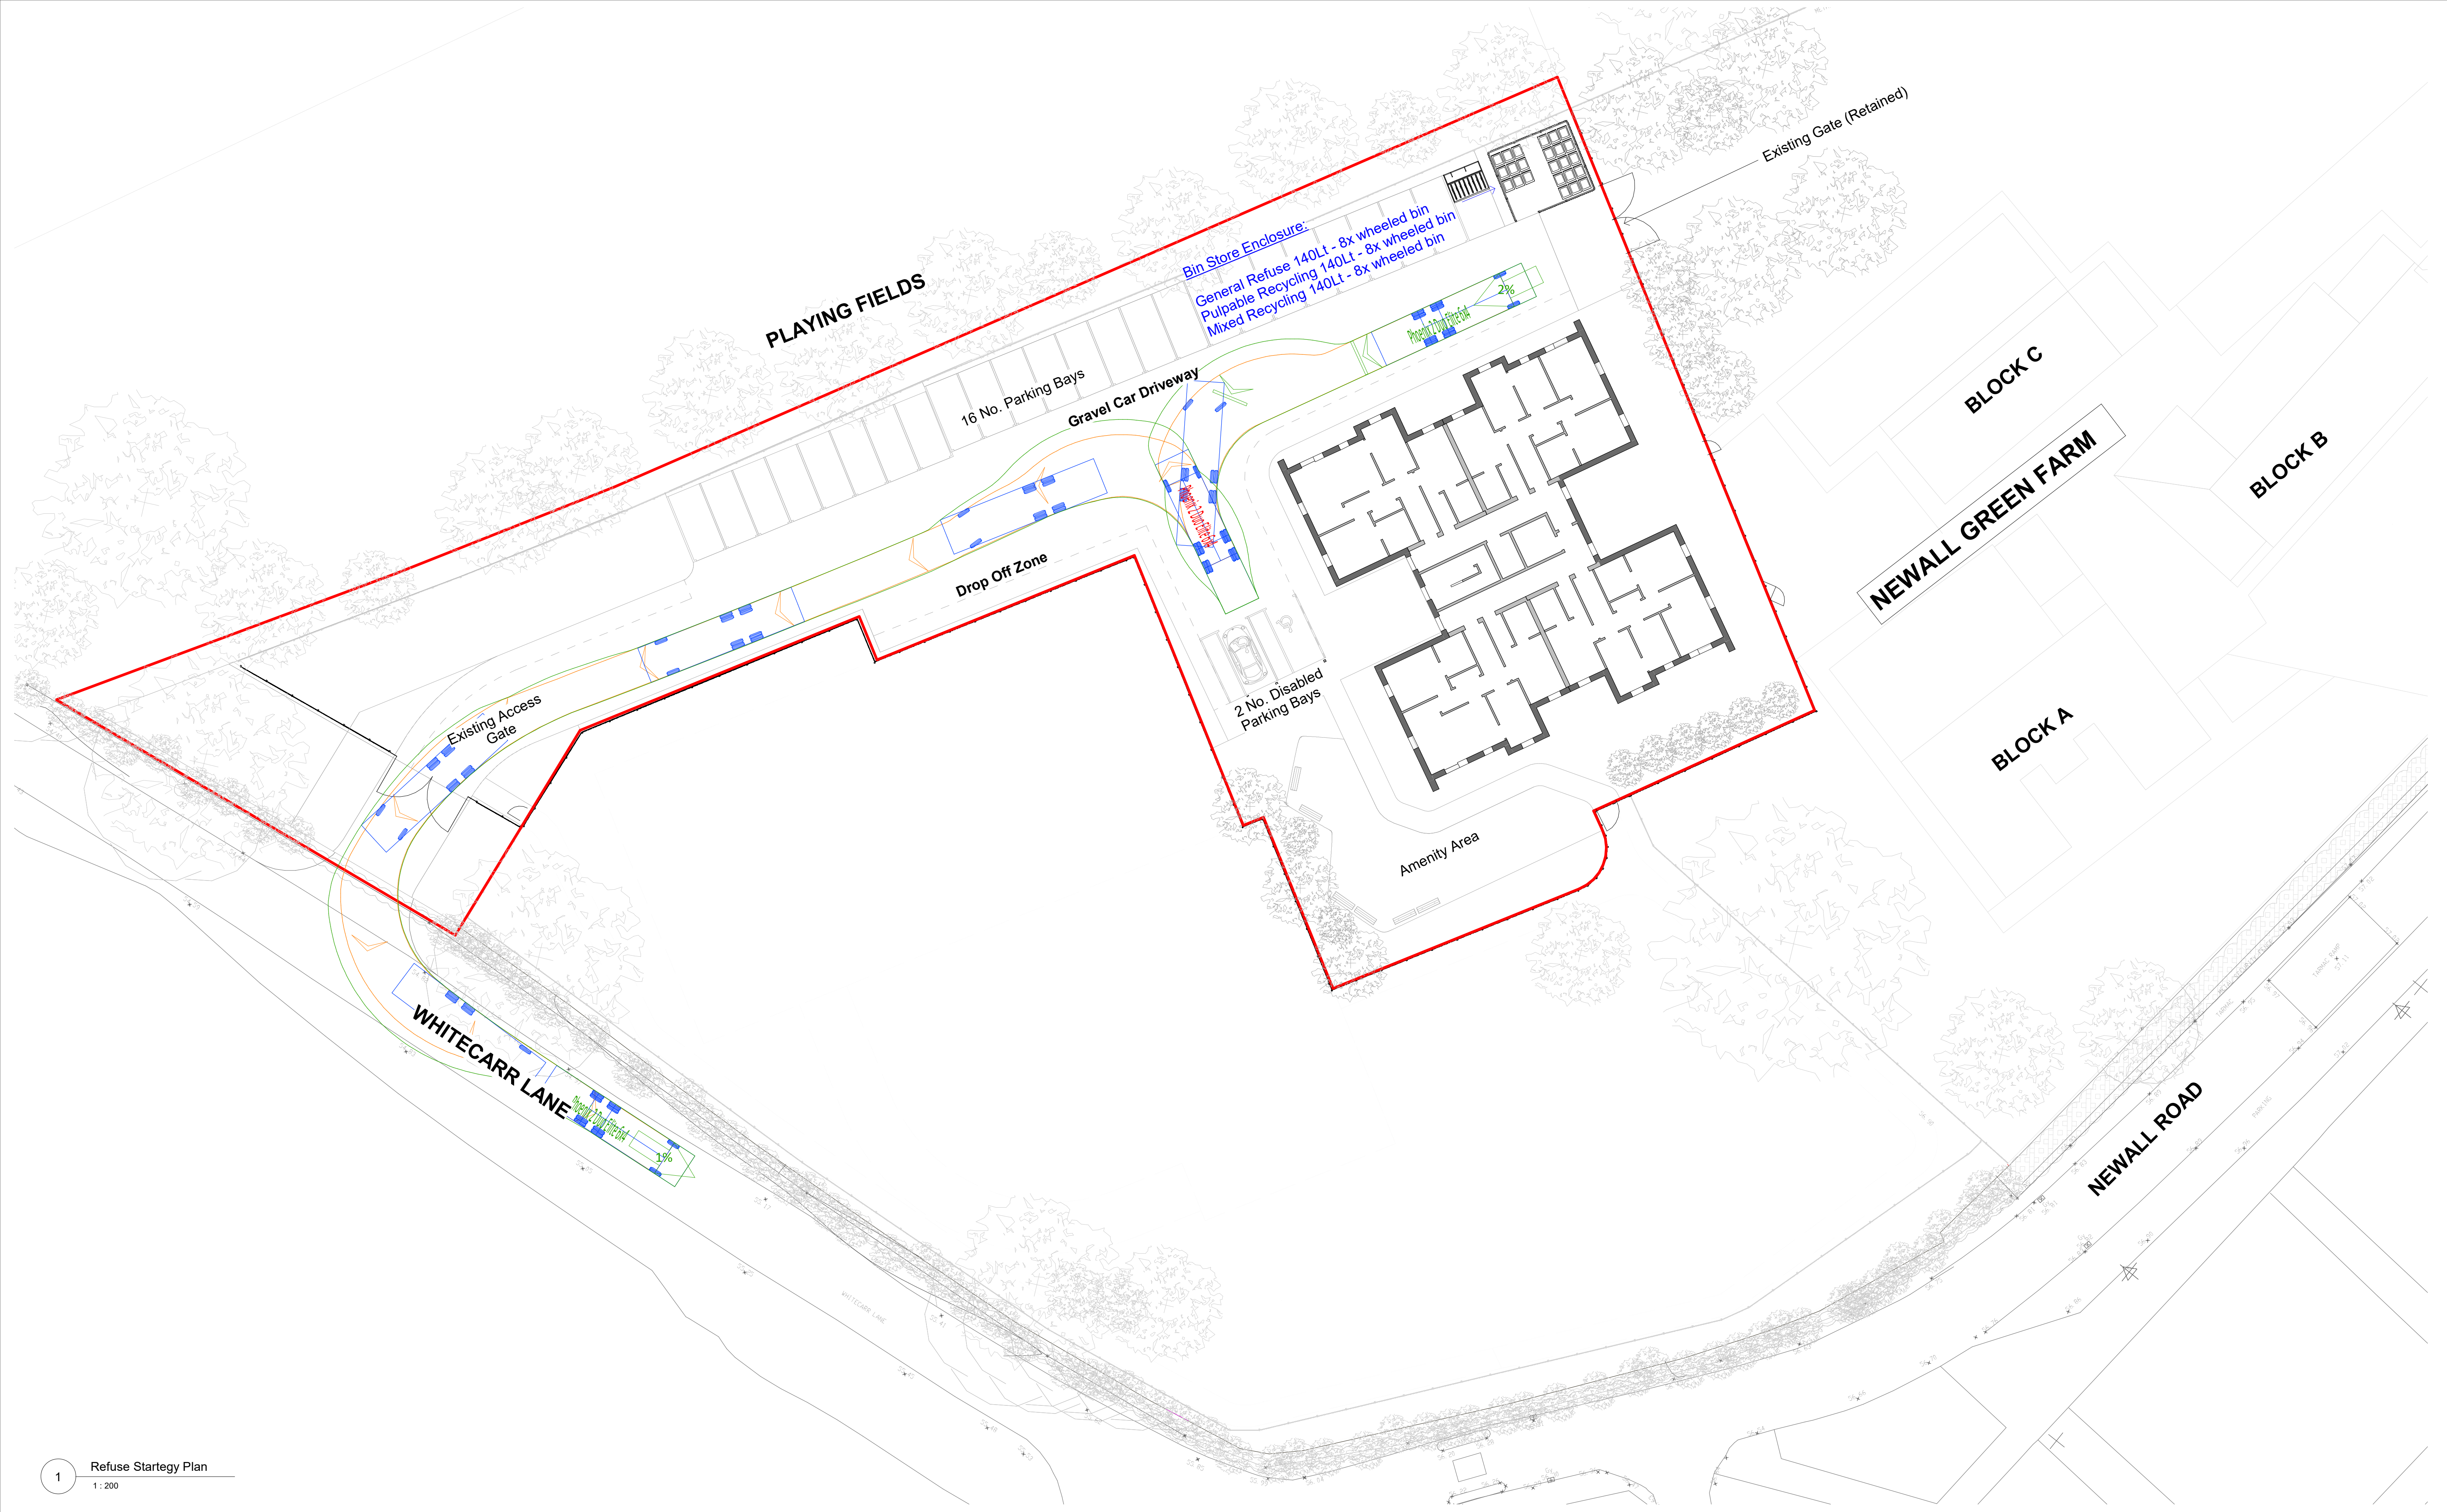

1 Refuse Startegy Plan
1 : 200

N

1:200

0m4m8m12m16m20m

The copyright of this drawing is vested with Corstorphine & Wright Ltd and must not be copied or reproduced without the consent of the company.

03 Vehicle Tracking Added

02 Issued For Planning

01 Issued For Information

Rev. Description

11.05.22 FG SU

09.05.22 SU LM

21.04.22 SU LM

Date Draw. Chk.

Client: ABBEYWAY COMMERCIAL LTD.

Project: NEWALL GREEN FARM

Drawing Title: Refuse Strategy Plan

Drawing Status: PLANNING

Manchester Studio
The Stables, Paradise Wharf, Ducie Street, Manchester, M1 2JN
0161 272 8100
corstorphine-wright.com

Drawing No. 18421-CWA-XX-XX-DR-A-0343

Drawn SU

Checked LM

Paper Size A1

Scale 1 : 200

Date 03/28/22

Revision P-03