


ELEVATION KEY

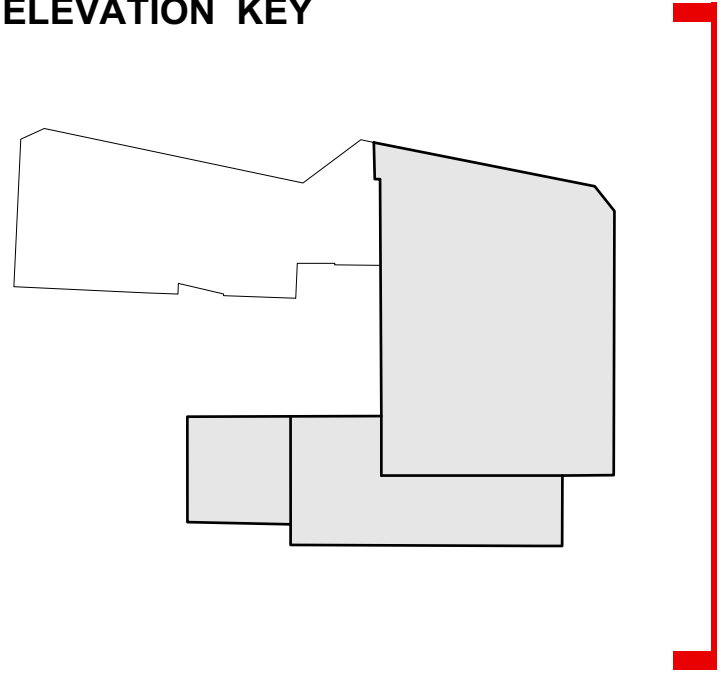

- MATERIAL KEY:**
1. STRETCHER BOND BRICKWORK

2. FLEMISH BOND BRICKWORK

3. SOLIDER COURSE BRICKWORK

4. METAL CLADDING - COLOUR AND PROFILE TBC

5. PATTERNED METAL CLADDING - COLOUR & PATTERN TBC

6. METAL BALUSTRADING - COLOUR TBC
7. PPC METAL FACED WINDOW SYSTEM - COLOUR TBC


8. AIR BRICK VENTILATION

9. GLAZED PPC METAL FACED DOOR - COLOUR TBC

10. GLAZED METAL DOOR - COLOUR TBC

11. METAL DOOR - COLOUR TBC

12. COPING - MATERIAL & COLOUR TBC

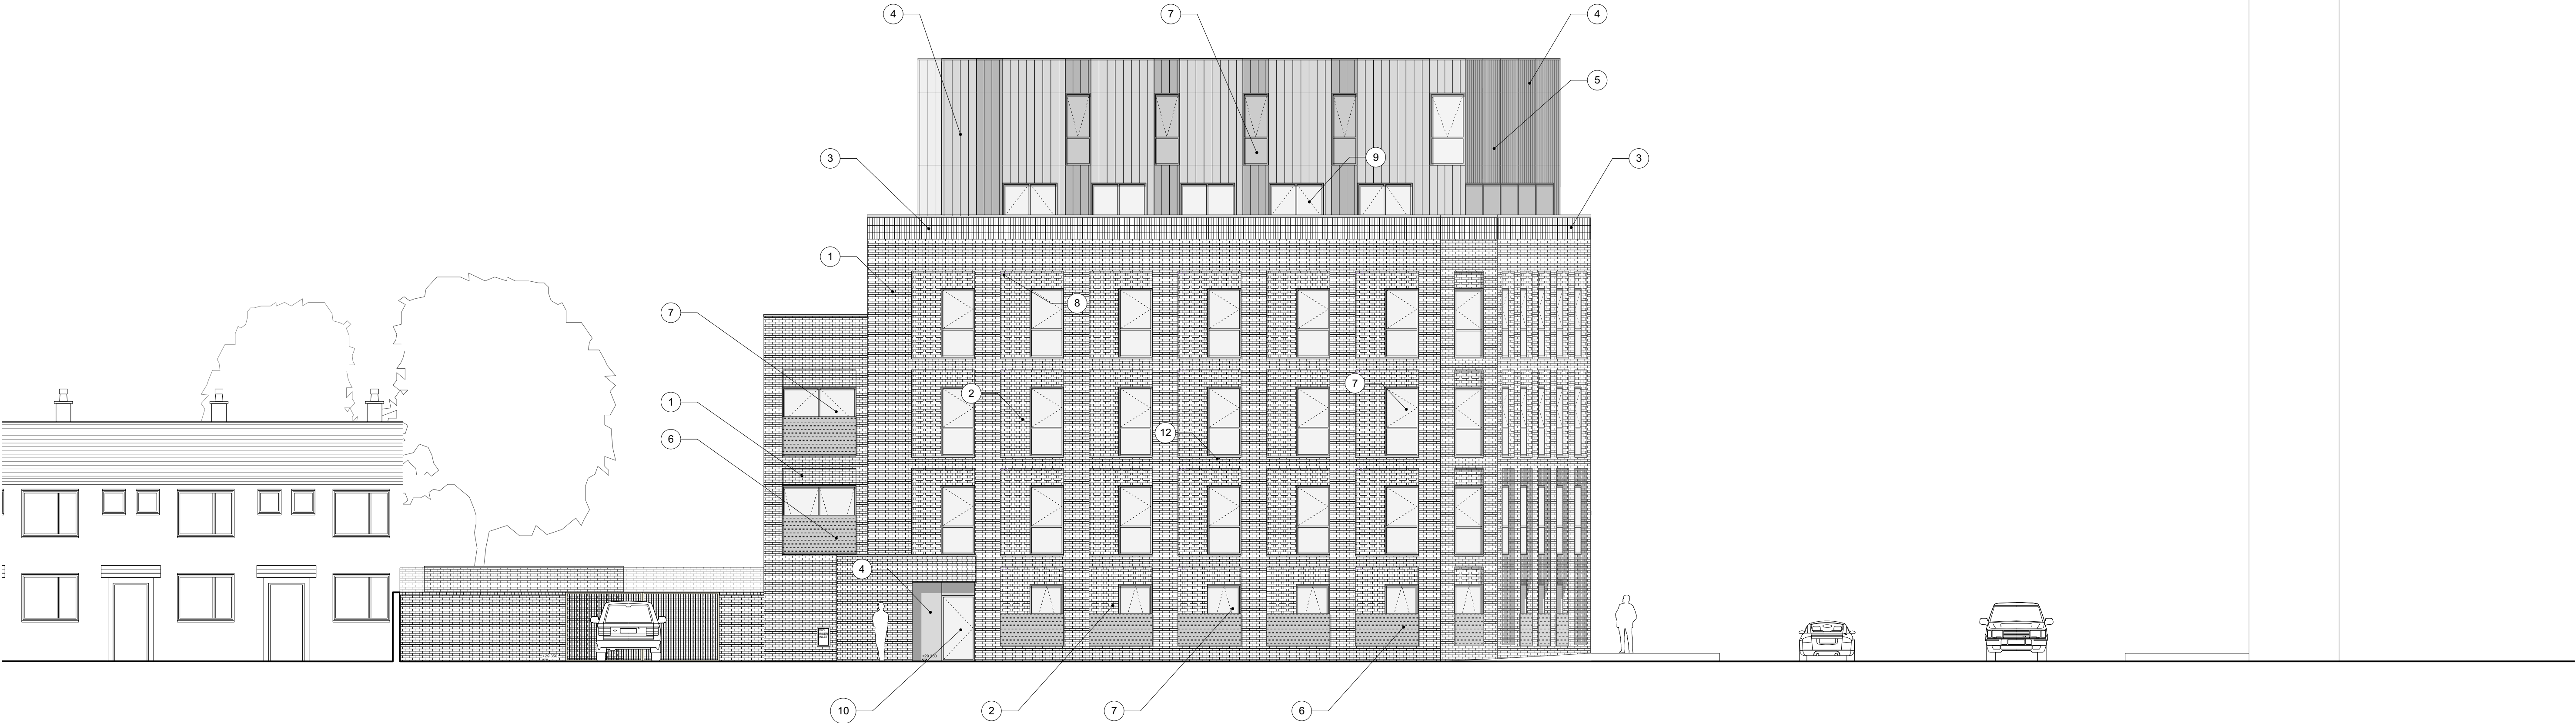

PROPOSED CLEWORTH STREET ELEVATION - 1:100 @ A1

PLANNING

IMPORTANT NOTES:			CLIENT: ONE HERITAGE		OLLIER SMURTHWAITE ARCHITECTS 40 King Street, Manchester, M2 6BA T 0161 883 0838 F 0161 883 0839 E mail@olliersmurthwaite.com
			PROJECT: PROPOSED RESIDENTIAL DEVELOPMENT		
			ADDRESS: 287A CHESTER ROAD, MANCHESTER		
			DRAWING TITLE: PROPOSED CLEWORTH STREET ELEVATION		
			SCALE: 1:100 @ A1	DATE: 23.11.17	
			DRAWING NO: A288_P_301_D		
REVISION	DATE	DESCRIPTION			
D	26.03.2021	Metal cladding amended			
C	26.02.2021	Brickwork detailing amended			
B	20.02.2019	Updated in line with plans			
A	22.03.2018	Defensible space introduced at ground floor level			

© Copyright 2017 Ollier Smurthwaite Architects