



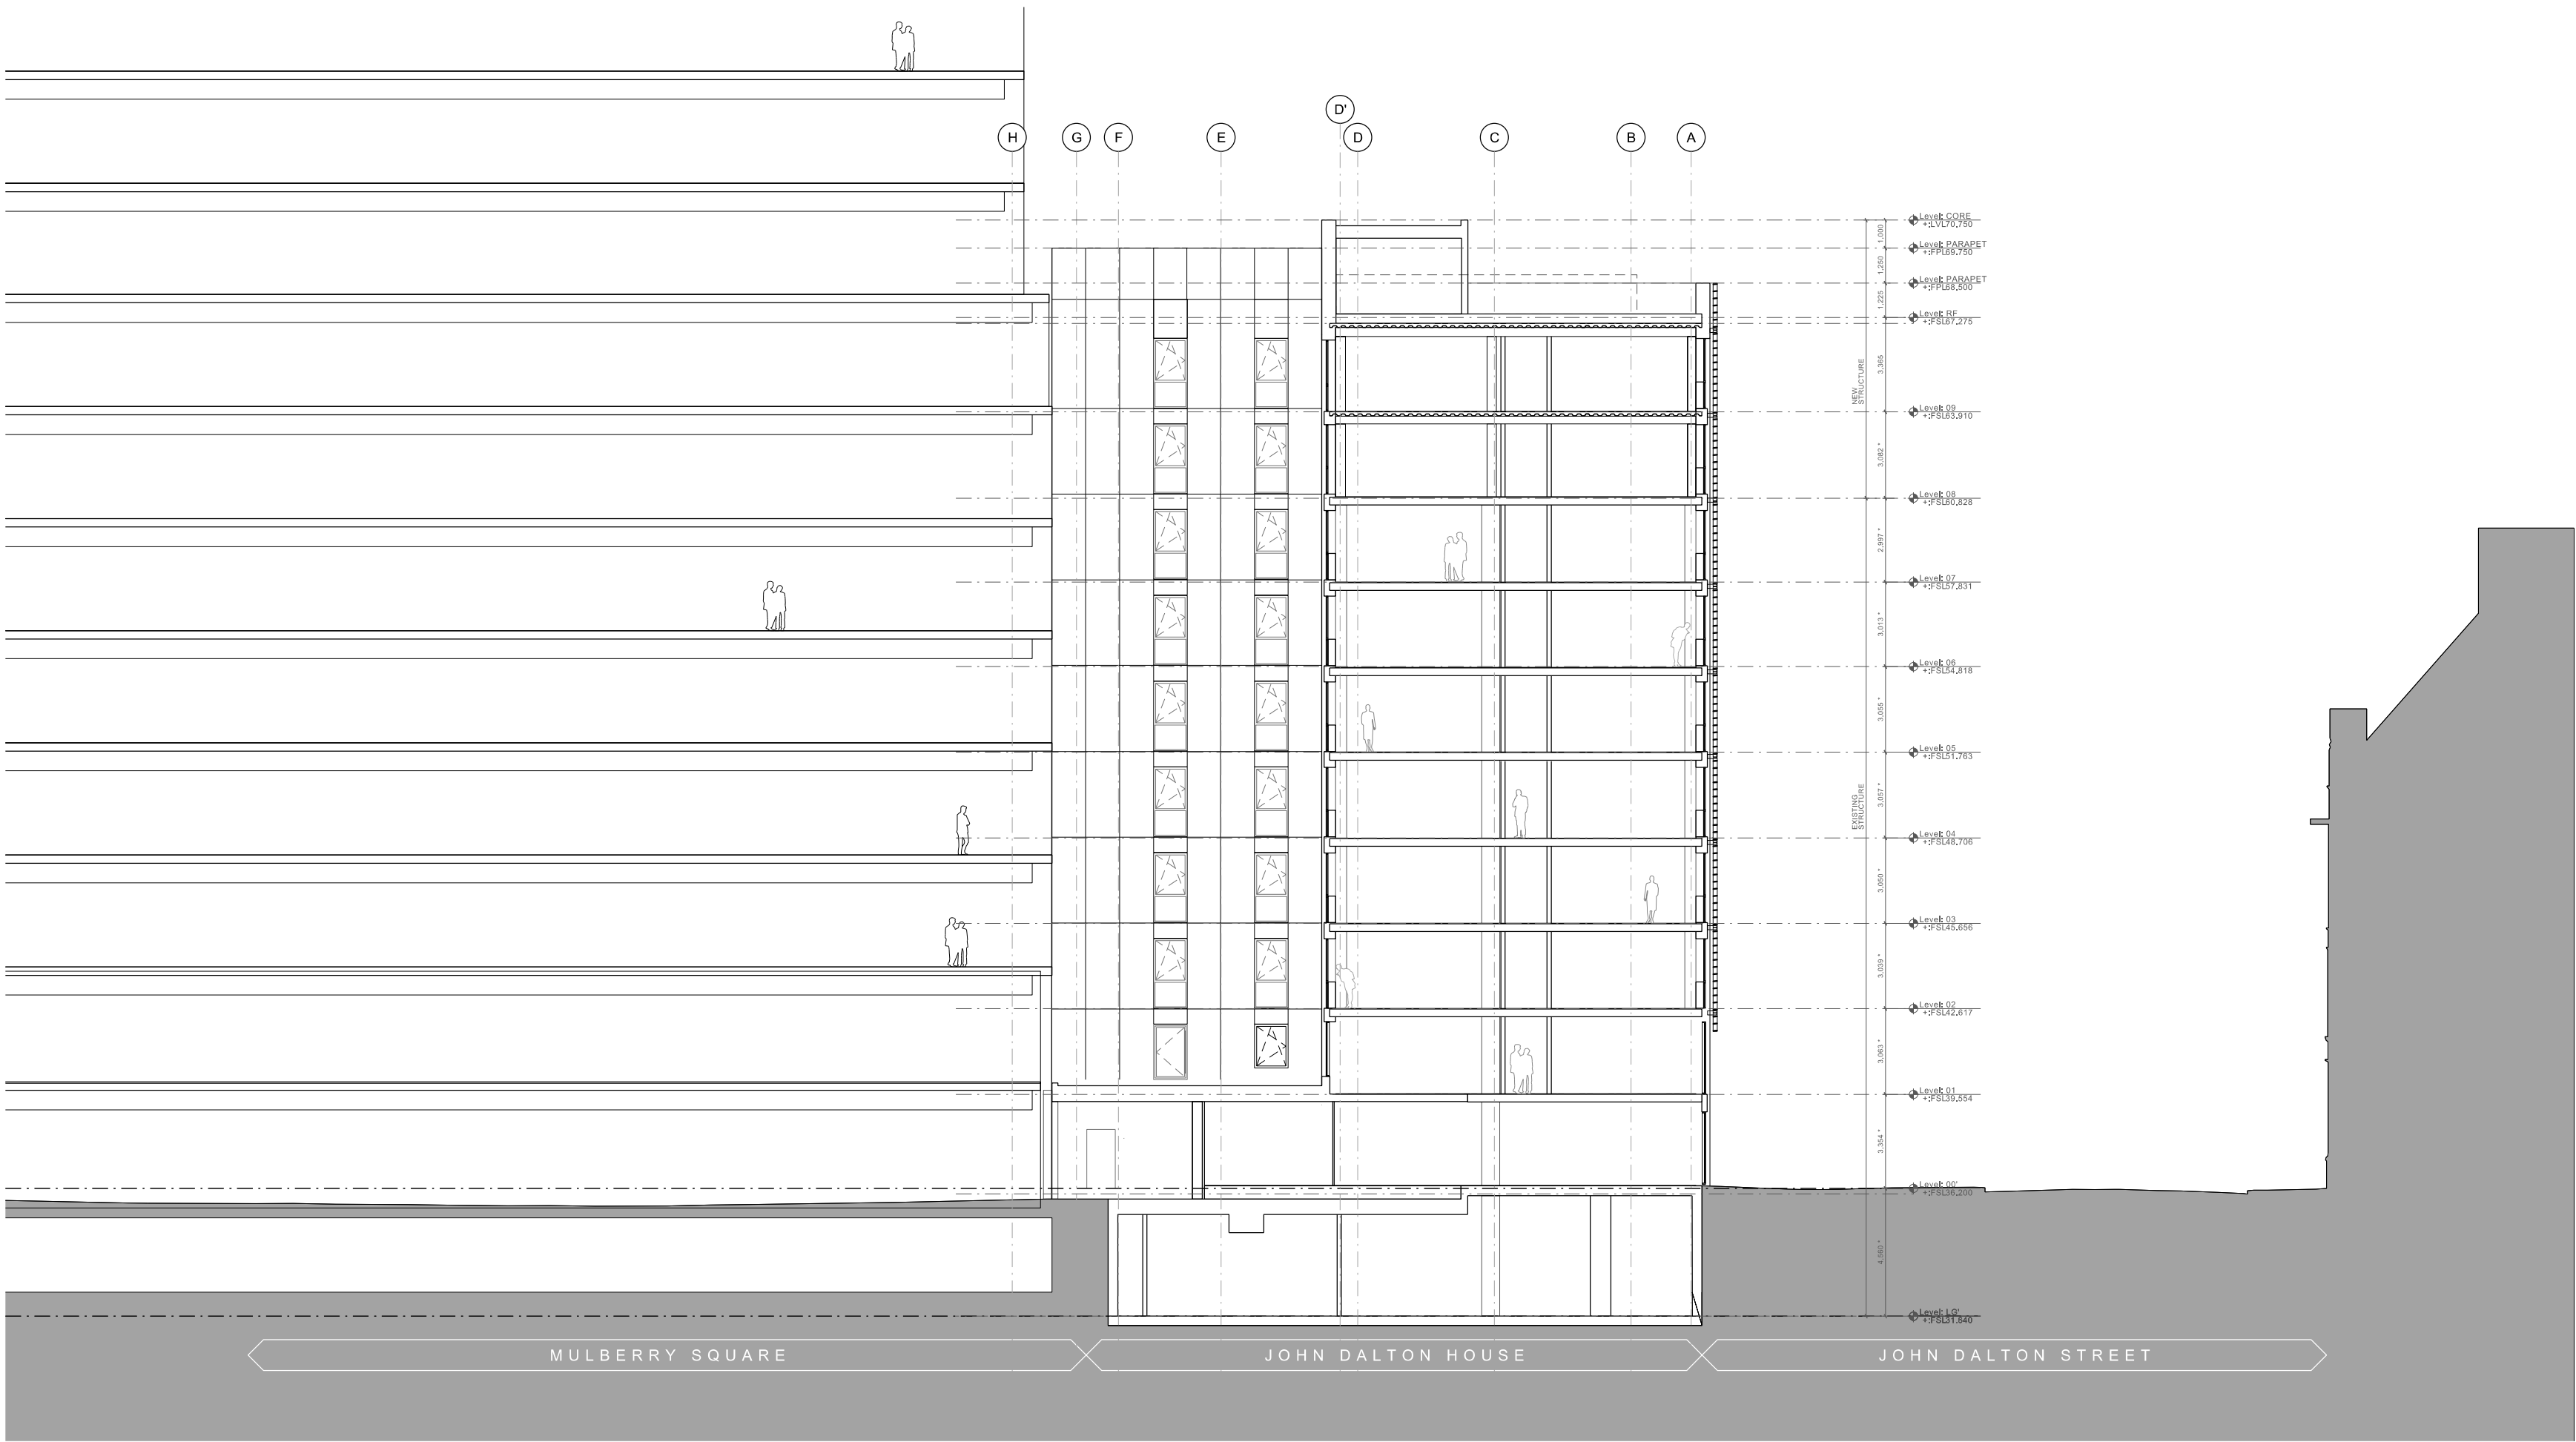

Copyright of this drawing is vested in 5plus Architects and it must not be copied or reproduced without written consent.
Figured dimensions only are to be taken from this drawing. Do not scale from this drawing.
All Contractors must note the date and are responsible for noting and checking all dimensions readable to that work.
5plus Architects are to be advised of any variation between drawings and site conditions.
The owner shall ensure that the drawing is used only and shall not be distributed for reproduction.
All dimensions and levels should be read only from those values stated in text, on the drawings.
CONSTRUCTION - It is considered that the proposed works are within the scope of a competent Contractor and as such no structural reports have been identified, refer to relevant type Structural Designers Site Assessment

General Note
★ Drawn information based on West Coast survey last issued July 2016 and SEP survey issued 22.08.18 (Basement areas). All dimensions are to be checked on site with any discrepancies report to the architect prior to the works being carried out.
All works to be in accordance with the planning approval and any subsequent approved local authority planning correspondence including drawings, documents and reports.
All products specified are to be installed strictly in accordance with the manufacturers recommendations, specification and details.
To be read in conjunction with 5plus existing, demolition and proposed plan, elevation and section drawings. Drawing to be printed and read in colour.
For all structural works refer to Shepherd Gilmore information.
For all services works refer to Cundall information.
For fire strategy refer to Exova information.
For all landscape works refer to LAYER information.
For all acoustic design refer to Hann Tucker information.
All front of house finishes subject to further input from Interior Designer.

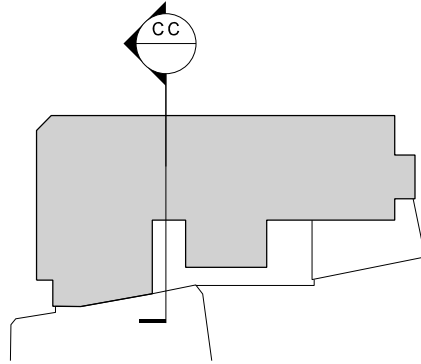

J	30.01.20	Levels amended to MYC/SEP survey information
H	29.05.19	Amendments to Stage 4 pack as per agreed VE
G	29.03.19	Amendments to Stage 04 pack in line with VE schedule Rev 06 (14.03.19) Item 0.2
F	02.11.18	Updates to windows and curtain wall systems
E	26.10.18	Amendments to window sizes at Levels 08 & 09
D	28.09.18	Issue to Contractor Design Team
C	03.08.18	Issued as part of Stage 3 documentation
B	27.07.18	Issued as part of Stage 3 documentation (draft)
A	04.05.18	Issued as part of Planning Application

REV:	DATE:	DETAILS:
------	-------	----------

5plus architects

Manchester, 0161 228 0211
Fourth Floor, The Hive, 47 Lever Street,
Manchester M1 1FN

London, 0207 253 7644
Third Floor, 25 Chart Street,
London N1 6FA

5plusarchitects.com

PROJECT:
John Dalton House
Manchester

TITLE:
Proposed Section
Section CC

SCALE: 1:200 @ A1

ORIGIN DATE: 04.05.18

DRAWN: HM

CHECKED: IB

STATUS:
INFORMATION

PROJECT: 05441

DRAWING NO: B2_05_2201

REV: J