



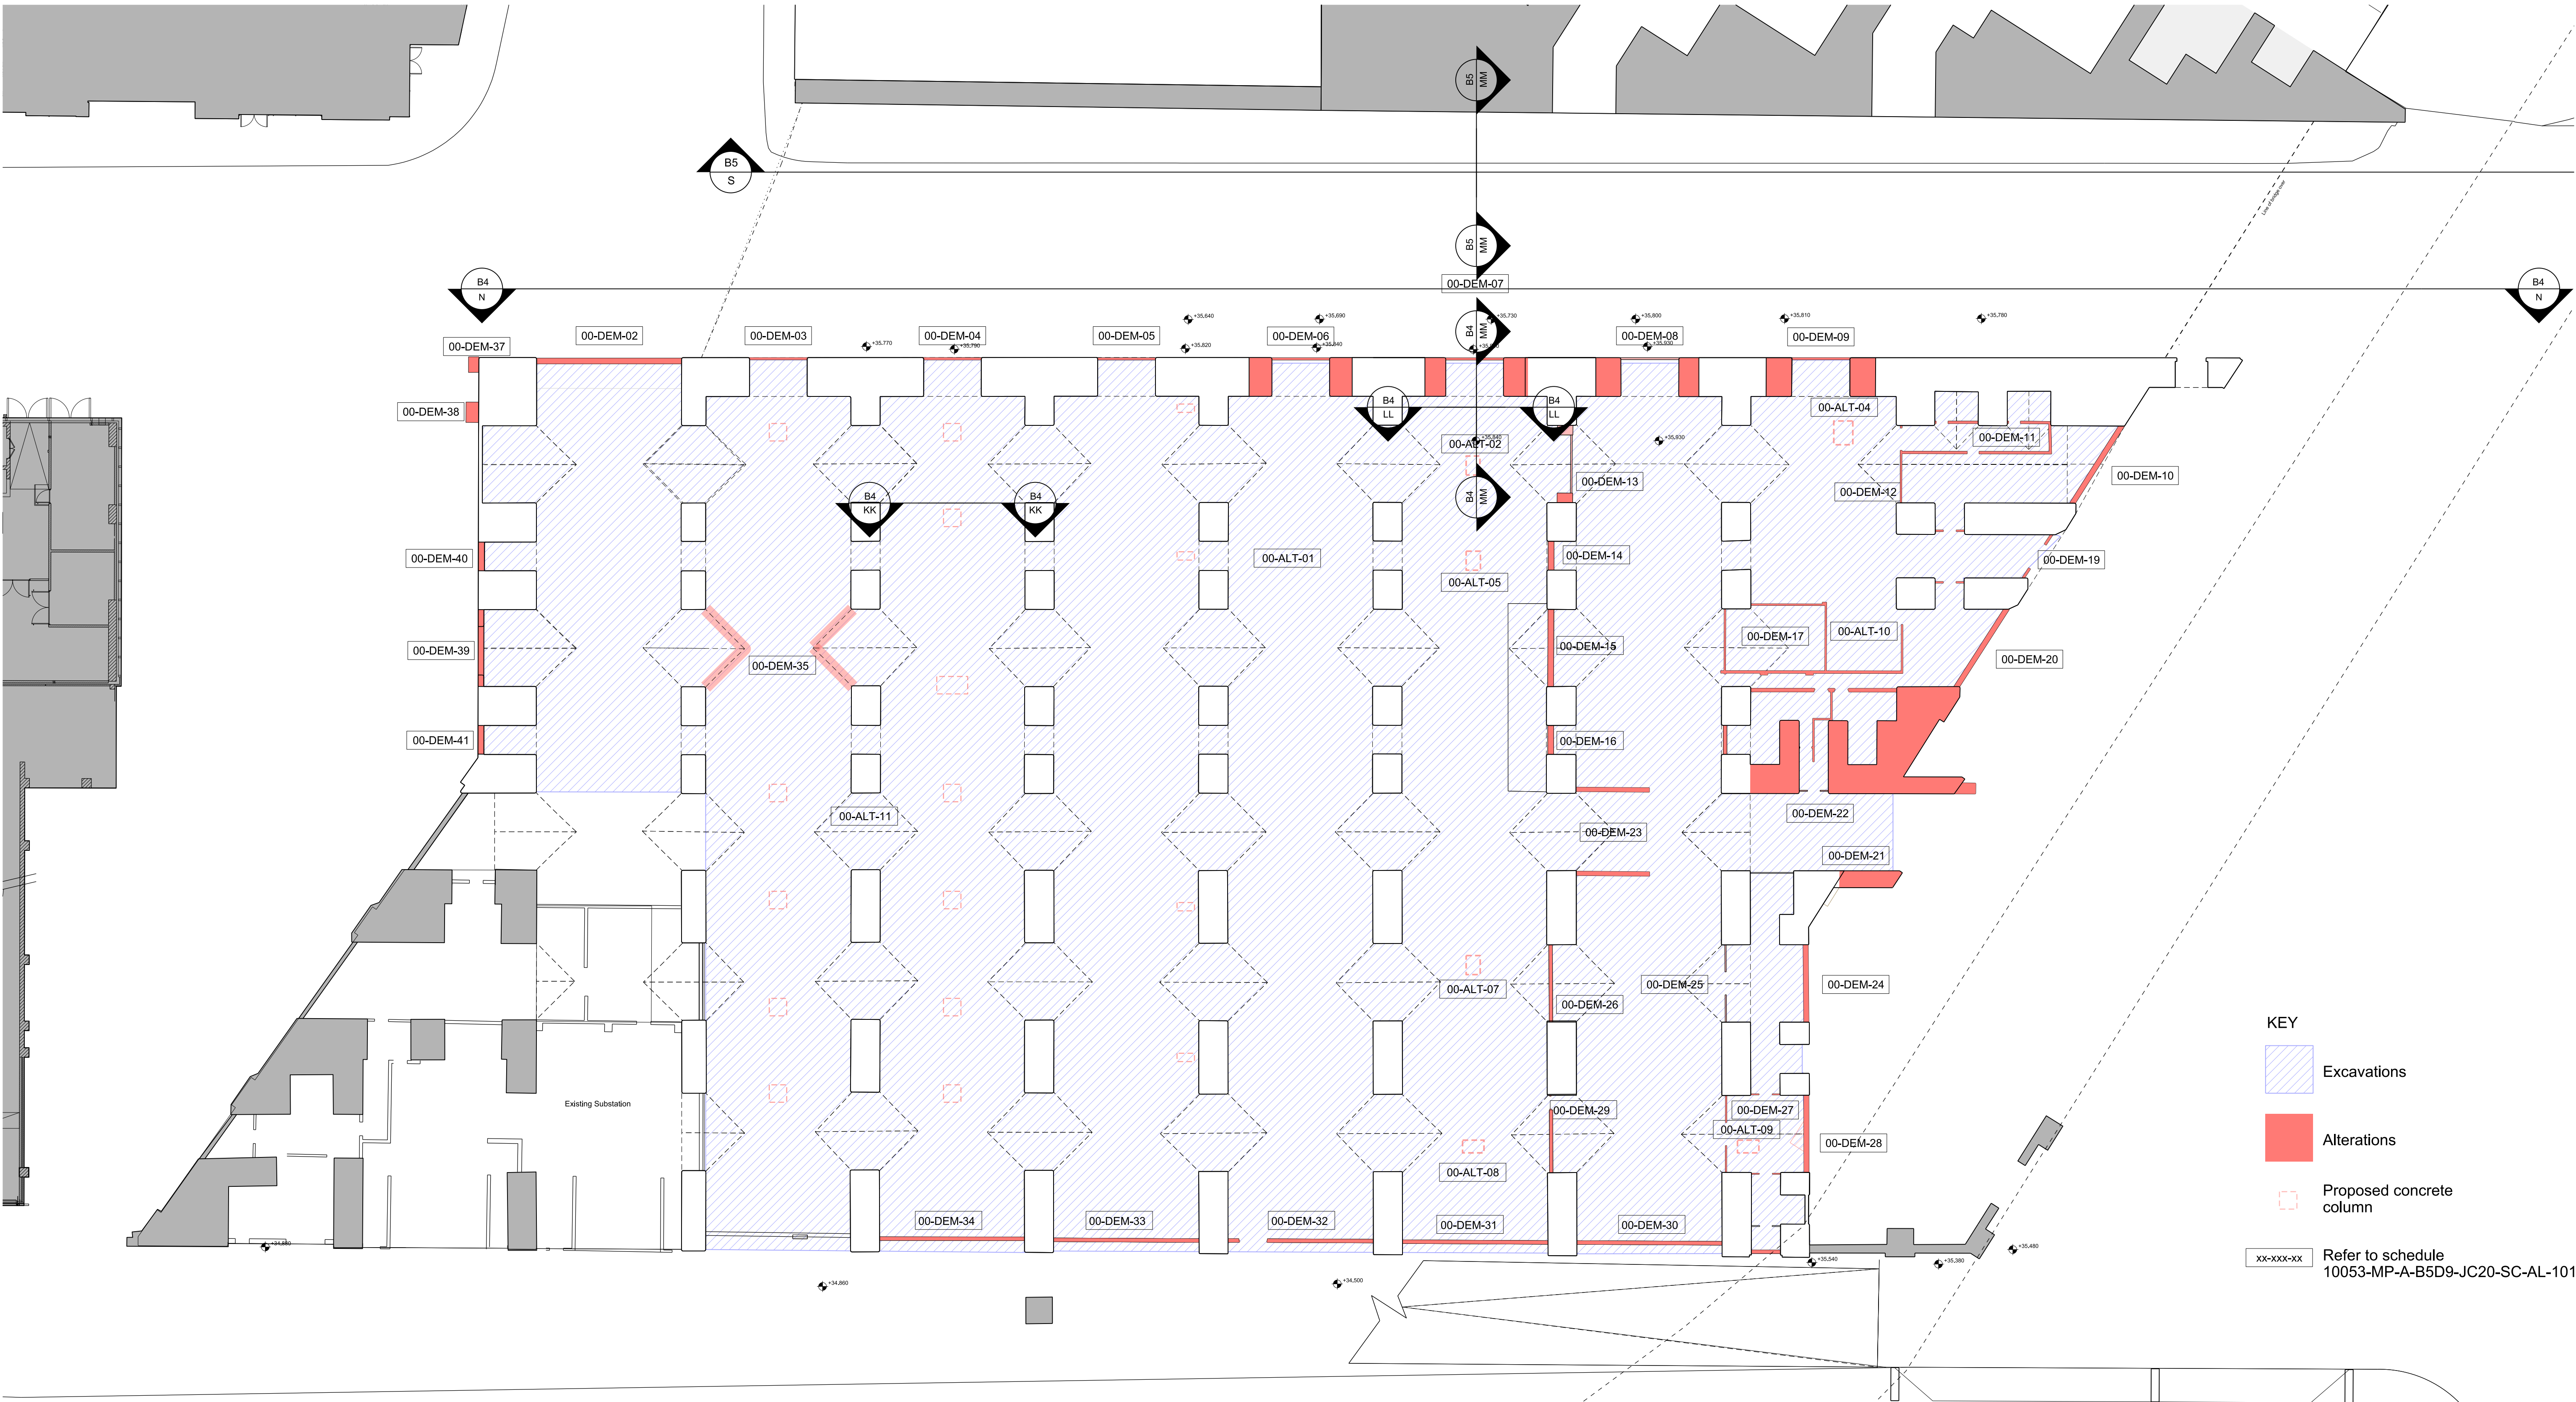

KEY

- Excavations
- Alterations
- Proposed concrete column
- Refer to schedule 10053-MP-A-B5D9-JC20-SC-AL-101

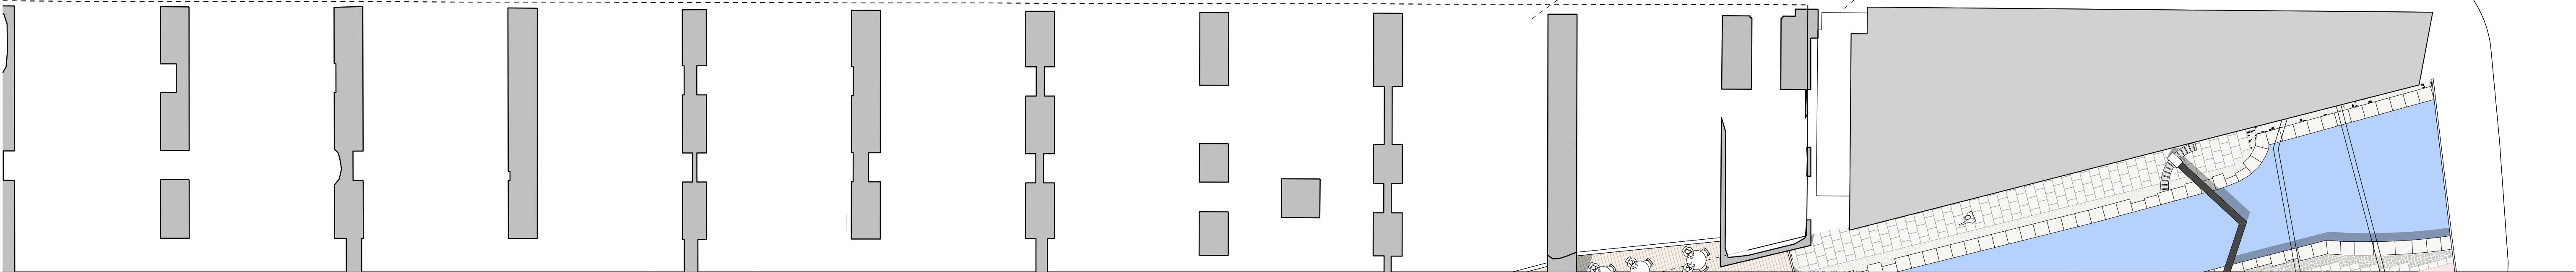

This drawing is copyright Do not scale off dimensions. All dimensions to be checked on site by contractor. Contractor to report any dimensional discrepancies, errors or omissions prior to commencing on site. 0m2.5m5m10m	Rev	Date	Description	Rev	Date	Description	Rev	Date	Description	Rev	Date	Description	North	Project Title			Status	Planning			MANCHESTER Riverside, 4 Commercial St Manchester M15 4RD +44 (0)161 835 2342 www.simpsonhaugh.com LONDON 5-8 Roberts Place London EC1R 6BB +44 (0)20 7549 4000 mail@simpsonhaugh.com		
	00	03-07-2020	Listed Building Application												Drawing Title	Masterplan - Proposed Alterations to Listed Structure	Job No	10053	Drawing No	10053-MP-A-B5D9-JC20-P-00-101		Revision	01
	01	04-04-2022	Listed Building Application												Plan - Ground								