


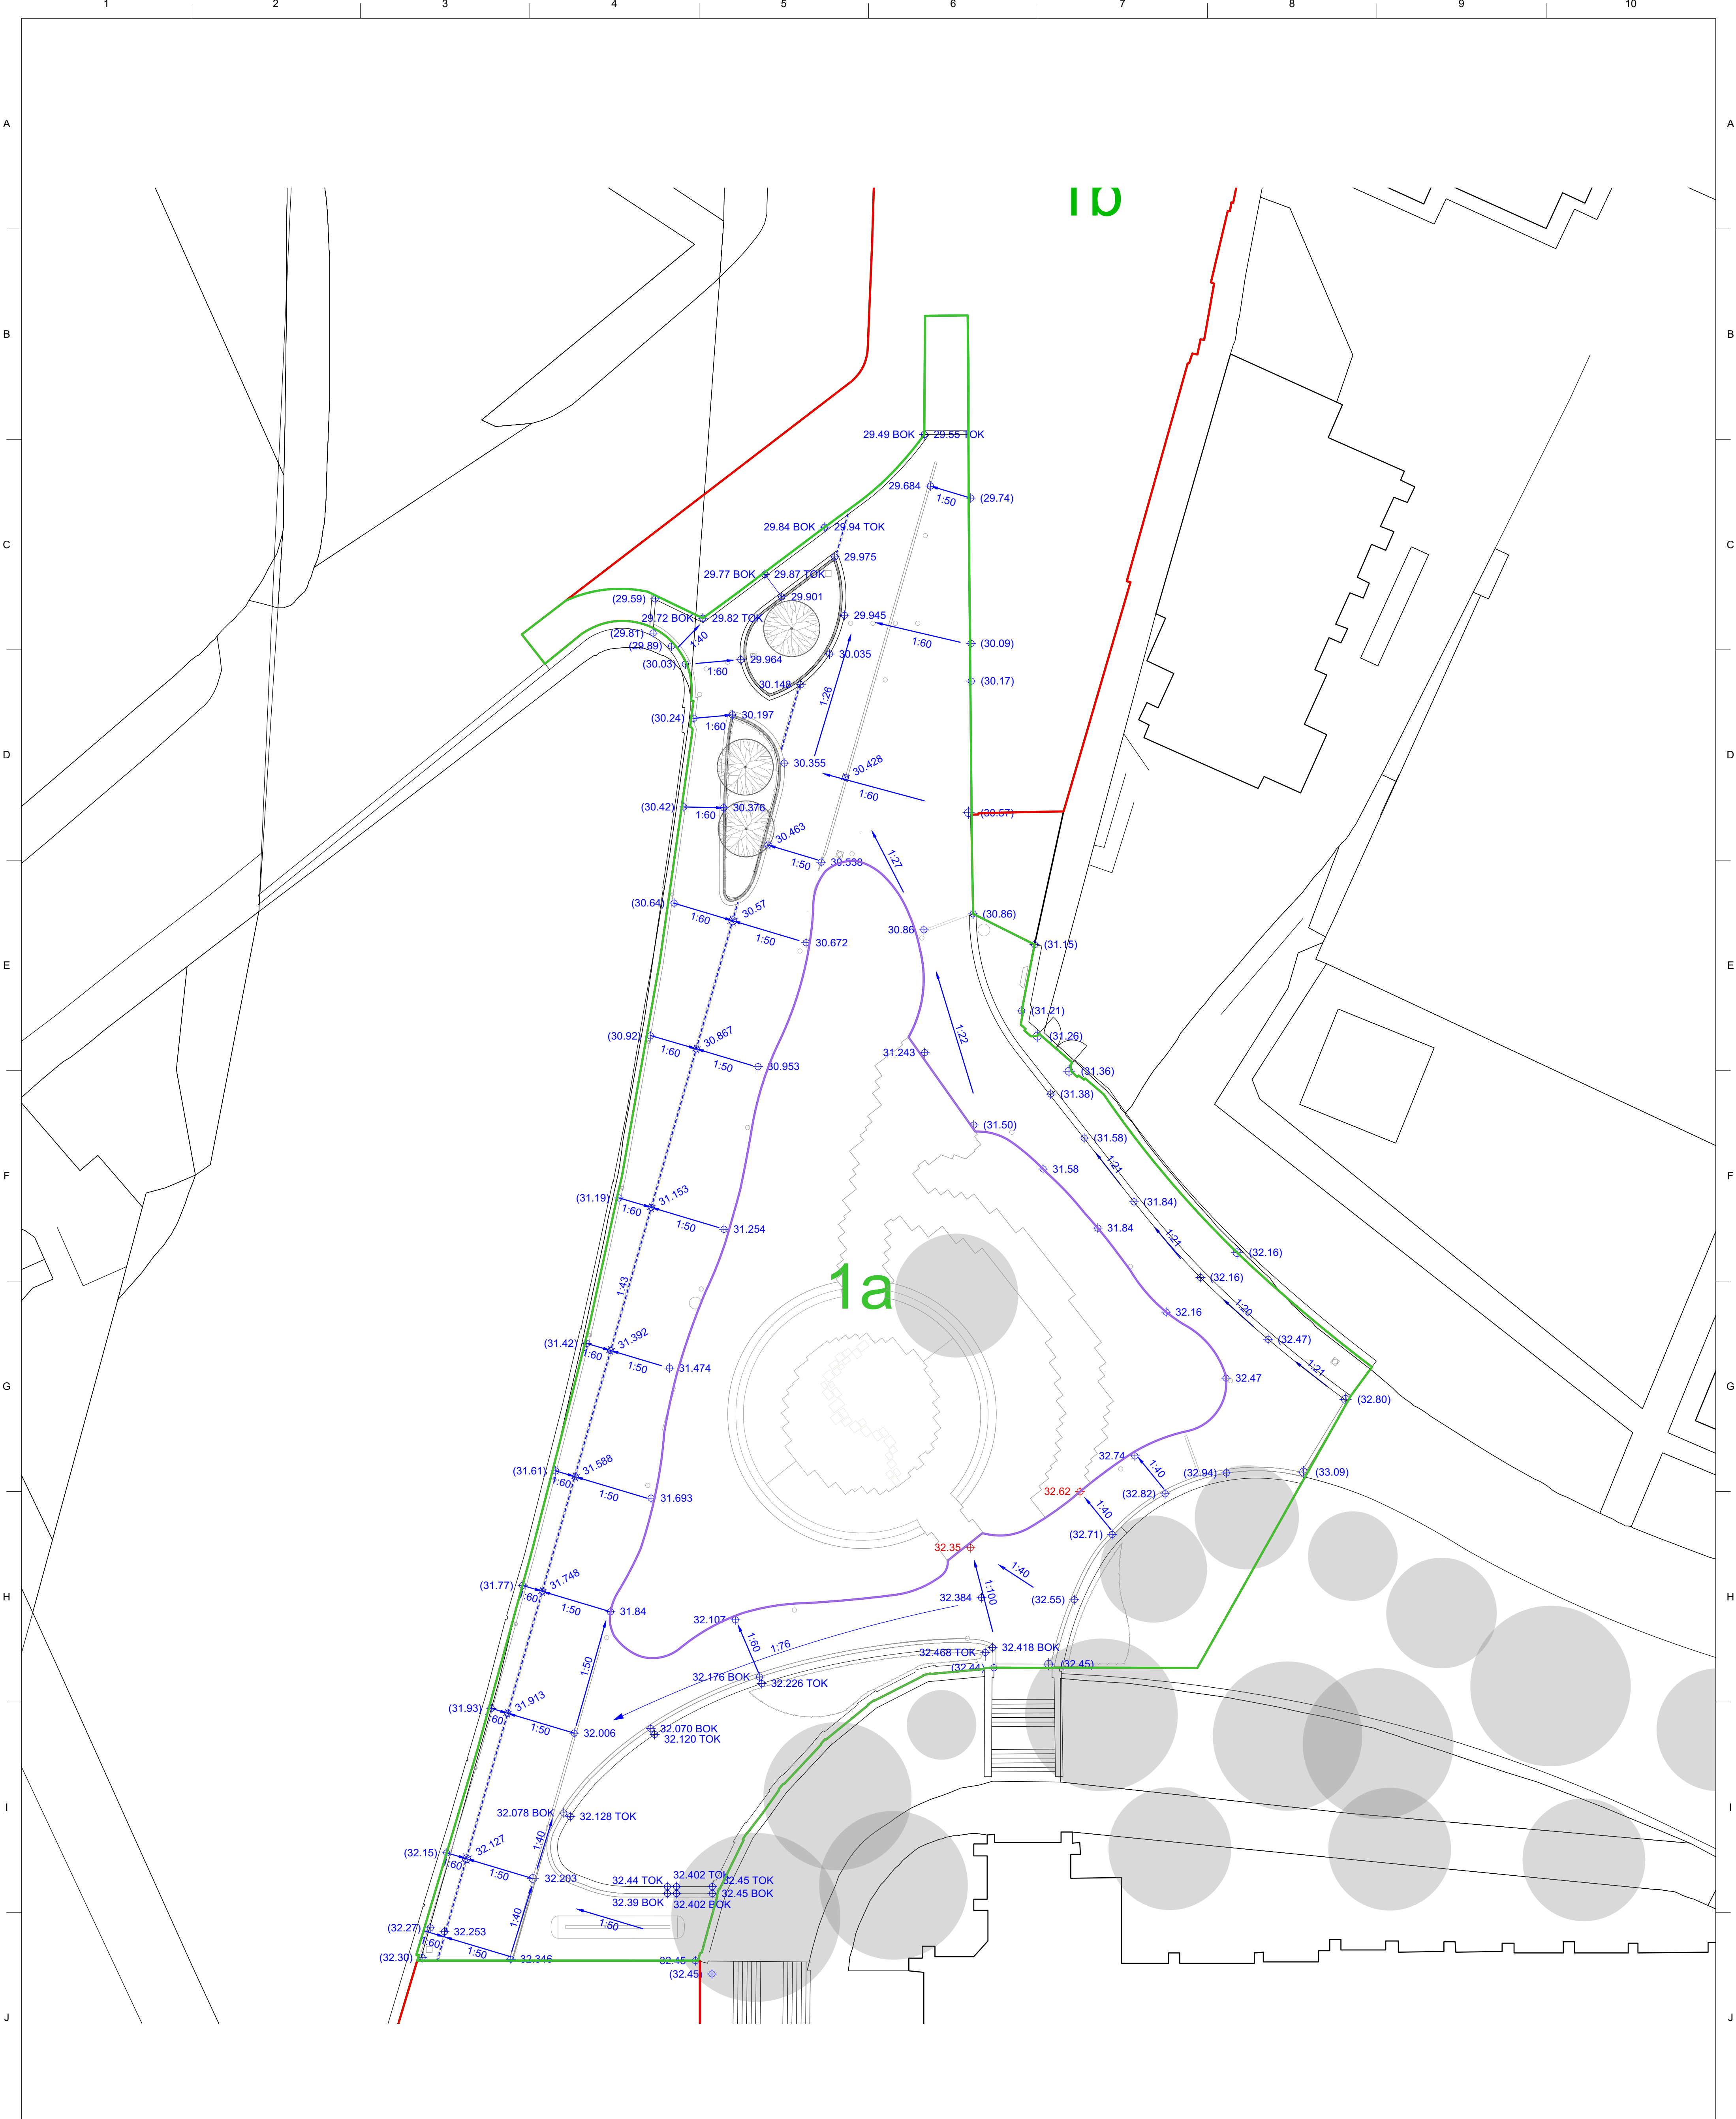

KEY	
BOUNDARIES	
—	PLANNING APPLICATION BOUNDARY
—	PHASING BOUNDARY
—	GLADE OF LIGHT BOUNDARY (TO BCA DESIGN)
+ (32.20)	EXISTING LEVEL
+ 32.35	PROPOSED LEVEL
+ 32.50 TOK	TOP OF KERB LEVEL
+ 32.50 BOK	BOTTOM OF KERB LEVEL
---	DRAINAGE CHANNEL

S3-P03	29-03-21	STAGE 05 update picking up GT comments	FF	LH
S3-P02	26-03-21	Stage 05 issue	FF	FF
S3-P01	04-11-20	Stage 04	JTO	FF
Revision	Date	Description	Drawn	Apprvd.

Client	Galliford Try		
Project	Manchester Medieval Quarter		
Drg Title	External Levels GA - Phase 1A		
Created on	Created by	Approved by	
30-04-20	JTO	FF	
Scale	Size	Workstage	
1:200	A1	STAGE 05	
Drg No.	Suitability	Revision	
MMQ-PLA-XX-XX-DR-L-3001	S3	P03	

**Planit I.E. Limited**
E: info@planit-ie.com W: planit-ie.com
MANCHESTER
2 Back Grafton St., Altrincham, WA14 1DY
T: 0161 928 9281
LONDON
Unit 6 Waterside, 44-48 Wharf Road, London, N1 7UX
T: 0207 253 5678
LIVERPOOL
No. 8 Princes Parade, Princes Dock, Liverpool, L3 1DL
T: 0151 705 6746

 THIS DRAWING IS COPYRIGHT PROTECTED AND MAY NOT BE REPRODUCED IN WHOLE OR PART WITHOUT WRITTEN AUTHORITY FROM THE OWNER.

NOTES:

- Do not scale from this drawing. Always work to noted dimensions.
- All dimensions are in millimetres unless otherwise stated.
- All settings out, levels and dimensions to be agreed on site.
- The dimensions of all materials must be checked on site before being laid out.
- This drawing must be read with the relevant specification clauses and detail drawings.
- Order of construction and setting out to be agreed on site.