


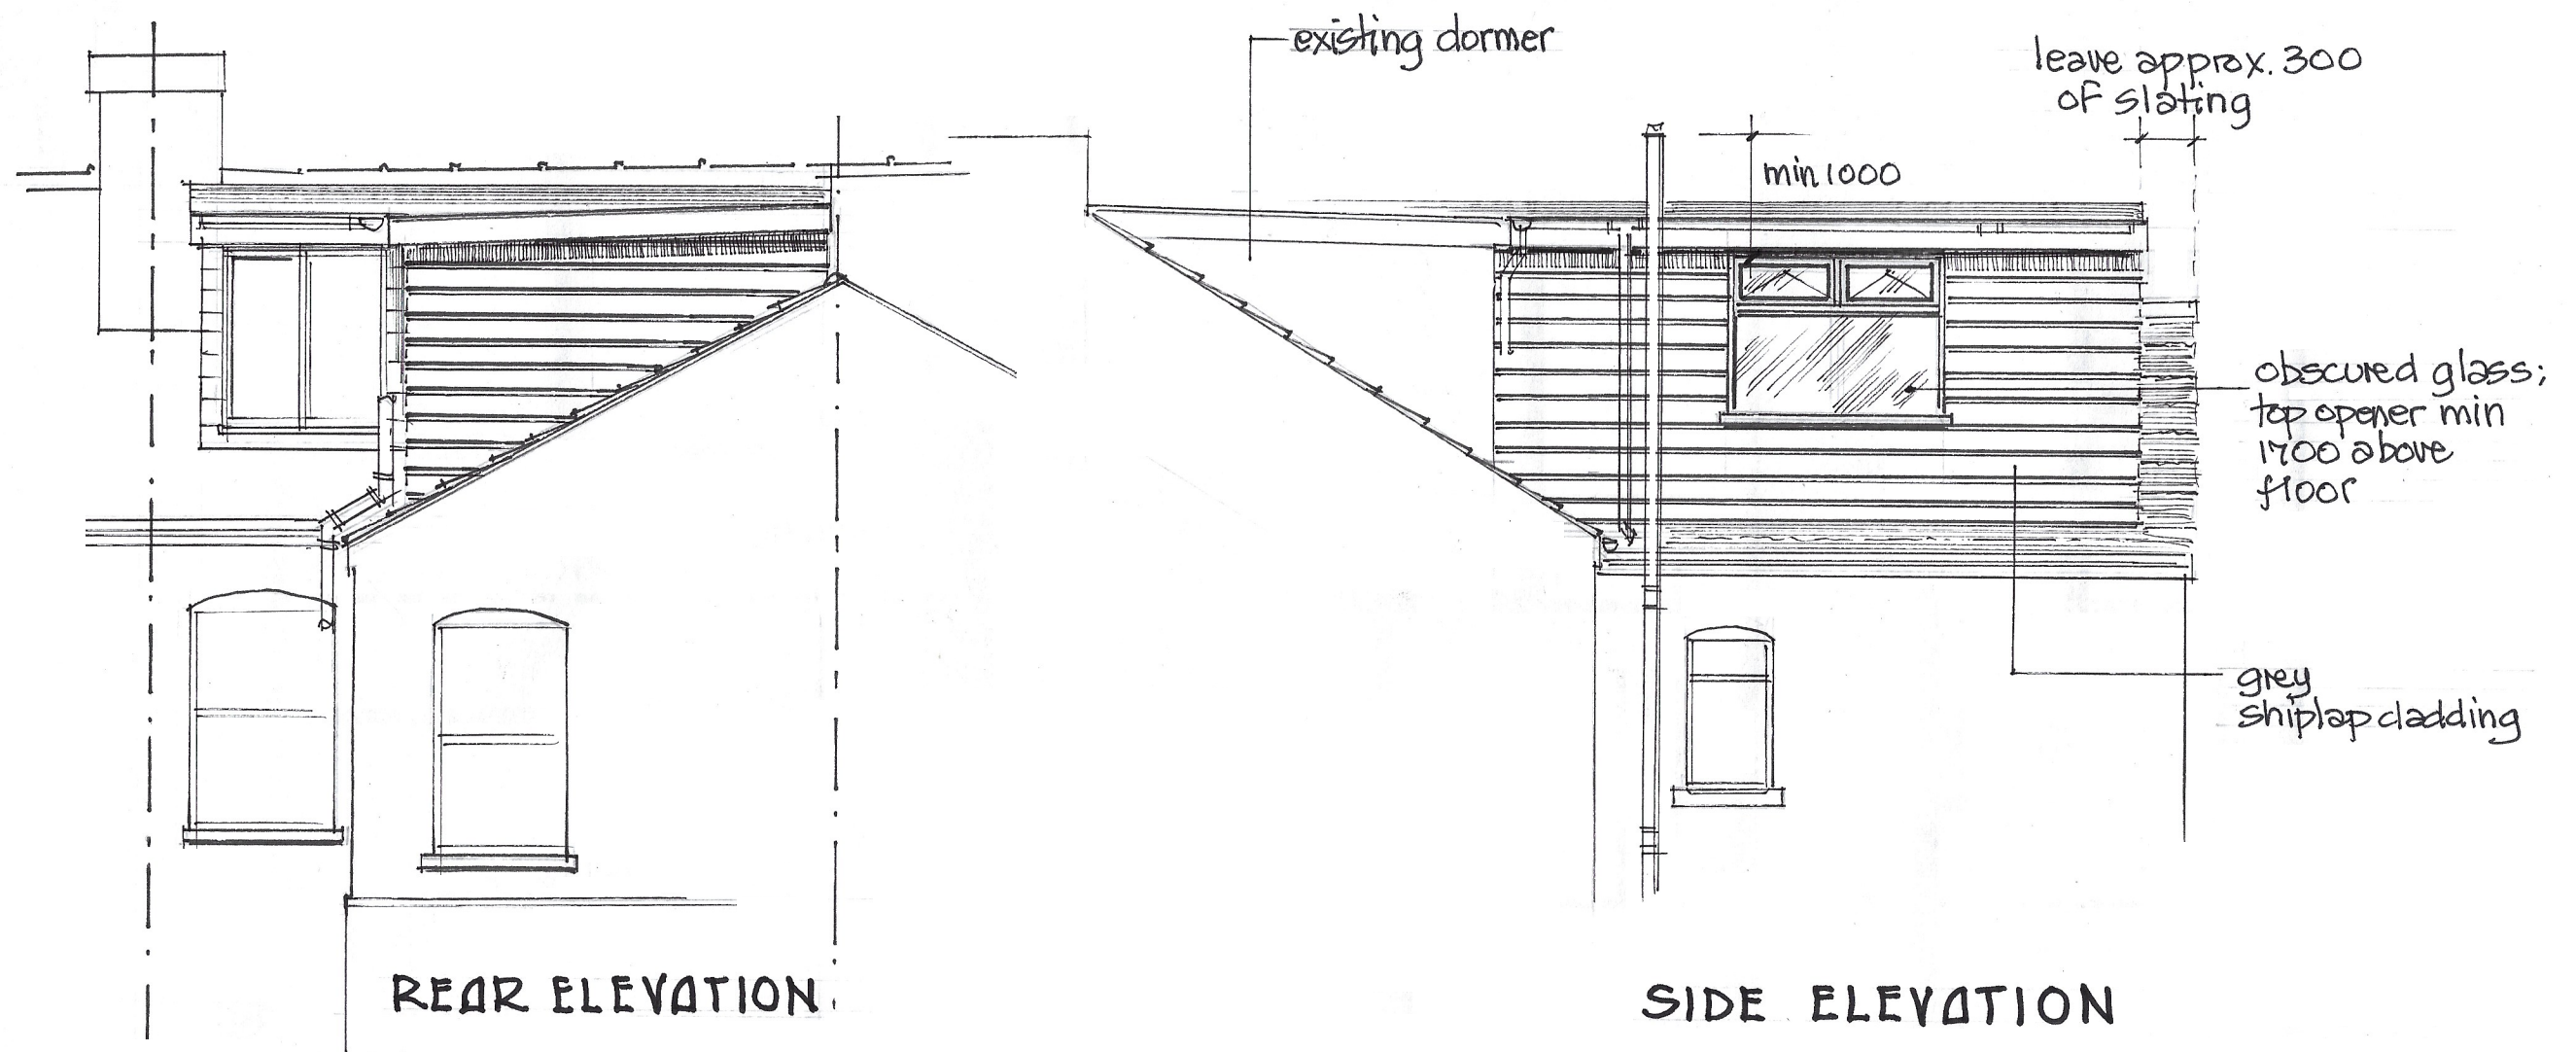

144, MOSELEY ROAD ~ 1:50 @ A3