
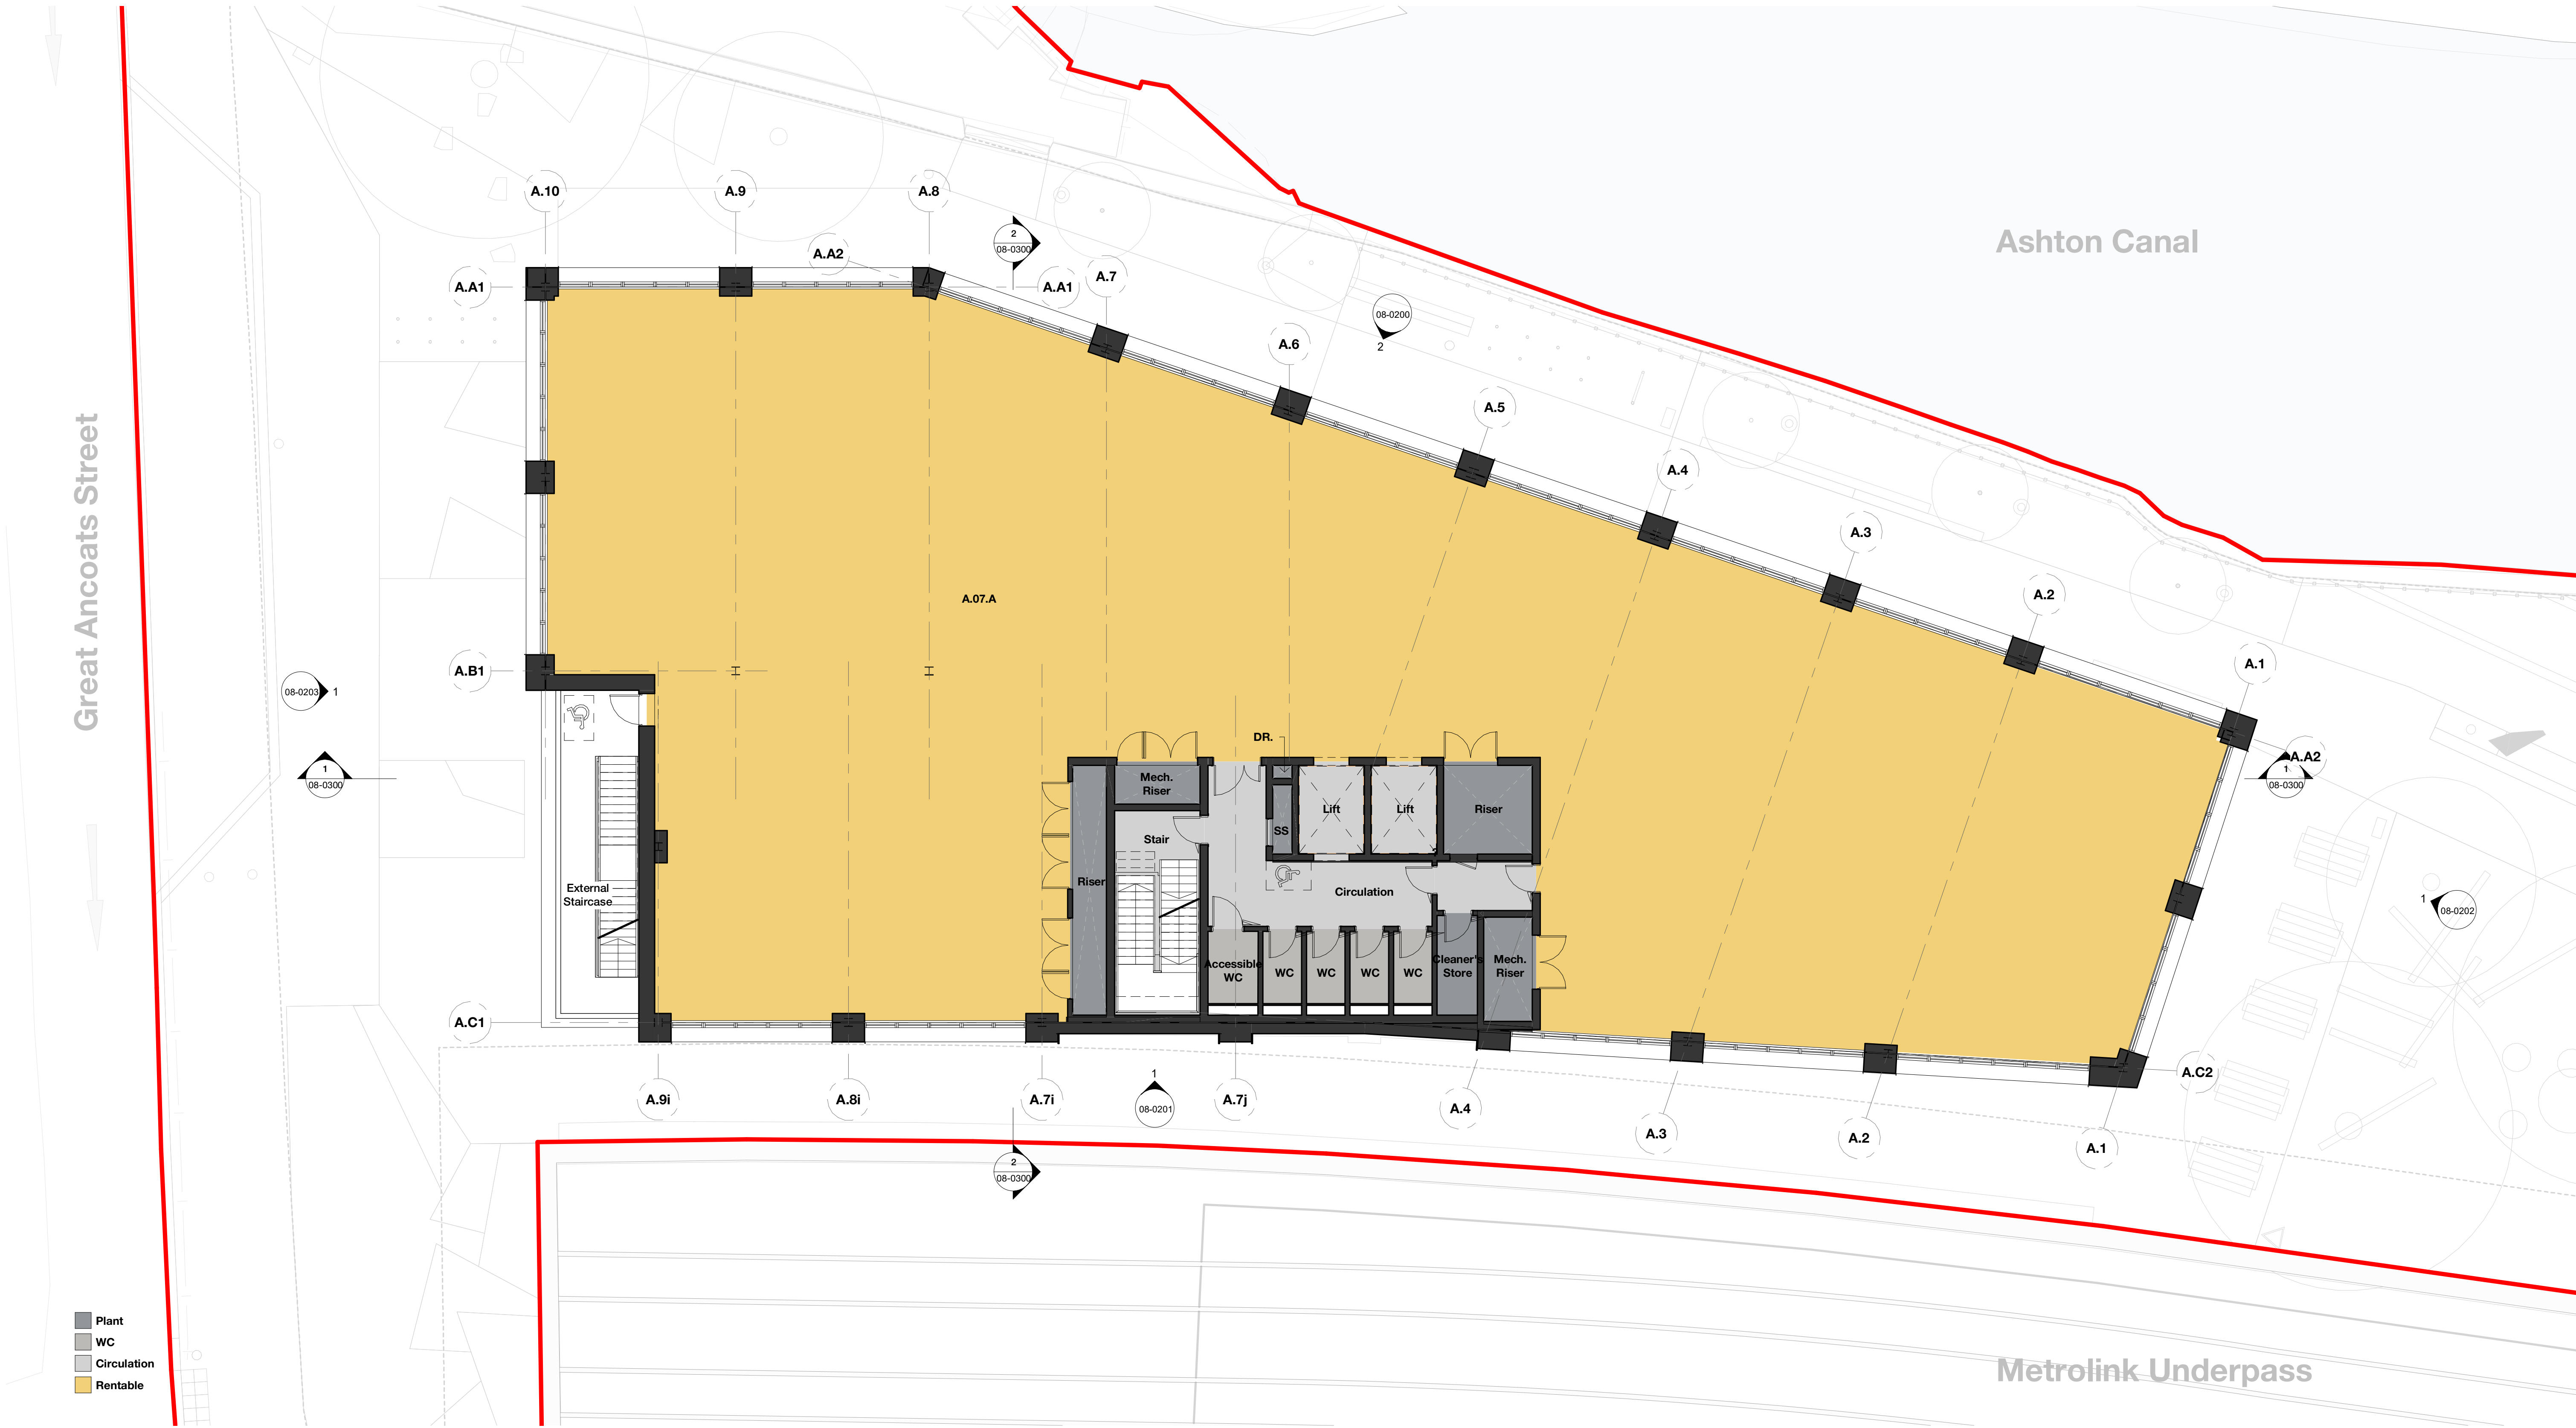


Rev	Description	Date
P1	Issued for Planning	30.09.20
P2	Issued for NMA	09.05.20

Copyright Hawkins\Brown Architects
No implied licence exists. This drawing should not be used to calculate areas for the purposes of valuation. Do not scale this drawing. All dimensions to be checked on the site by the contractor and such dimensions to be their responsibility. All work must comply with relevant British Standards and Building Regulations requirements. Drawing errors and omissions to be reported to the architect. To be read in conjunction with Architect's specification and other consultant information.

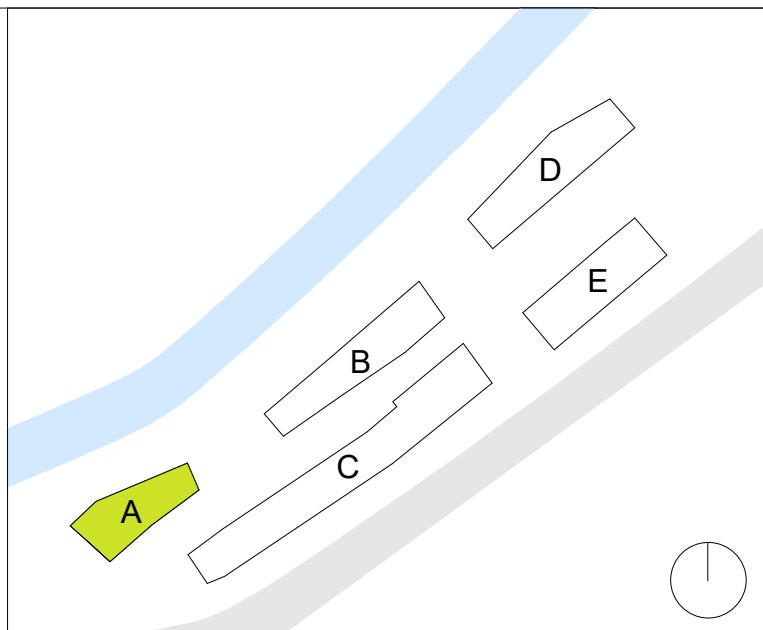

Scale @ A1 1 : 100	Scale @ A3 1:200	Date September 2020	Job Number 18013	Project Pollard Street New Islington	3C Tariff Street Manchester M1 2FF mail@hawkinsbrown.com hawkinsbrown.com
Drawn By SB	Checked By PD	Status S2	Purpose of Issue Planning	Drawing Building A - GA Plan - Seventh Floor	Hawkins\Brown
Drawing No. PLS-HBA-A-07-DR-A-08-0107	Rev P2				