



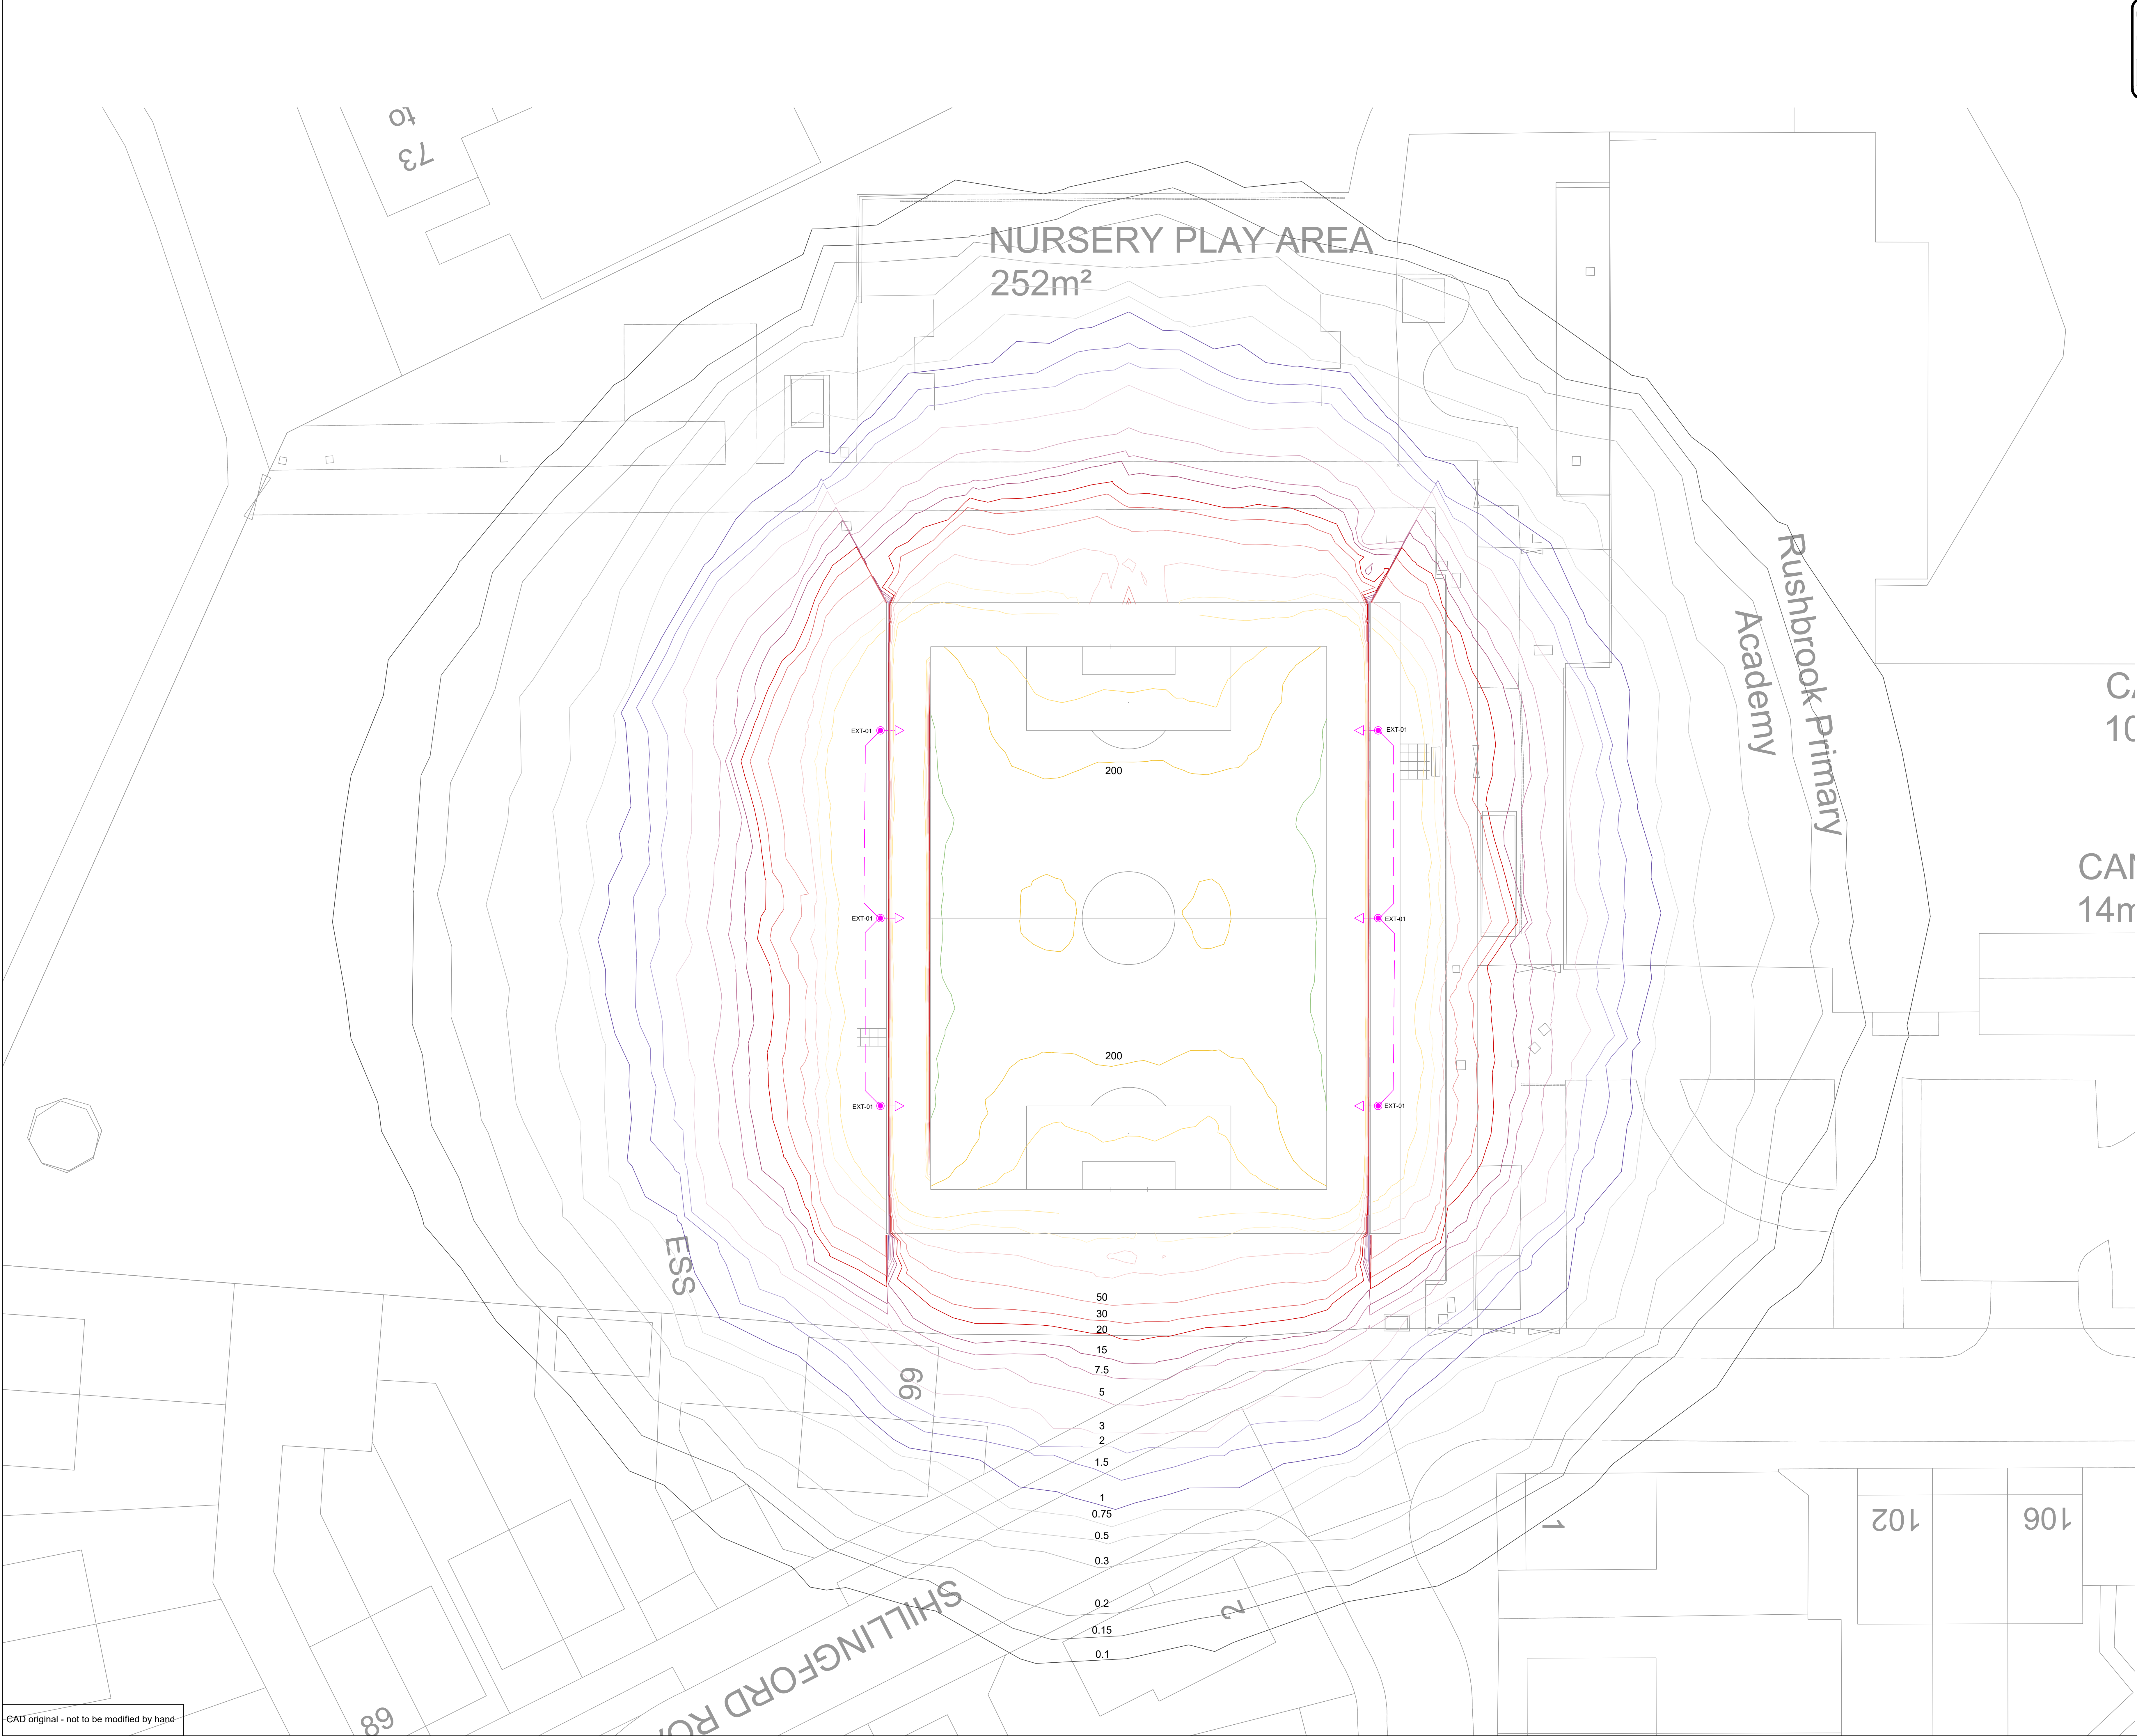

LIGHTING LEGEND	
SYMBOL	DESCRIPTION
EXT-01	ABACUS LIGHTING CHALLENGER 1 10W WIDE BEAM REF. AL6012 MOUNTED ON ABACUS 10M HINGED SPORTS COLUMN REF. T107RHE111

GENERAL NOTES	
1	THIS DRAWING SHALL BE READ IN CONJUNCTION WITH THE ECR ELECTRICAL ENGINEERING SPECIFICATIONS.
2	THIS DRAWING IS INDICATIVE AND IS INTENDED TO HIGHLIGHT THE PROPOSED LOCATION FOR ELECTRICAL SERVICES. THE CONTRACTOR SHALL NOTE THESE DRAWINGS SHALL NOT BE USED FOR CONSTRUCTION PURPOSES. THE CONTRACTOR SHALL INCLUDE TO PRODUCE THEIR OWN WORKING DRAWINGS, TAKE DETAILED SITE MEASUREMENTS, INDICATE THE PROVISION OF BUILDERS WORKS AND COORDINATE THE INSTALLATION OF ALL SERVICES.
3	THE CONTRACTOR SHALL NOTE THIS DRAWING HAS BEEN PRODUCED USING LIMITED SITE SURVEY INFORMATION. THE CONTRACTOR SHALL INCLUDE TO CARRY OUT AN INTRUSIVE SURVEY AND TO PRODUCE DRAWINGS THAT REFLECT THE INSTALLATION.
4	ALL EQUIPMENT SHALL BE INSTALLED & LOCATED TO MAINTAIN SPATIAL REQUIREMENTS TO FACILITATE ACCESS & MAINTENANCE IN LINE WITH MANUFACTURERS RECOMMENDATIONS AND GOOD PRACTICE GUIDES.
5	ALL EQUIPMENT SHALL BE INSTALLED IN ACCORDANCE WITH MANUFACTURERS GUIDELINES.
6	DO NOT SCALE FROM THIS DRAWING.
7	ALL DETAILS ARE APPLICABLE TO EVERY DRAWING UNLESS INDICATED OTHERWISE.

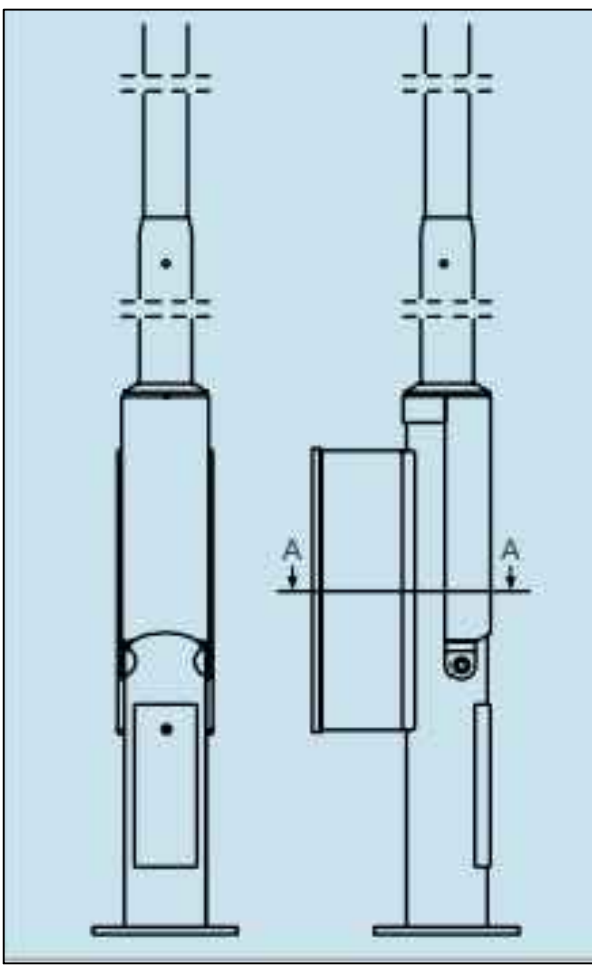

C,
10

CAI
14n

11	INFORMATION ISSUE	D.B.	May '21
Rev.	Description	Revised By	Date
STATUS			
INFORMATION			
ecs CONSULTANTS Building Services Consulting Engineers 148 Rushbrook Road Creighton, Creighton, SA2 2DP Tel: 01843 282 2800 Fax: 01843 282 8025 Web Site: www.ecs-ecs.co.uk Email: sales@ecs-ecs.co.uk			
JOB NO.	DRAWING NO.	COMPUTER FILE	REVISION
23/078	23/078/ES/01	23_078_ES_01	11
DATE	SCALE	DRAWN	CHECKED
May 2021	1:50 @ A0	J.J.	D.B.
JOB TITLE		CFA	
Rushbrook School		ISO 9001	
DRAWING TITLE		ace	
External Football Pitch		Proposed Electrical Services Layout	