
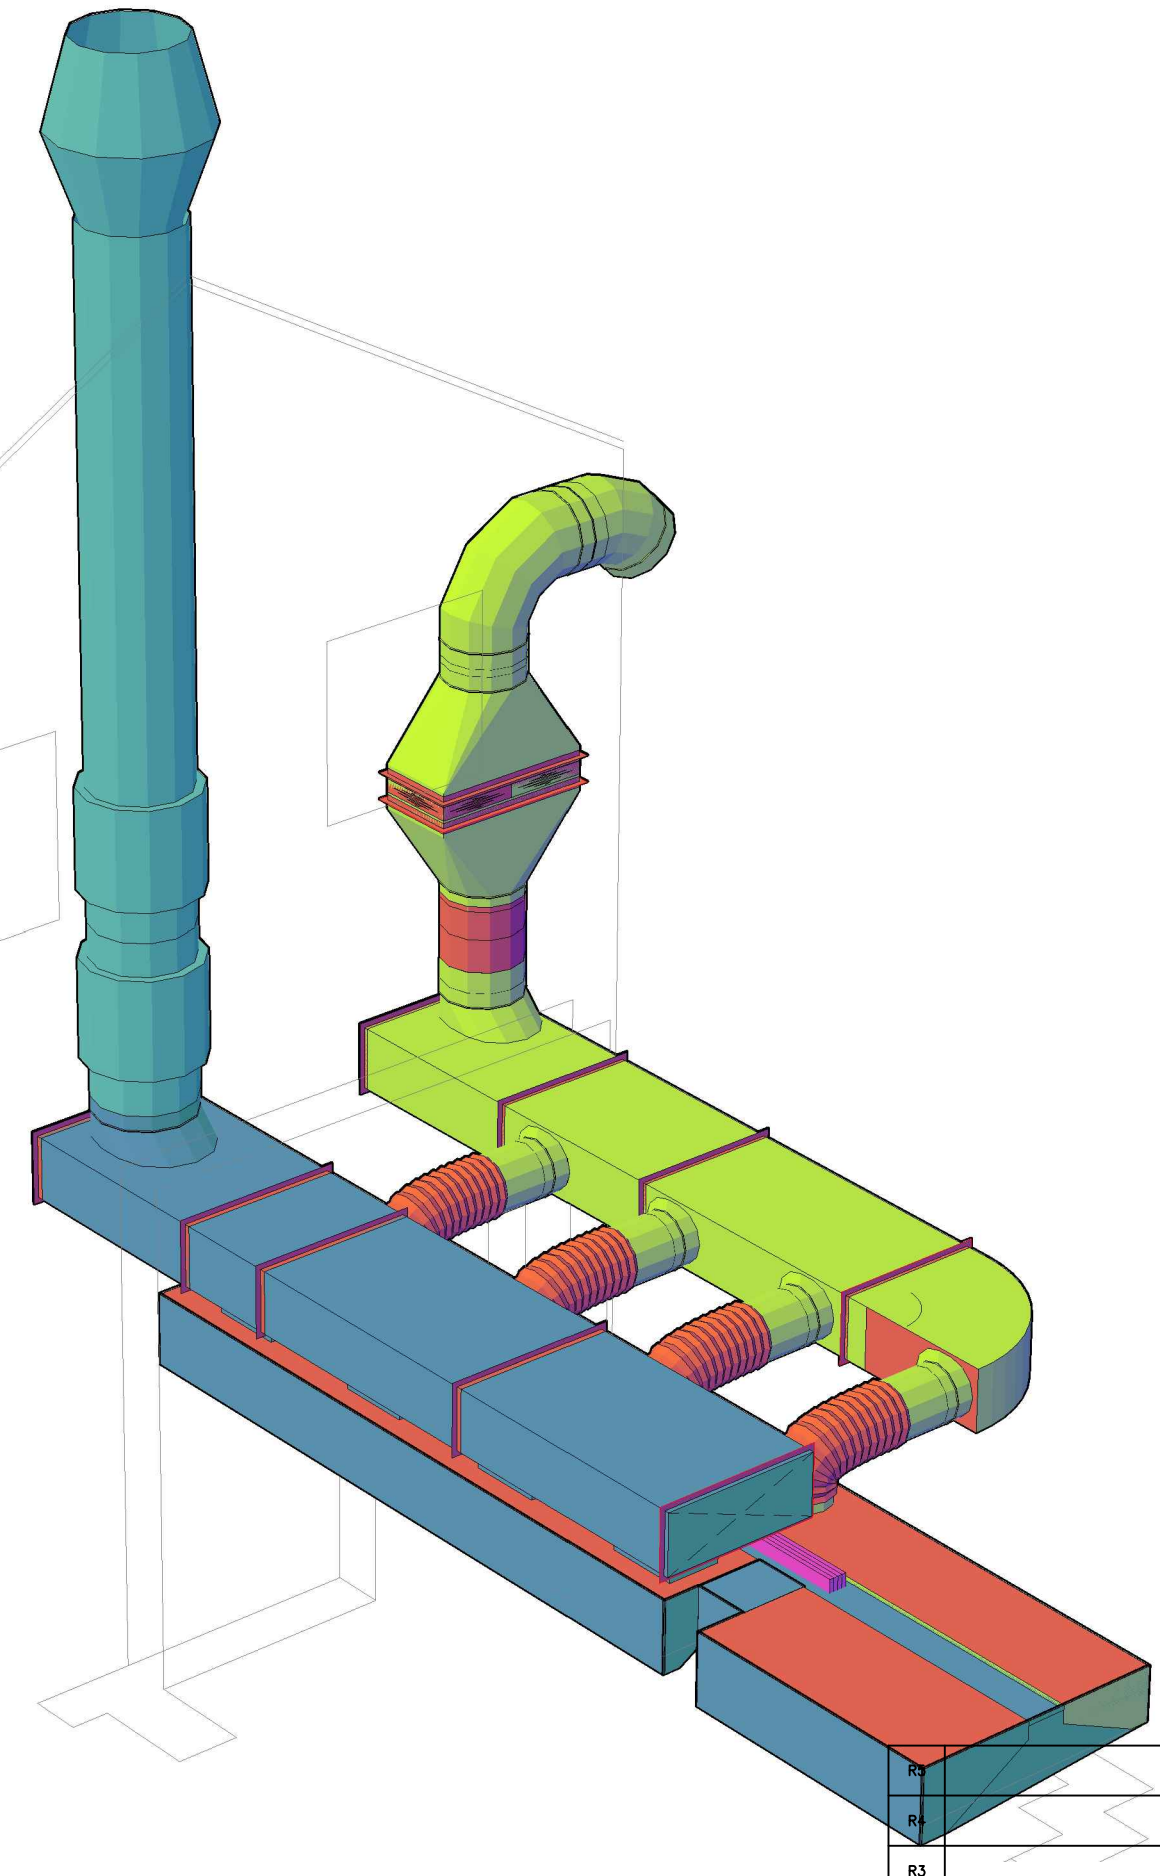


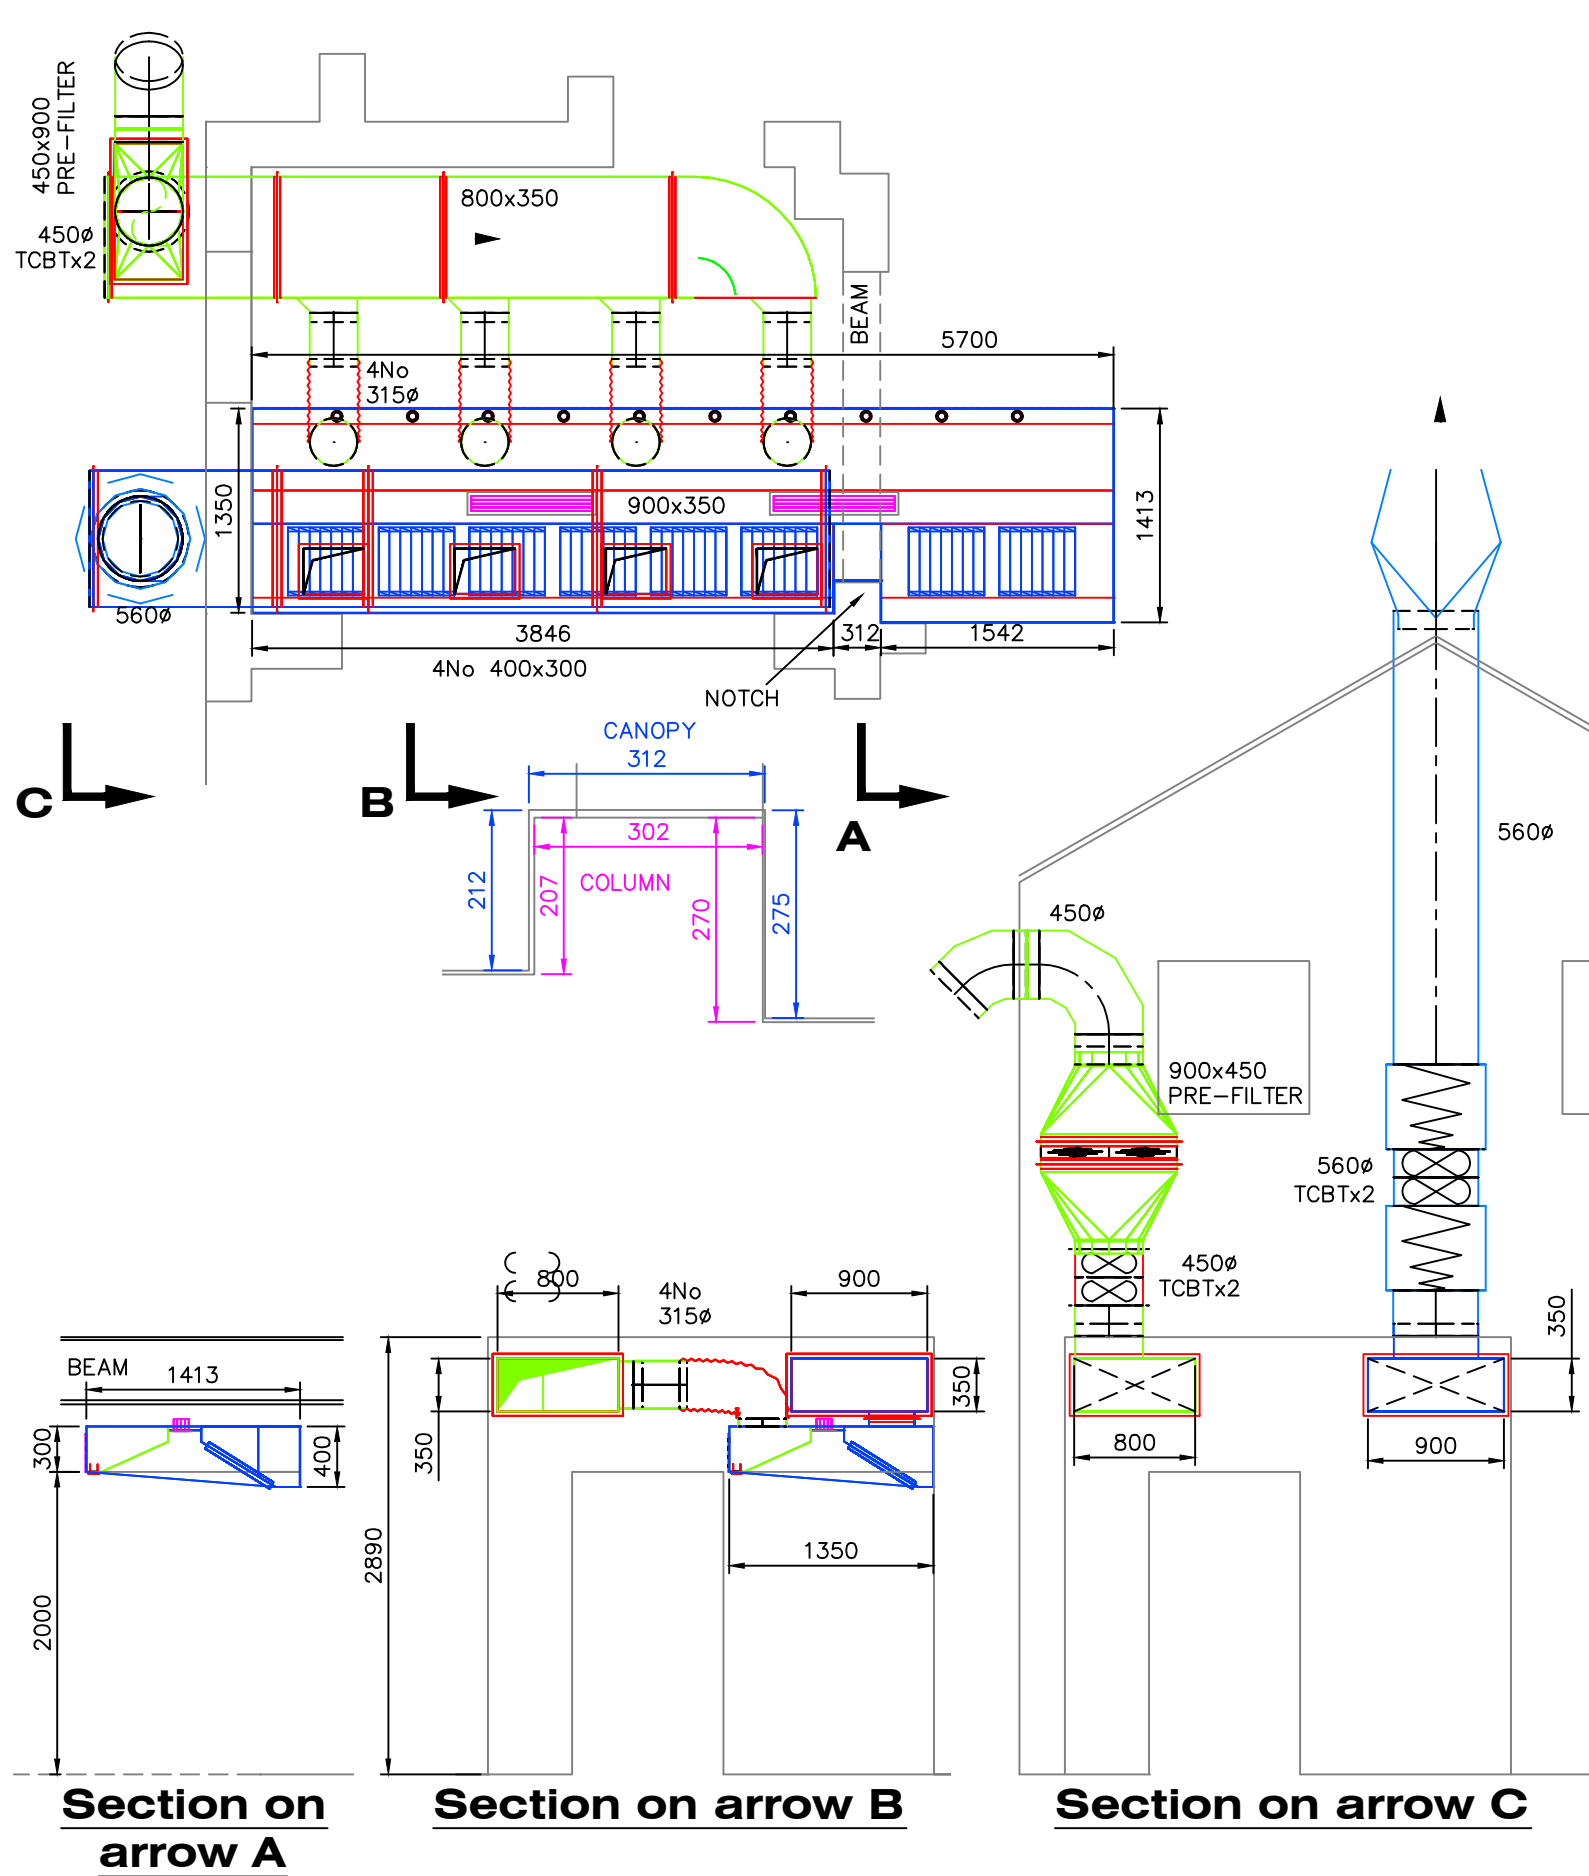

THE COPYRIGHT AND ALL OTHER RIGHTS IN AND RELATING TO THIS PUBLICATION BELONG TO AND ARE THE SOLE PROPERTY OF CCF UK LTD. ALL RIGHTS ARE RESERVED. NEITHER THE WHOLE NOR ANY PART OF THIS PUBLICATION MAY BE REPRODUCED OR TRANSMITTED IN ANY FORM OR BY ELECTRONIC OR MECHANICAL MEANS INCLUDING PHOTOCOPYING AND RECORDING OR FROM ANY RETRIEVAL SYSTEM WITHOUT THE PRIOR WRITTEN LICENCE OF AUTHORITY FROM THE OWNER.

CUSTOMER:	CONTRACT REF:	SCALE: 1:50 @ A3	R3
CONTRACT: PLAYERS FALLOWFIELD	DATE: 25.11.21	DRAWN BY: RE	R2
DESCRIPTION: VENTILATION DETAIL	DRG NO: CCFPF-01	MATERIAL:	R1 FOR APPROVAL
			REVISION: