



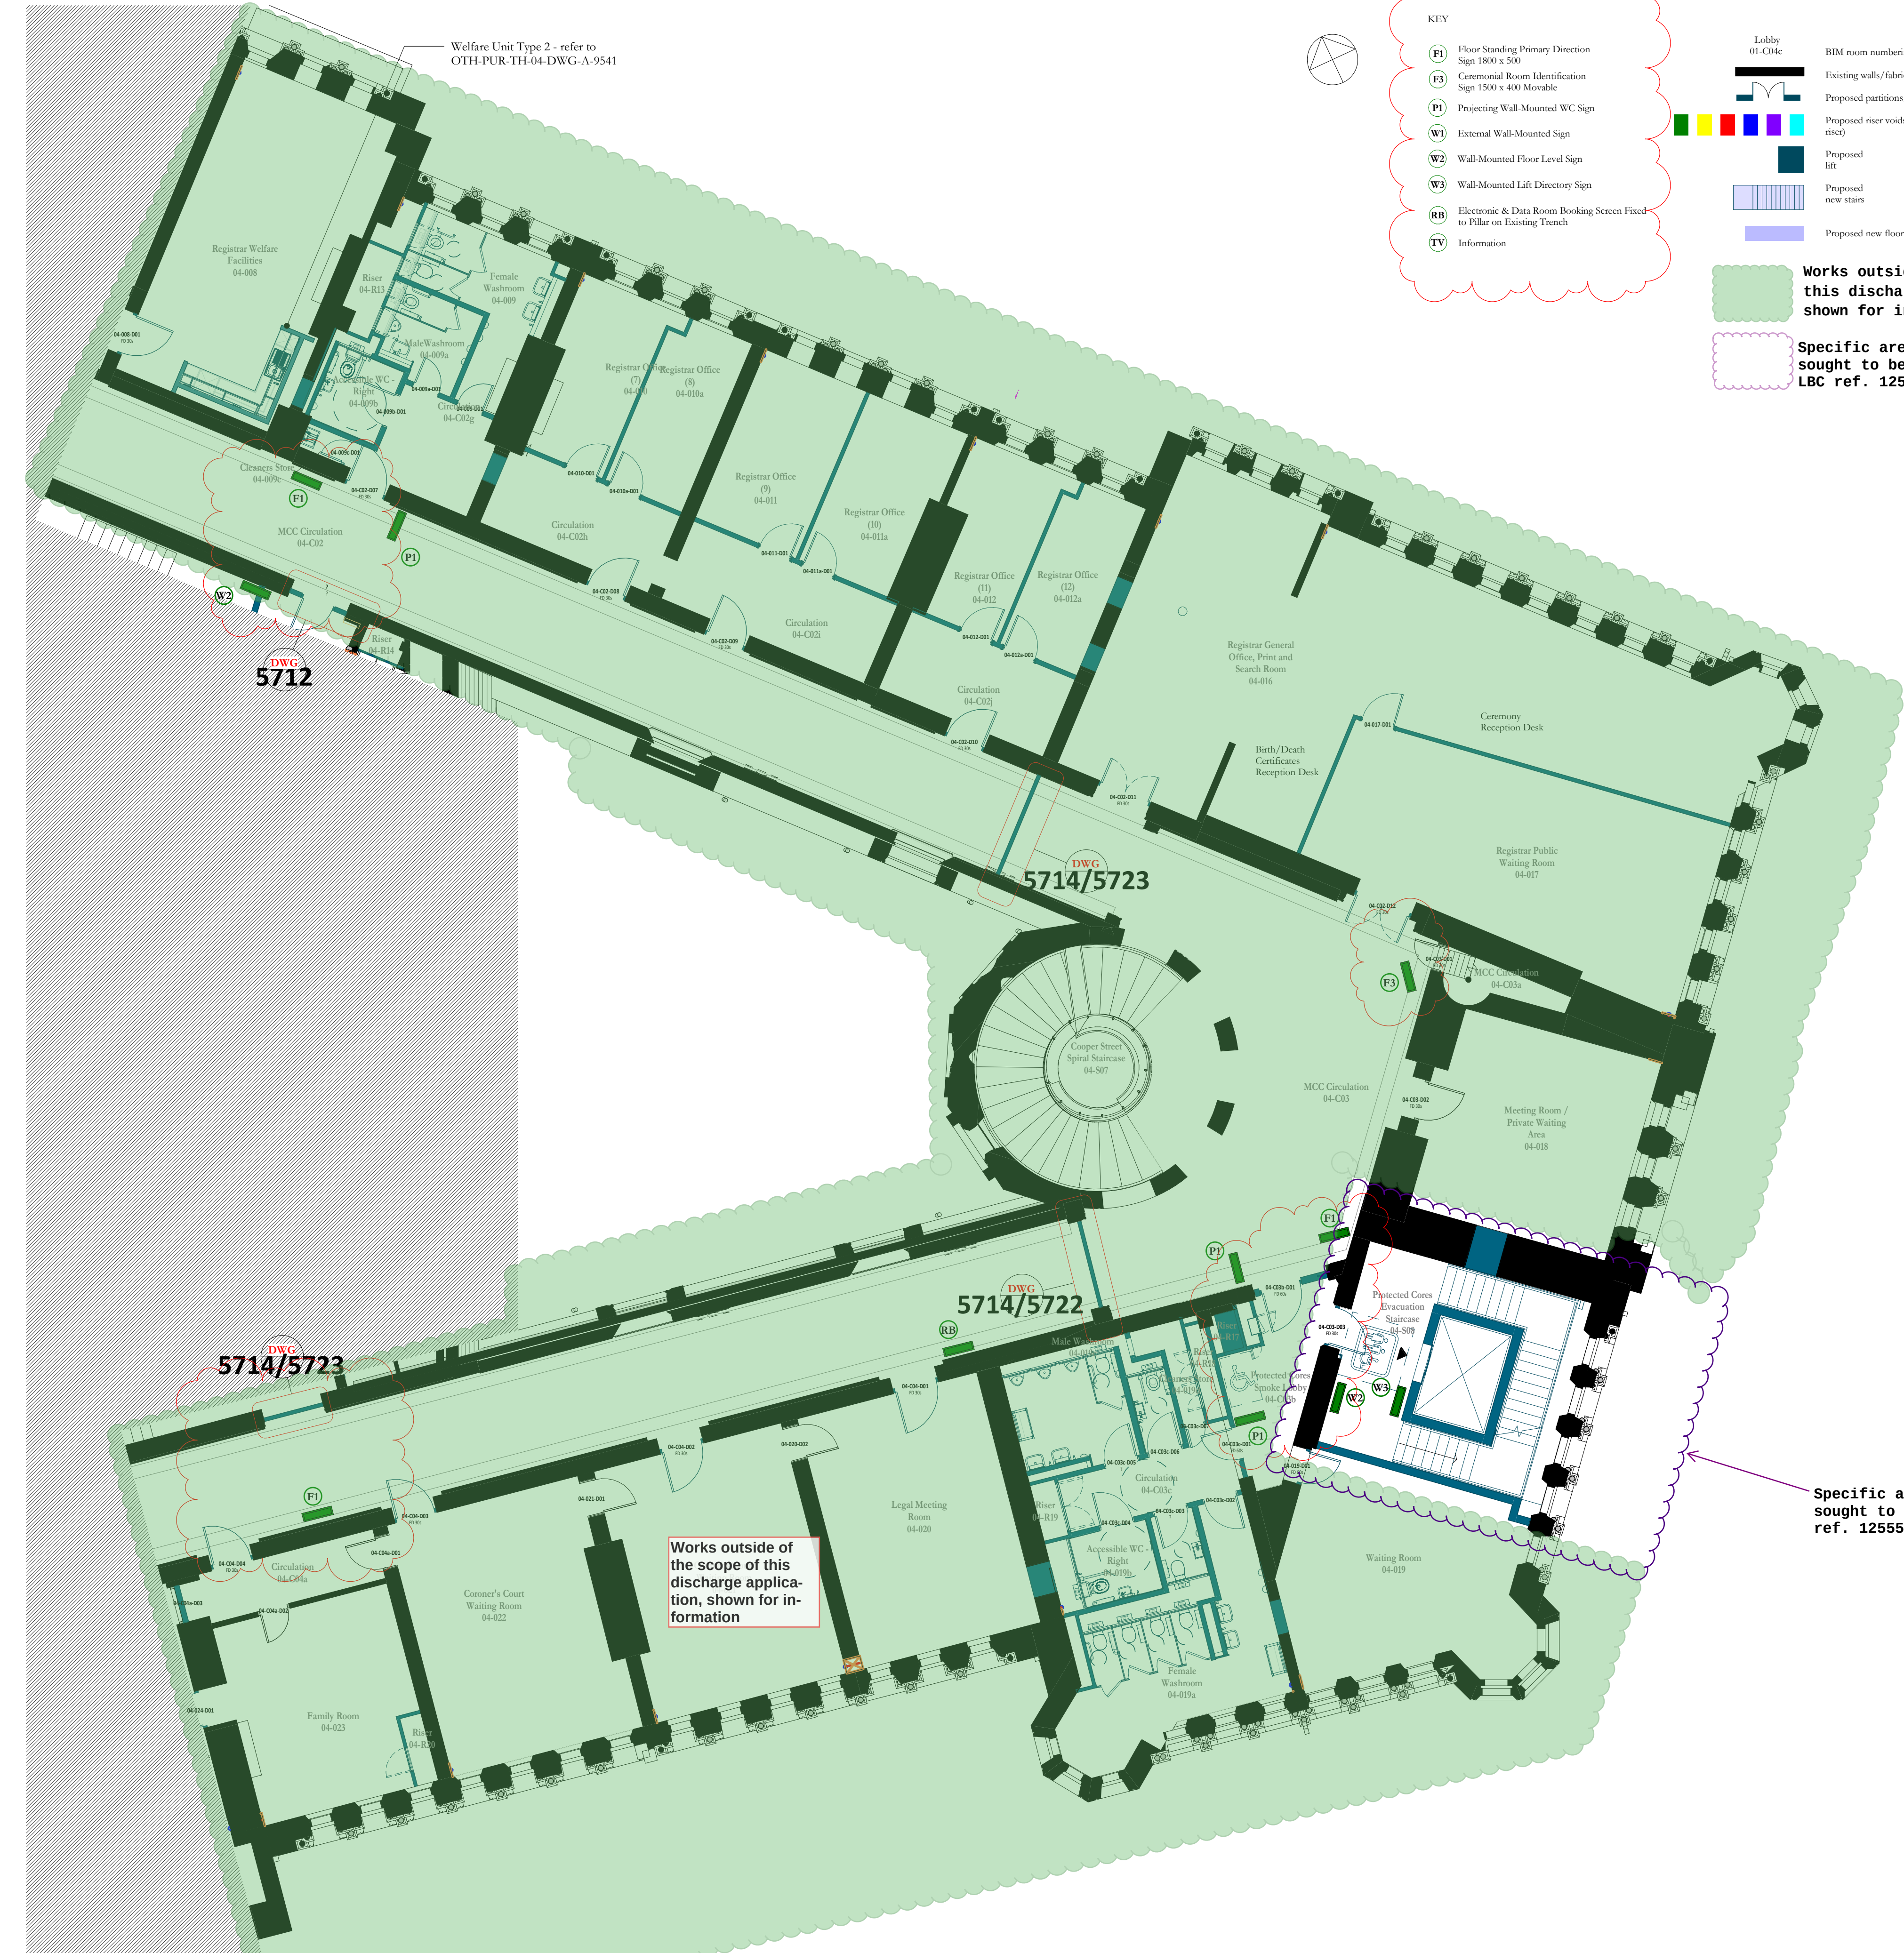

KEY

- (F1) Floor Standing Primary Direction Sign 1800 x 500
- (F3) Ceremonial Room Identification Sign 1500 x 400 Movable
- (P1) Projecting Wall-Mounted WC Sign
- (W1) External Wall-Mounted Sign
- (W2) Wall-Mounted Floor Level Sign
- (W3) Wall-Mounted Lift Directory Sign
- (RB) Electronic & Data Room Booking Screen Fixed to Pillar on Existing Trench
- (TV) Information

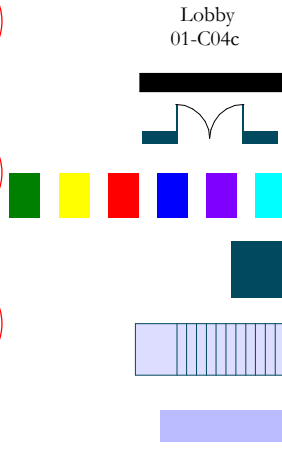

- BIM room numbering & proposed use
- Existing walls/fabric
 - Proposed partitions/fabric
 - Proposed riser voids for co-ordination (colour denotes type of riser)
 - Proposed lift
 - Proposed new stairs
 - Proposed new floor construction/raised floors


GENERAL NOTES

- Please refer to drawing OTH-PUR-TH-LG-DWG-A-8502 to 8530 for Wall Types Plans and to OTH-PUR-TH-ZZ-DWG-A-5680 to 5682 for Partitions & Lining Types and to OTH-PUR-TH-ZZ-DWG-A-5685 to 5686 for Partition & Lining Interface Details.
- For Fire Strategy refer to drawings OTH-PUR-TH-LG-DWG-A-0550 to 0558
- L.G level Substation /plant room enclosures to specialist sub-contractor supply and design, refer to NBS Section K11
- Please refer to Catering Consultant information for details relating to catering areas
- Please refer to OTH-PUR-TH-ZZ-DWG-A-9588 and OTH-PUR-TH-ZZ-DWG-A-9589 for Welfare Unit Type drawings.
- Please refer to OTH-PUR-TH-LG-DWG-A-5666 and OTH-PUR-TH-LG-DWG-A-5697 for proposed Screed and Lamcrete layouts on Lower Ground.

Scale Bars to be used as guidance only - refer to sheet size below									
1:100	mm	1000	2000	3000	4000	5000	6000	7000	8000
1:200	mm	1000	2000	3000	4000	5000	6000	7000	8000
1:500	m	5	10	15	20	25	30	35	40
1:1250	m	10	20	30	40	50	60	70	80

Notes:
Drawings are based on survey data and may not accurately represent what is physically present.
Do not scale from this drawing. All dimensions are to be verified on site before proceeding with the work.
All dimensions are in millimeters unless noted otherwise.
Purcell shall be notified in writing of any discrepancies.

Key Plan

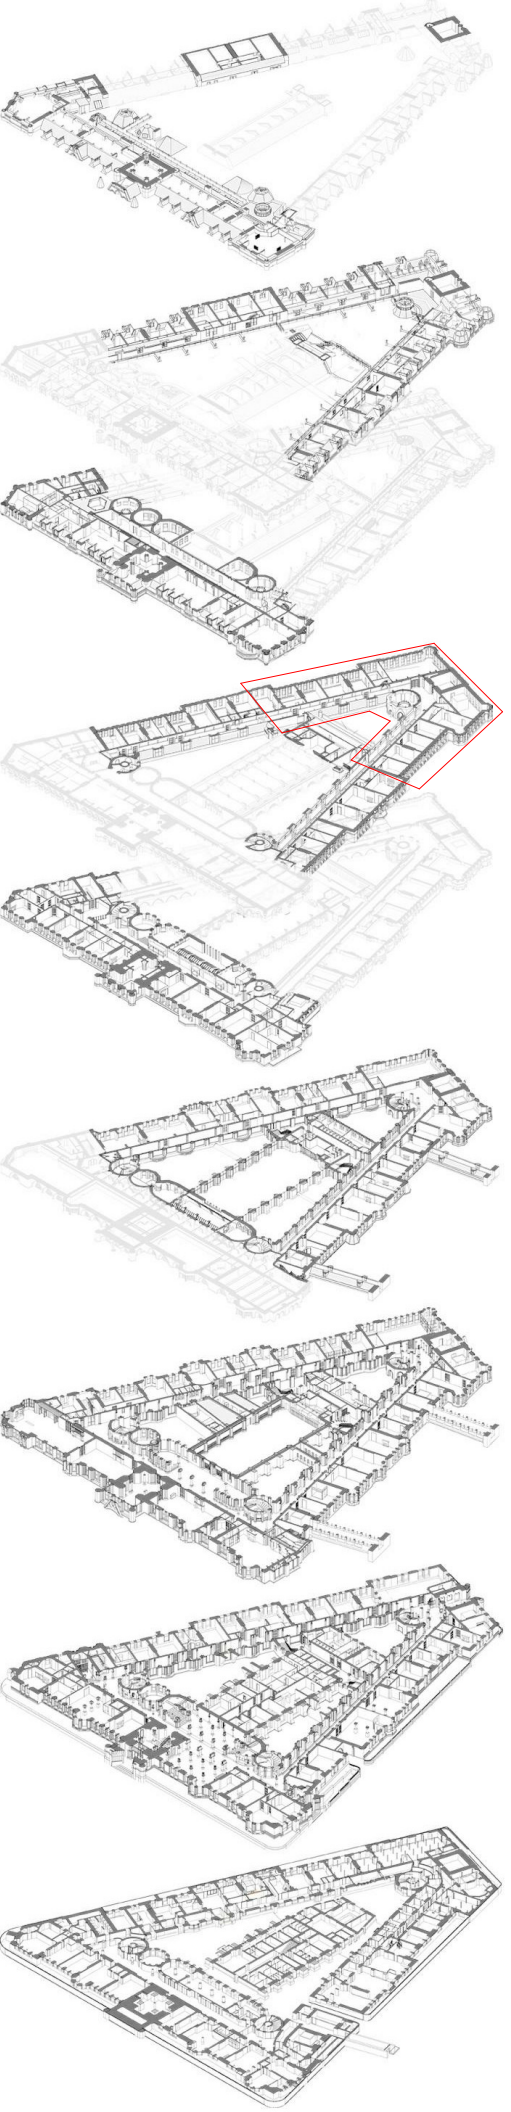

05	10/08/2020	NM	MP	Issued For Tender - Updated Signage
04	30/04/2020	NM	VT	Door Number References Added.
03	29/11/2019	DH	VT	Welfare Unit References
02	26/09/2019	DH	MR	Issued for Tender & LBC/Planning
01	14/06/2019	JC	MR	Updated for Stage 4 design development

ISSUE	DATE	APPROVED DRAWN	DESCRIPTION
-------	------	----------------	-------------



Project Office, Room 308, Town Hall, MANCHESTER M60 2L1
+44 (0) 7970 097 432
www.purcelluk.com

PROJECT STATUS	RIBA STAGE 4
CLIENT	MANCHESTER CITY COUNCIL
PROJECT	OUR TOWN HALL
DRAWING TITLE	DETAILED GA PLANS L04 04 EAST
SIZE & SCALE	A1:As indicated
DRAWING STATUS	FOR TENDER

JOB NUMBER	236959
------------	--------

DRAWING NO.	REV
OTH-PUR-TH-04-DWG-A-2391 05	