


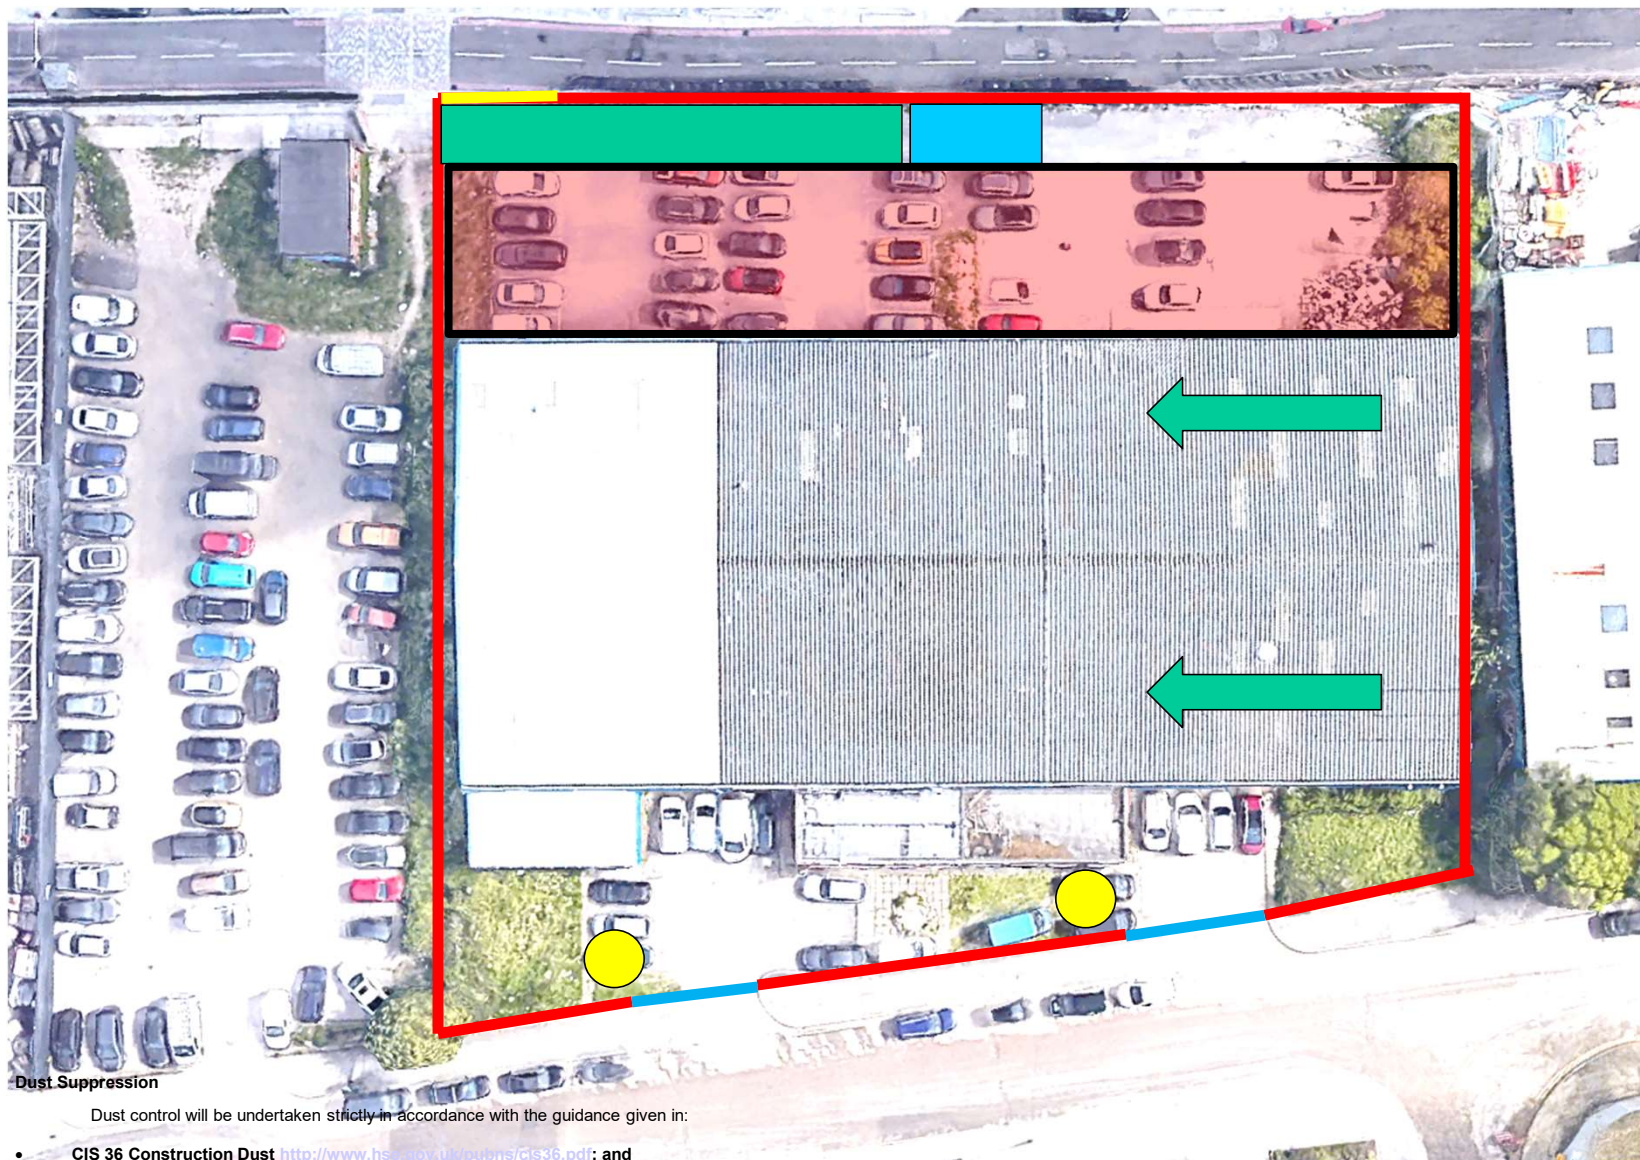

Key

Red line – Herras line where required to form site boundary where existing fencing not present

Entrance gates to site – vehicles to reverse into site under the supervision of a trained banksman.



Wheel washing facilities



Access to on-site parking for operatives



On site parking area



Site welfare



Demolition storage



Direction of Demolition Operations

DETRAFFORD

Drawing Title : Transition Demolition Logistics Plan

Drawing Nr: Rev 01

Revision Date: March 2022

Scale: No Scale

Dust Suppression

Dust control will be undertaken strictly in accordance with the guidance given in:

- CIS 36 Construction Dust <http://www.hse.gov.uk/pubns/cis36.pdf>; and
- CIS 69 Controlling construction dust with on-tool extraction <http://www.hse.gov.uk/pubns/cis69.pdf>


All operations where there is a risk of exposure to construction dust shall be assessed and, where practicable, avoided.

Where the operation cannot be avoided, controls must be implemented that stop or reduce the dust.

Controlling the dust shall be undertaken either by suppression (usually with water) or extraction (the use of vacuums, on tool extraction etc.) – This will be actively monitored on a daily basis to prevent any dust release which may affect neighbouring properties.

In addition to the controls described above, operatives at risk of exposure shall wear face fitted respiratory protection equipment with a FFP 3 filter.

It is not anticipated that these works will create adverse noise / vibration impacts on neighbouring properties but daily monitoring will be in place to ensure if any thresholds are exceeded suitable controls will be implemented. All plant / machinery will be suitably maintained to help keep noise levels to a minimum. Working hours will be 7:30 to 17:00 to further reduce the impact of these works with plant not commencing until 8:00.

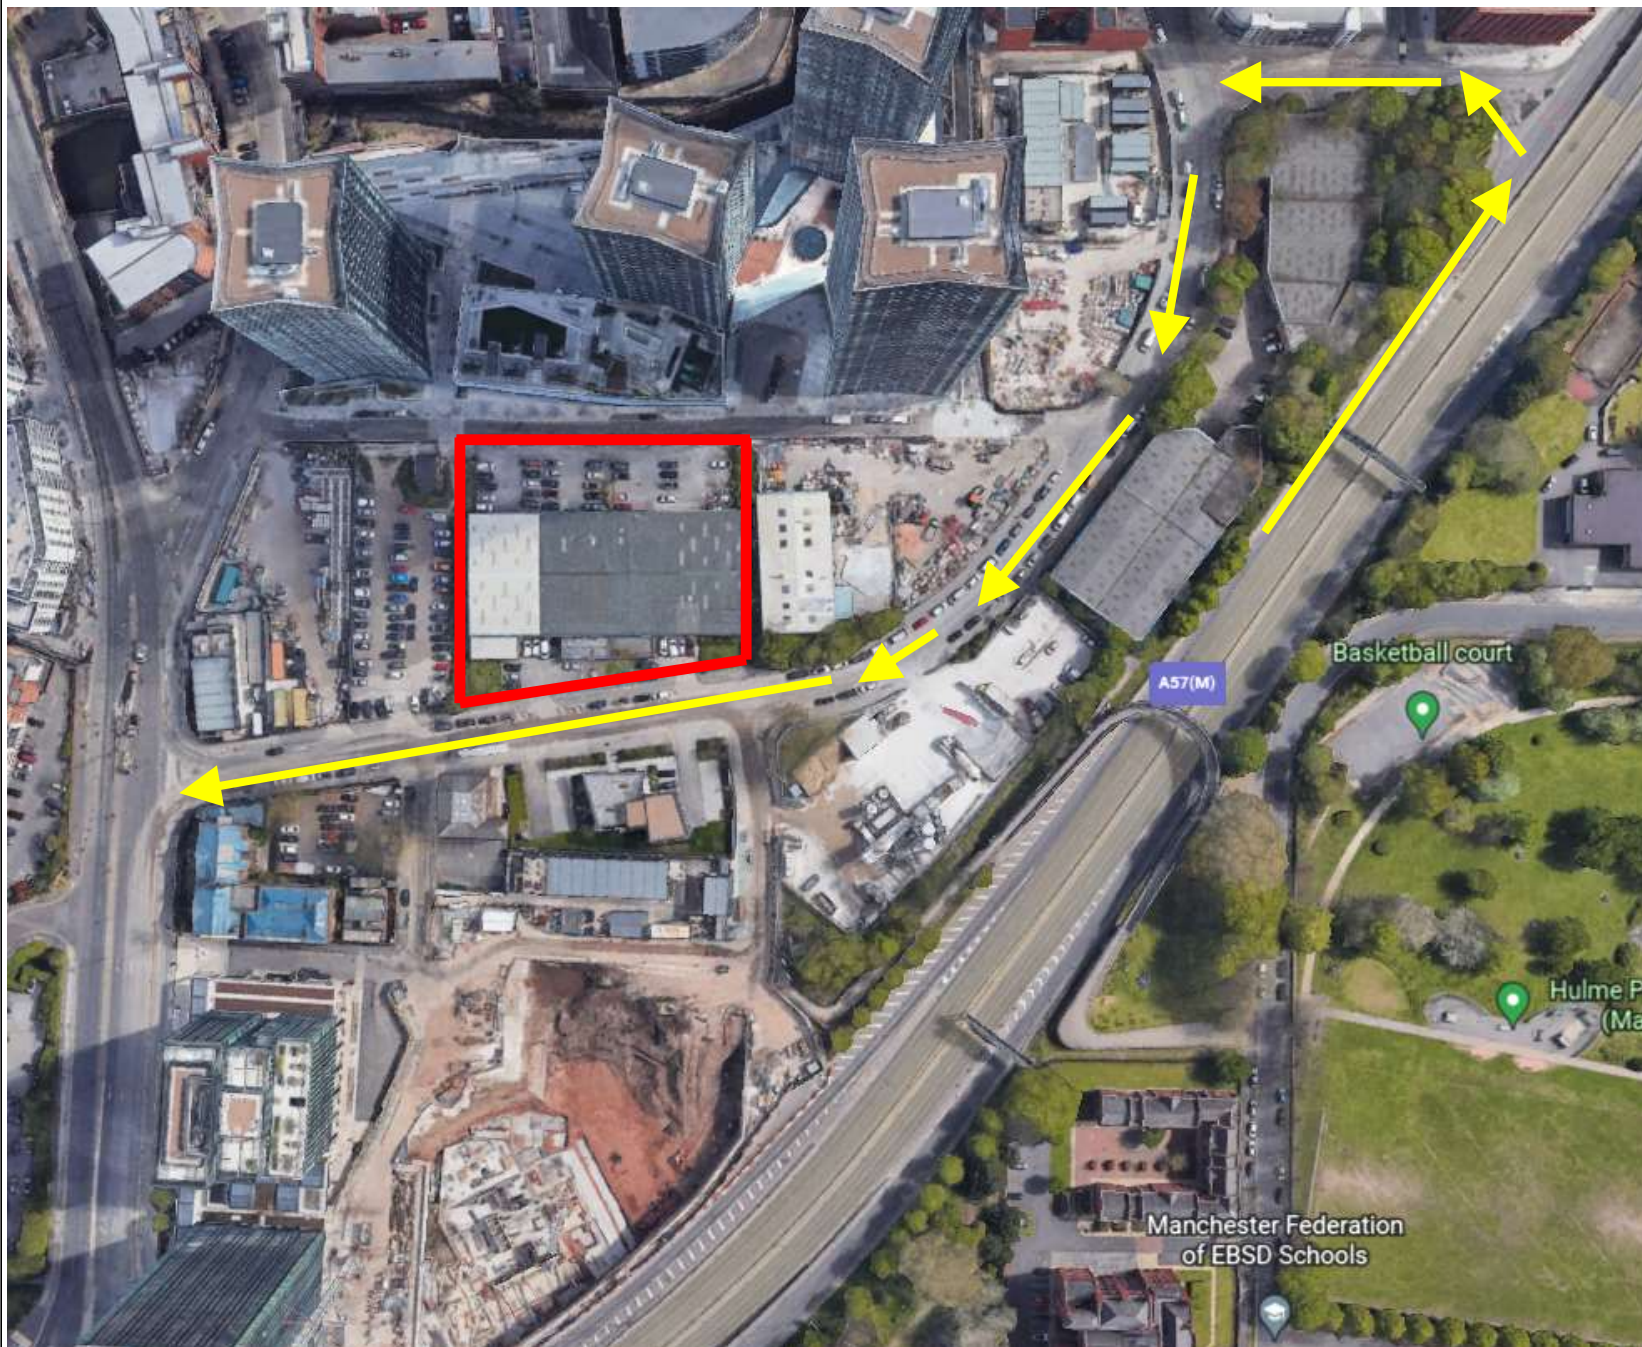

Key

Direction of construction traffic too and from site area



Red line boundary denoting site area



Community Consultation Plan

Newsletters to be issued prior to any Demolition works taking place – Contact details will be included for the site team / head office.

Any complaints / queries on the works will be answered in a timely fashion and any actions swiftly considered to address these communications with neighbouring properties / residents

DETRAFFORD

Drawing Title : Transition Demolition Logistics Plan

Drawing Nr: Rev 01

Revision Date: March 2022

Scale: No Scale