


Rushbrook Primary Academy

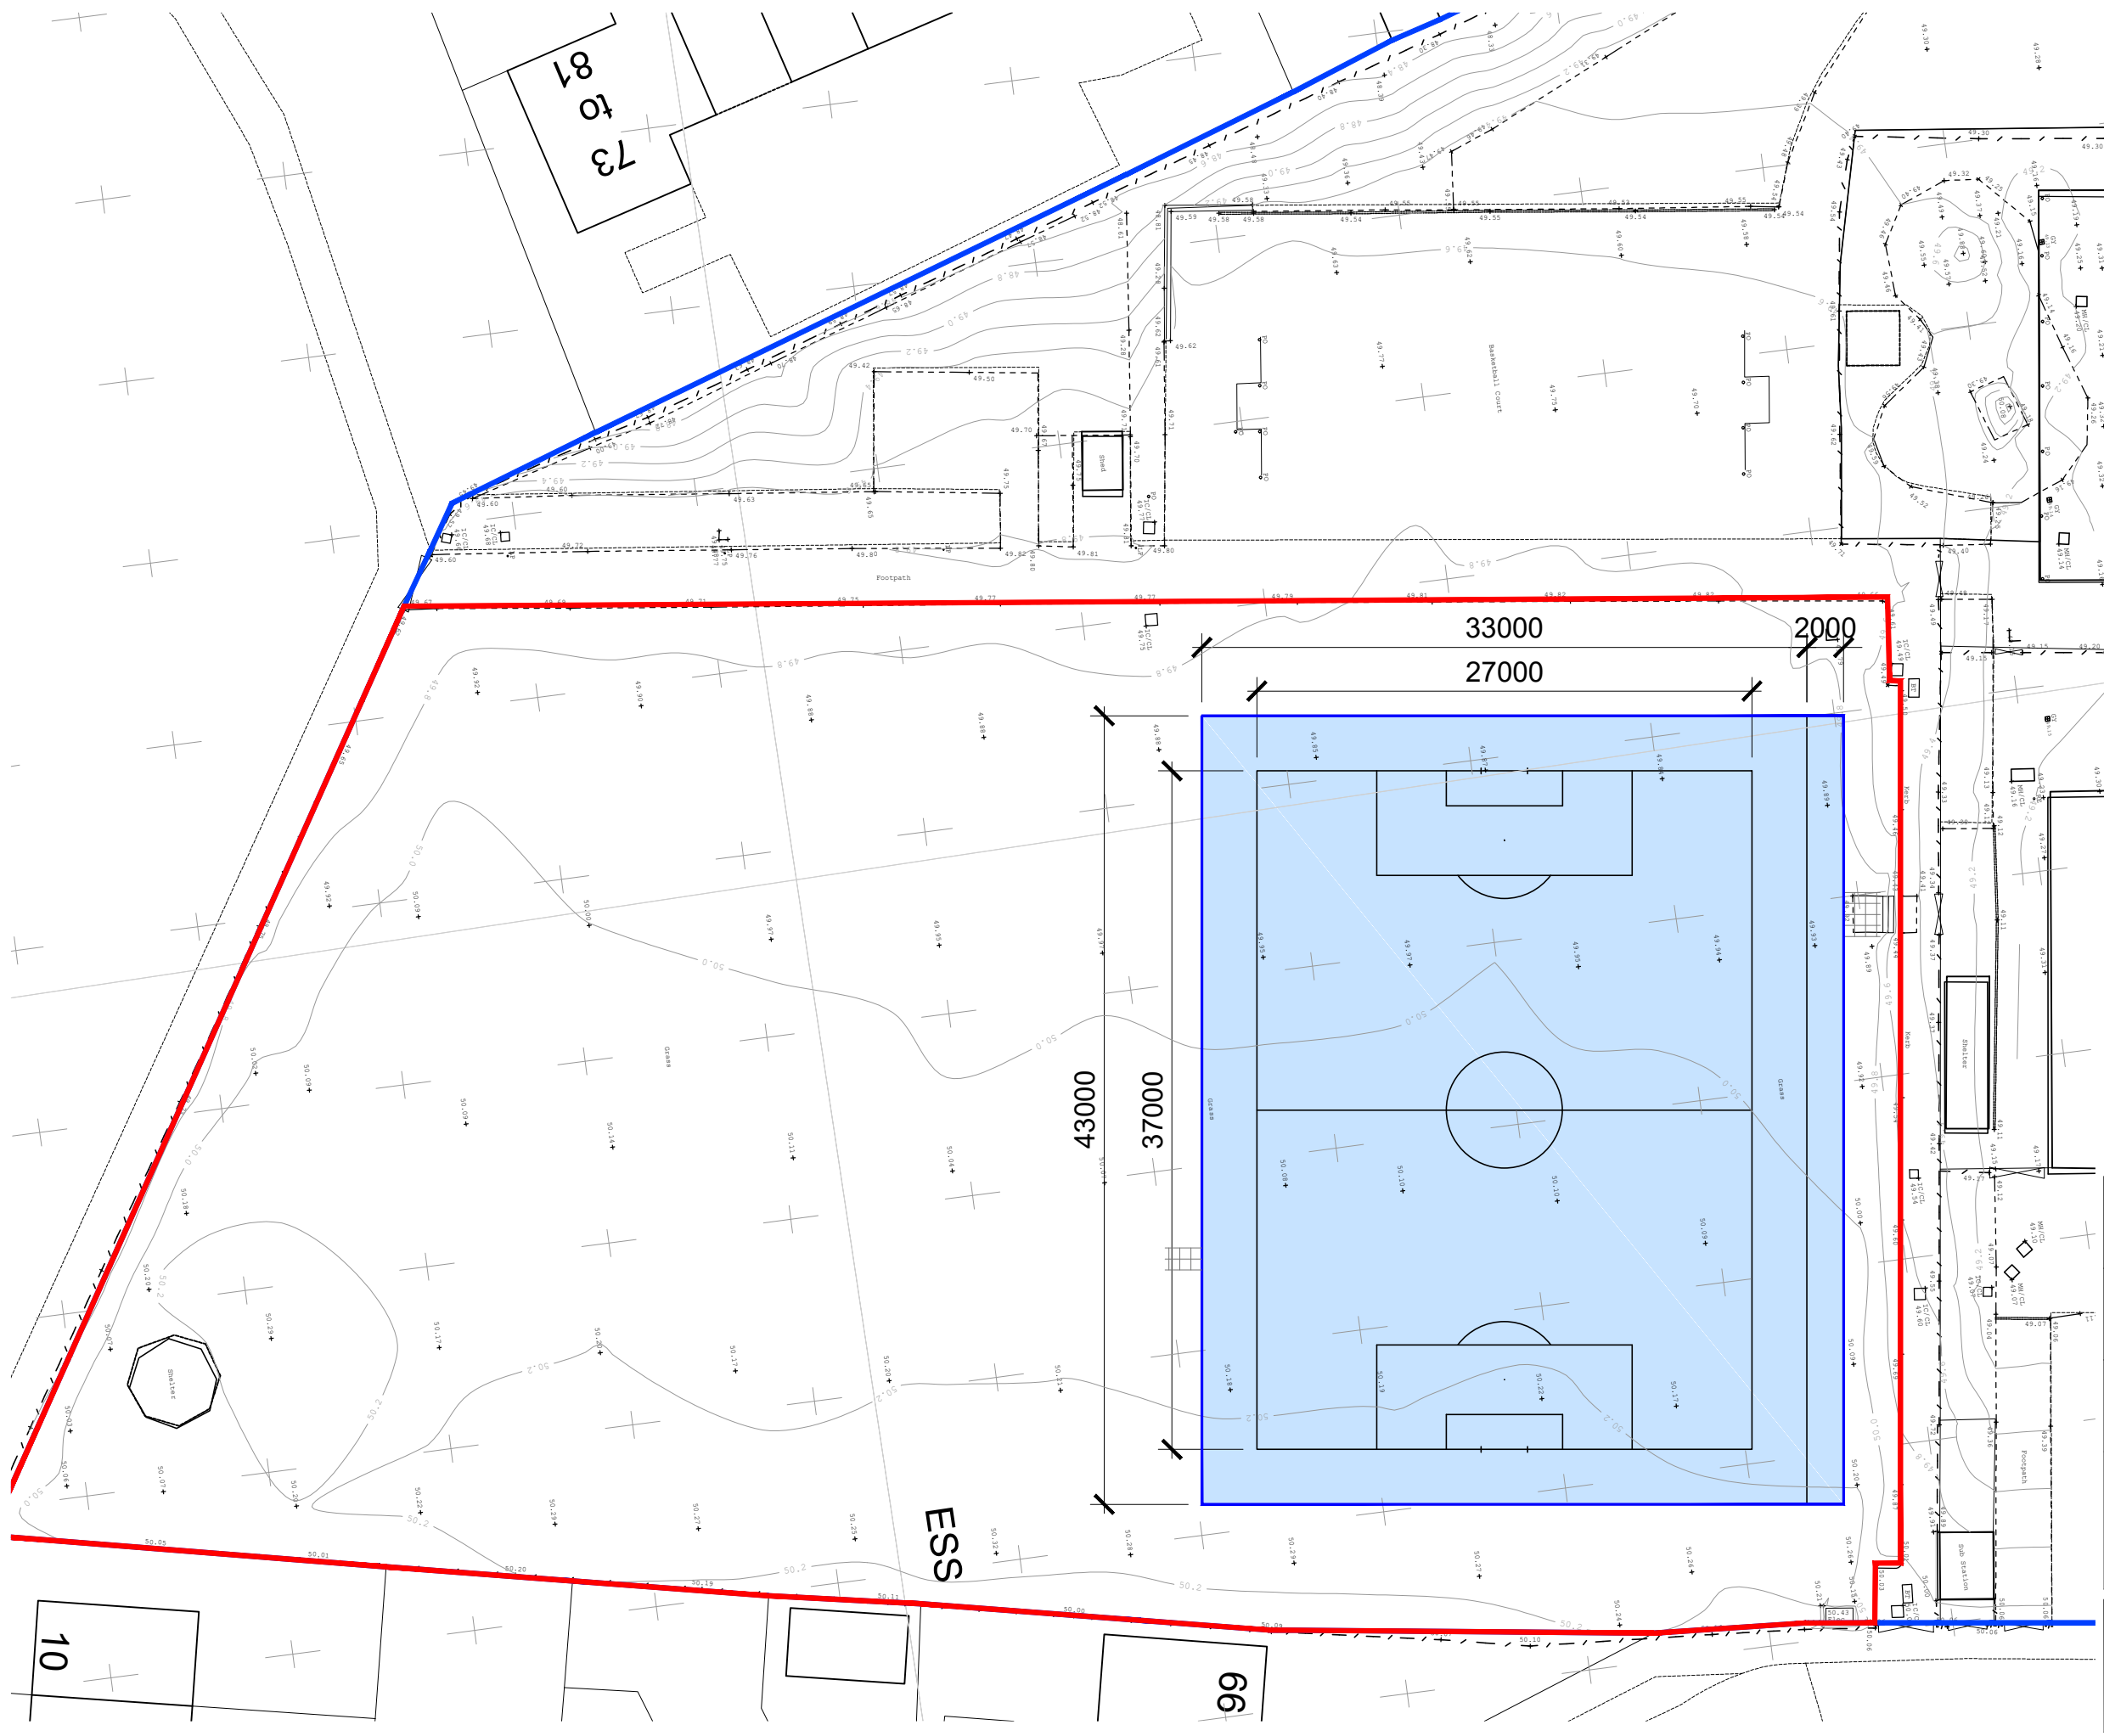

Client BRIGHT FUTURES EDUCATIONAL TRUST	
Contract RUSHBROOK PRIMARY SCHOOL GORTON	
Drawing PROPOSED PLAYING AREA BLOCK PLAN	
Drawing No BCC-RBS-D02-006	Scales 1:350@A3
Revision	Drawn
Date APR '21	Checked

