



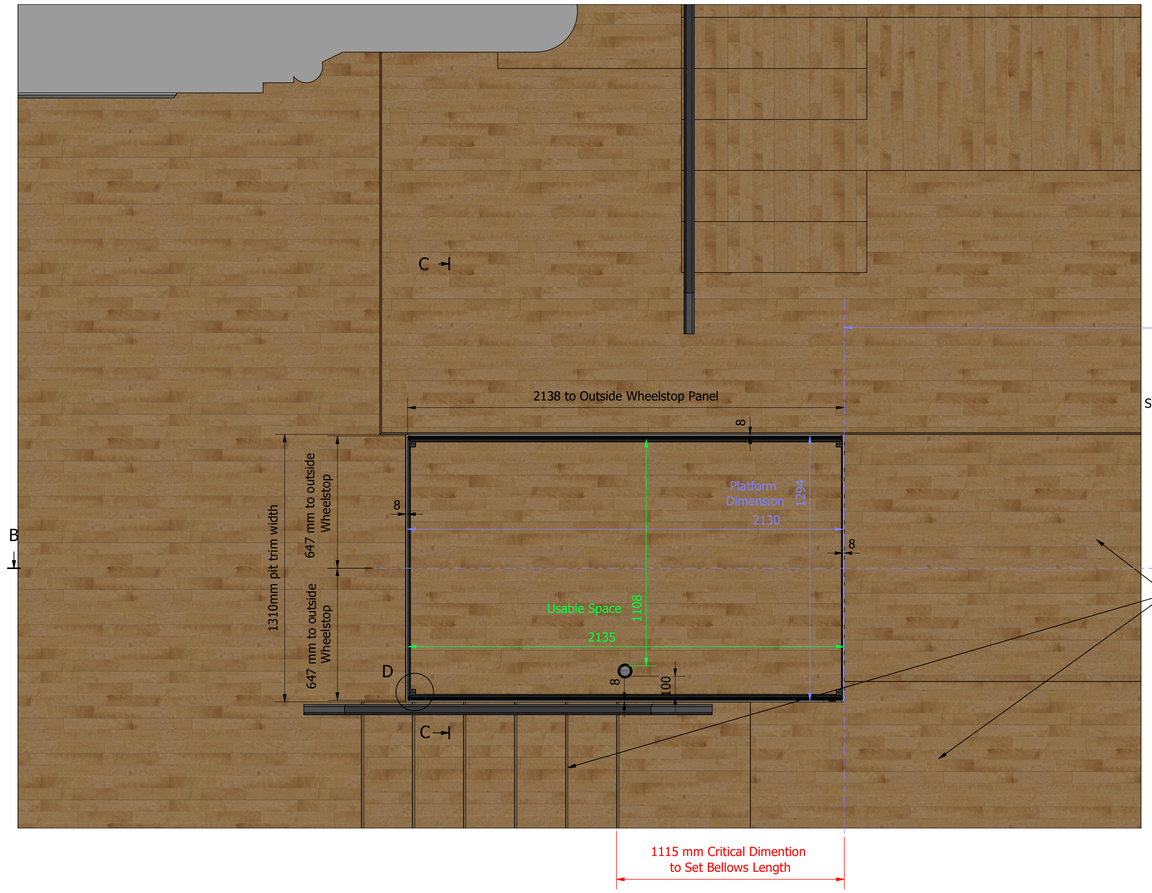


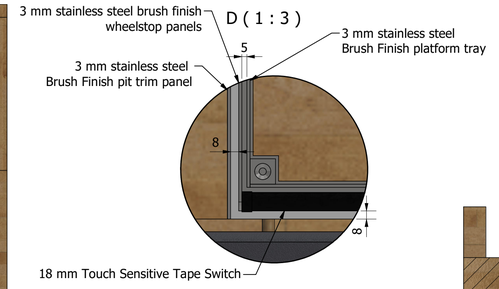

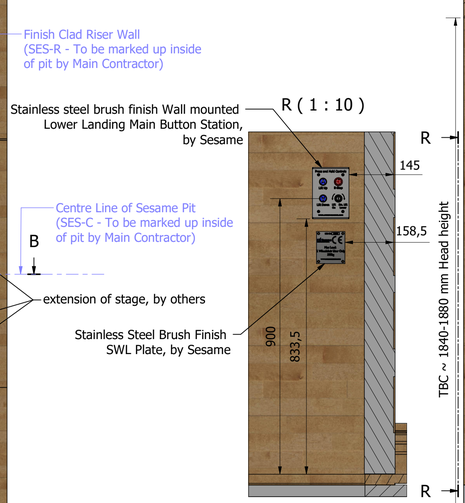


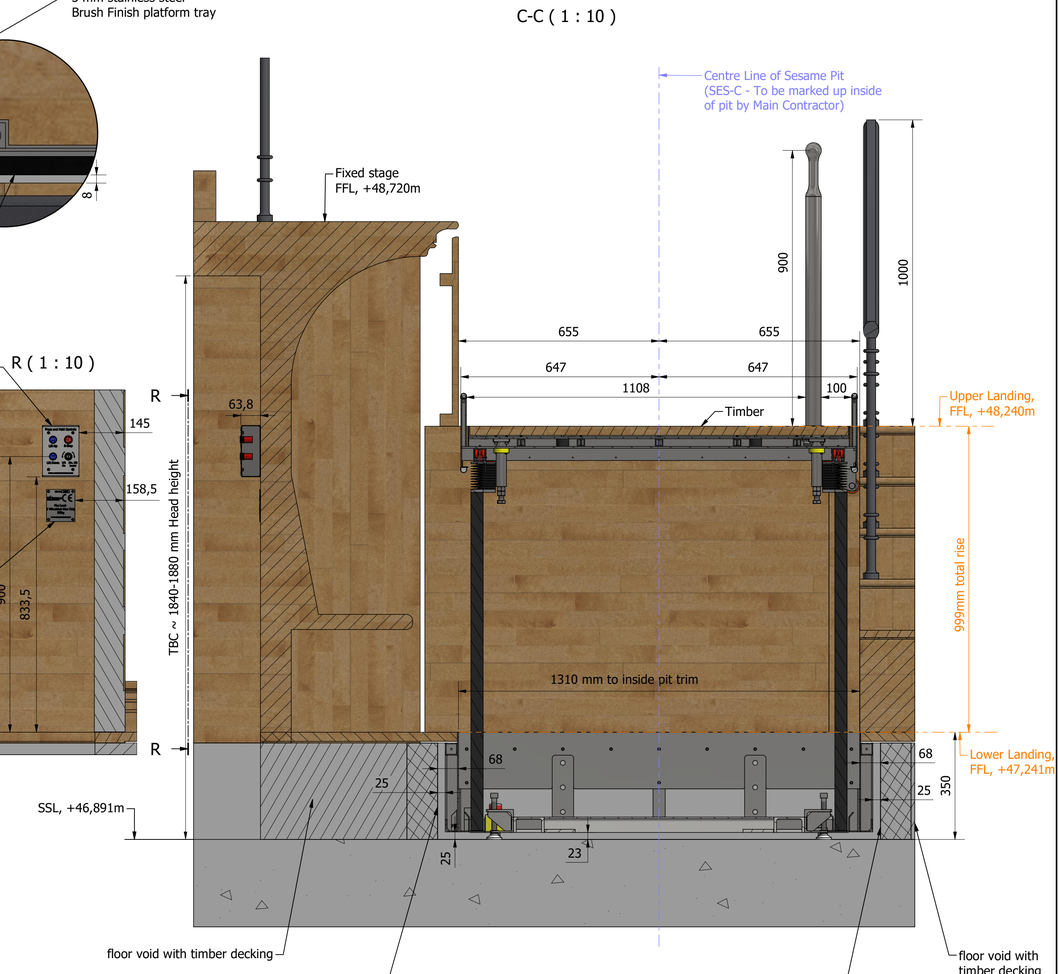

B-B (1 : 15)

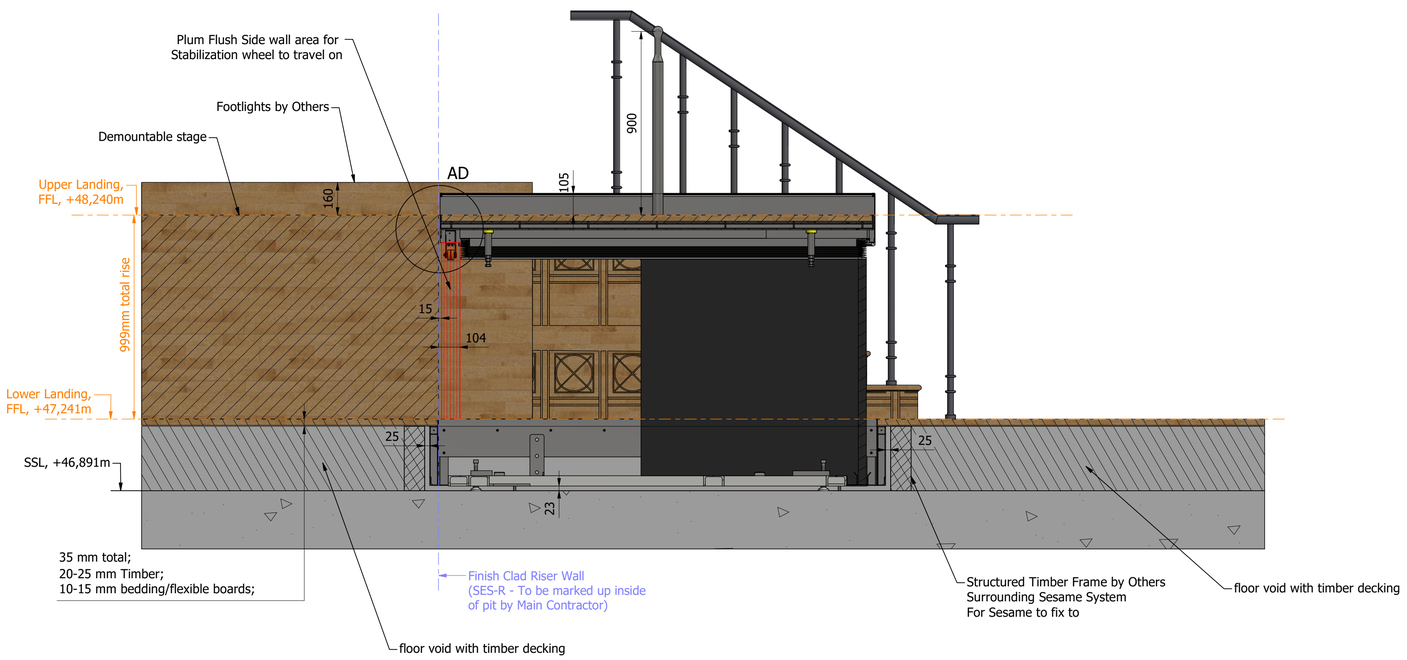

AD (1 : 4)

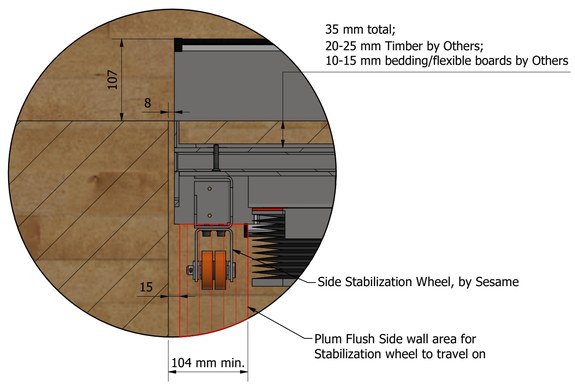

OTH-SAS-TH-01-DWG-X-0003 Status S3 Revision P09

This drawing and the information it contains is the property of Sesame Access Systems LTD. and must not be copied or issued to any third party

Designed by	Checked by	Date
K. Porwol	S.J.Lyons	25/04/2022

Sesame ACCESS FOR ALL
Unit 1, Cumberland Works
Wintersell Business Park
Surrey, KT14 7LF
Tel: +44 (0)1784 440088
Fax:+44 (0)870 7053252
Email:forall@sesameaccess.com
Web:www.sesameaccess.com

Project Name:	Revision
OTH-SAS-TH-01-DWG-X-0003	P09
Sesame System Layout	Sheet 3 / 5