

VITA LIVING NORTH (BUILDINGS 5 & 6)

ENTRANCE BRANDING SIGN

VERSION 01 - 24.05.2021



Face View



Illuminated View

Specification Details

Style:
Face Illuminated Built Up Lettering Mounted To Curved Aluminium Framework. Letter returns and framework coated to match existing cladding.

Colours & Finishes:	Lettering Cap Height:	Typeface:
Interpon D2525 YW283F Bronze Matt	425mm / 100mm	Radikal
Opal White Acrylic		

Illumination:	Illumination Colour:	Approximate Weight:
Face Illuminated	Cool White	TBCKG

Fixing:
Fabricated curved framework to project 400mm and mounted to window mullion brackets as per technical detail overleaf.



Notes:
Mullion bracket will require two fixing holes as shown on technical detail to prevent framework movement.
Projection of sign has been reduced to 400mm to take reduce stress on fixings due to front loaded weight.




Proposed Elevation

VITA LIVING NORTH (BUILDINGS 5 & 6)


PROPOSED TECHNICAL DETAIL

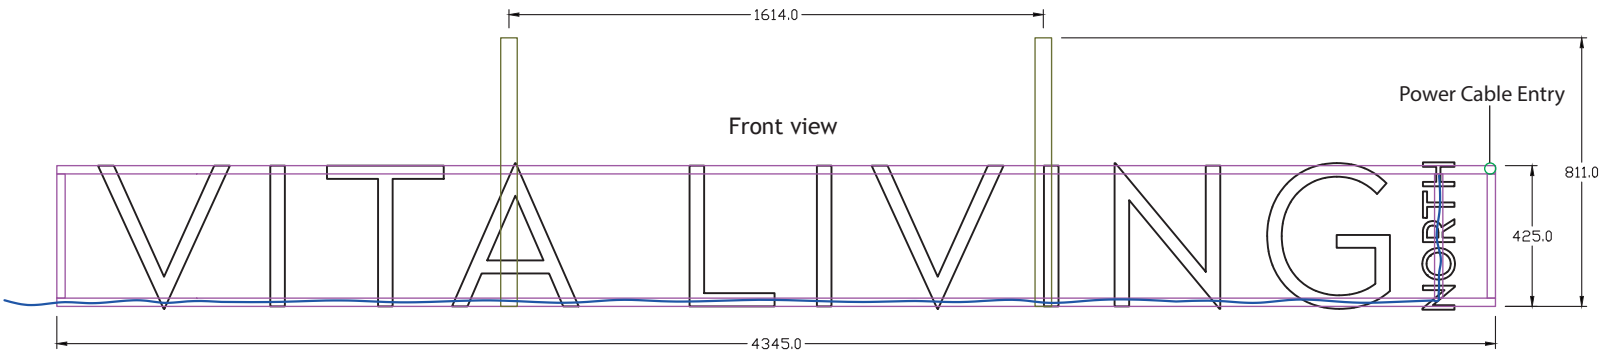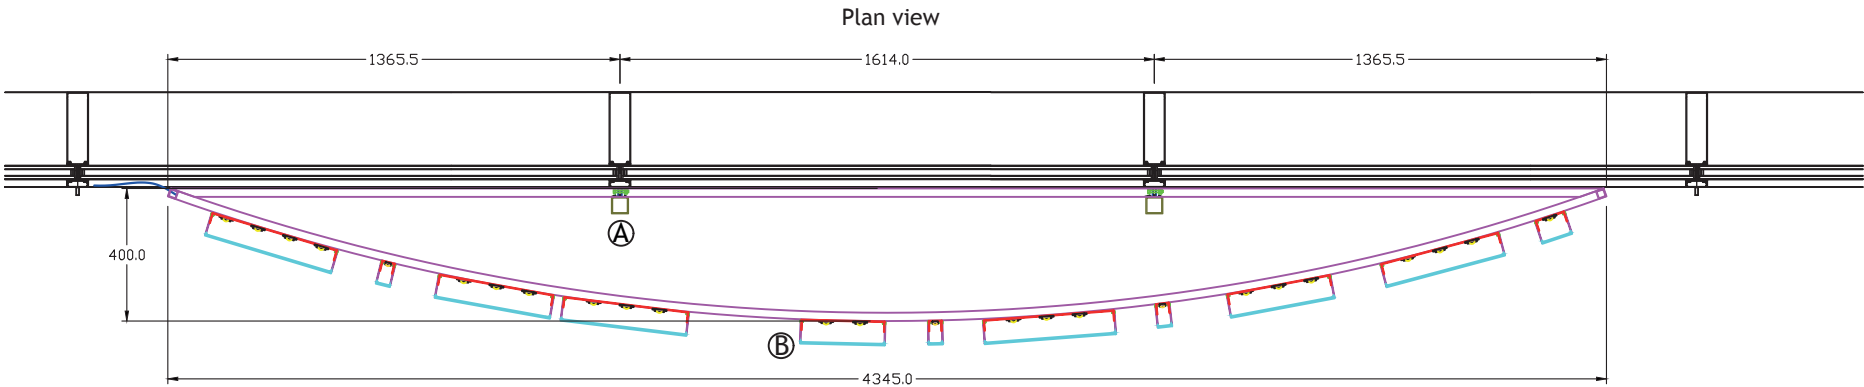


Detail A
1:4 @ A3

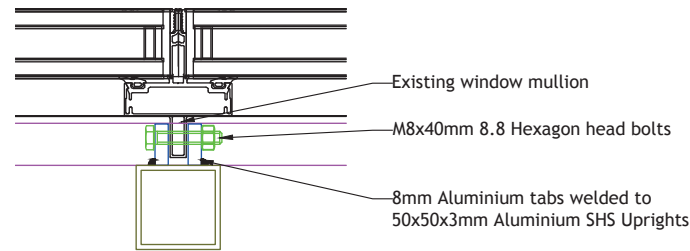

Detail B
1:4 @ A3

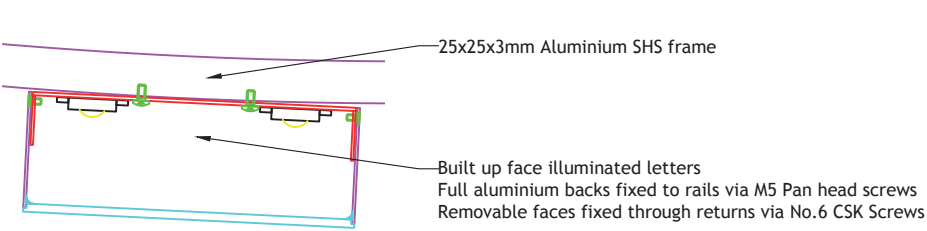

Side view (1:8 @ A3)

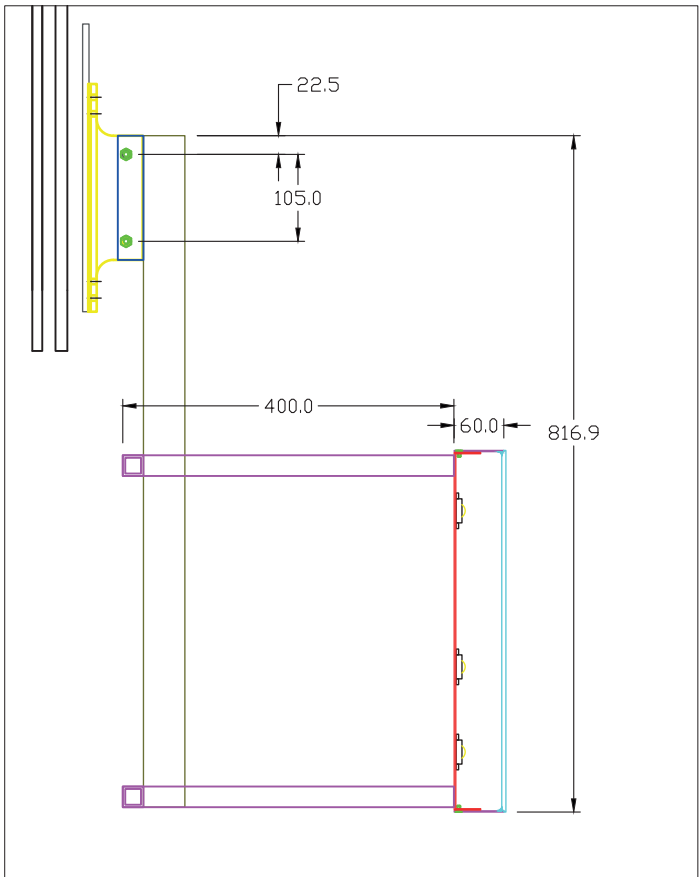

Approximate weight of lettering and framework combined is 55KG

Frame and letter returns/back coated Interpon D2525 YW283F Bronze Matt