



Scale Bars to be used as guidance only - refer to sheet size below									
1:100	mm	1000	2000	3000	4000	5000	6000	7000	8000
1:200	mm	1500	3000	4500	6000	7500	9000	10500	12000
1:500	m	15	30	45	60	75	90	105	120
1:1250	m	10	30	50	70	90	110	130	150

Notes:
Drawings are based on survey data and may not accurately represent what is physically present.
Do not scale from this drawing. All dimensions are to be verified on site before proceeding with the work.
All dimensions are in millimeters unless noted otherwise.
Purcell shall be notified in writing of any discrepancies.

Key Plan

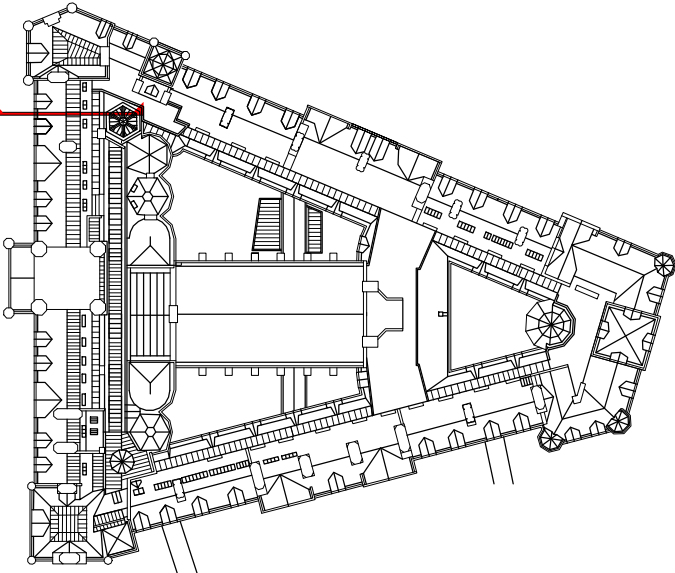

Key plan_Section SS

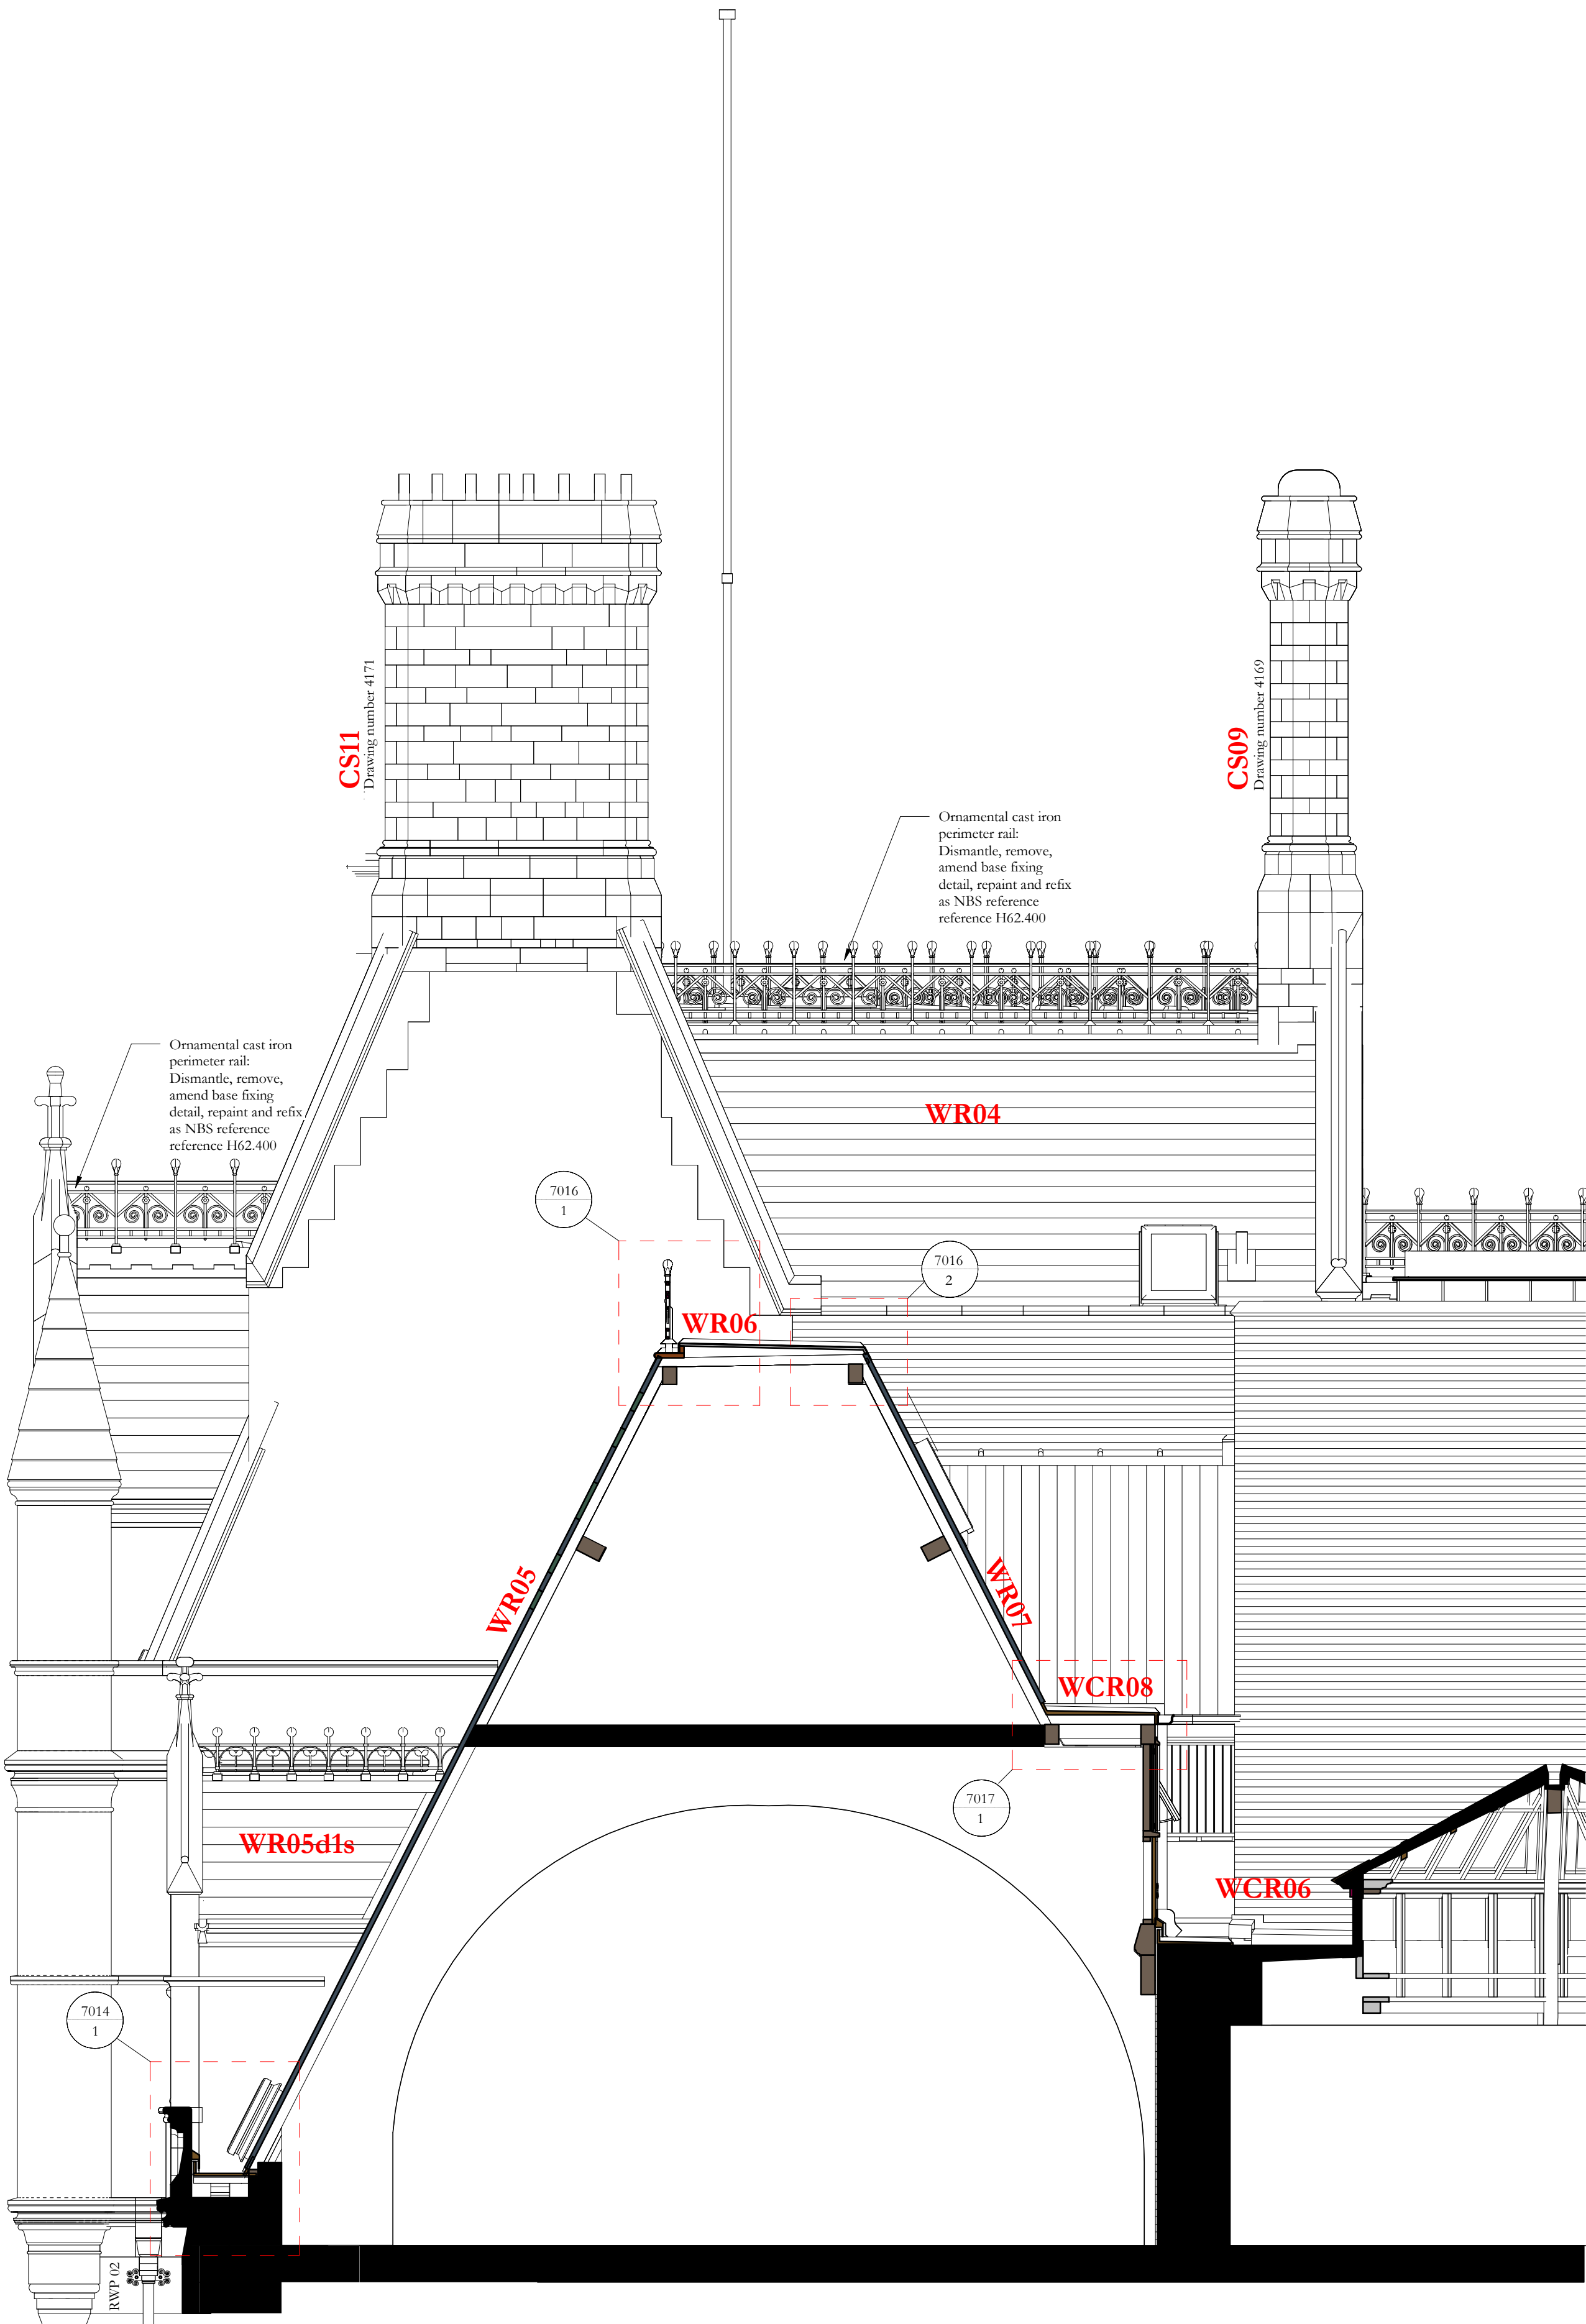

Section SS
1 : 50

Revision 03:
Opening for smoke vent NRp01_Us01 added to roof NRp01

Revision 02:
Rainwater pipe reference added. Drawing re-issued for construction

03	06/04/2021	GR	TK	See note in revision cloud
02	07/05/2020	GR	TK	Re-issued for construction, see note in cloud

ISSUE	DATE	APPROVED	DRAWN	DESCRIPTION
-------	------	----------	-------	-------------



OUR
TOWN
HALL
PROJECT



Project Office, Town Hall, MANCHESTER M60 2L1
+44 (0) 7970 097 432
www.purcelluk.com

PROJECT STATUS **Riba Stage 5**

CLIENT **Manchester City Council**

PROJECT **Our Town Hall**

DRAWING TITLE **General Arrangement Roof
Section SS**

SIZE & SCALE **A1:As indicated**

DRAWING STATUS **S4 Construction**

JOB NUMBER **236959**

DRAWING NO. REV
OTH-PUR-TH-RF-DWG-A-4365 03

© PURCELL 2019. PURCELL IS THE TRADING NAME OF PURCELL ARCHITECTURE LTD.

09/04/2021 16:36:33