




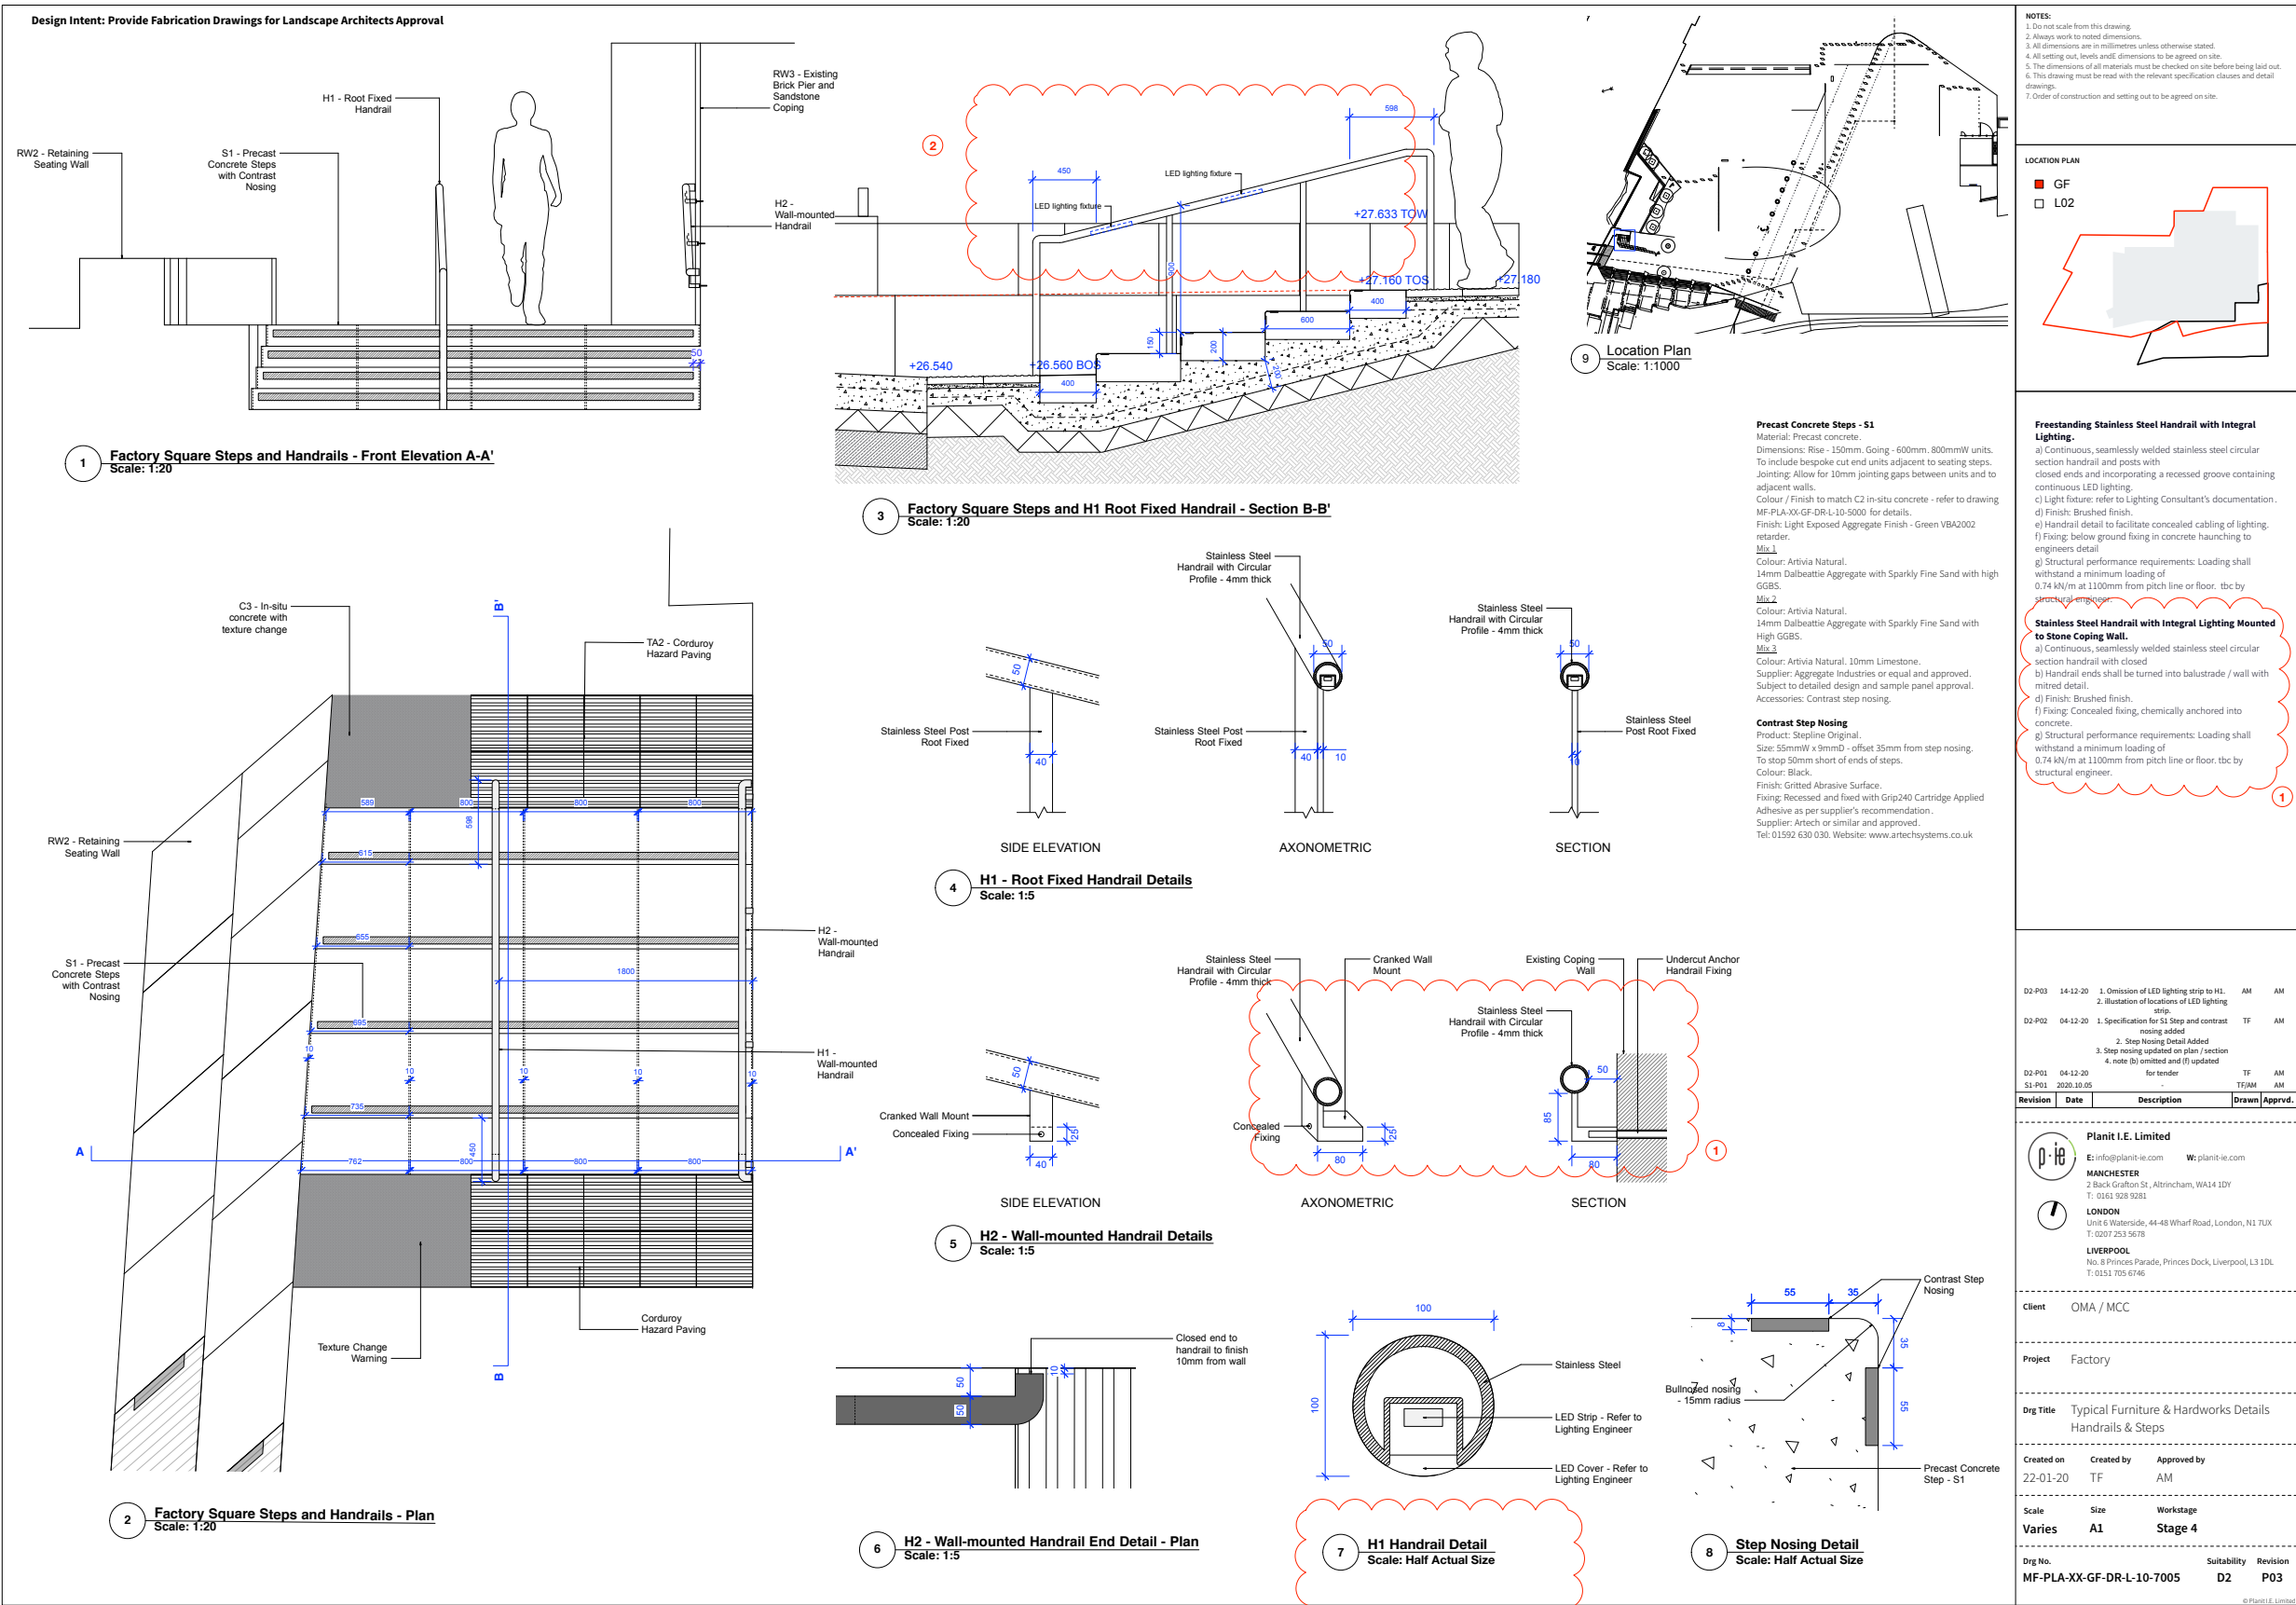


Design Intent: Provide Fabrication Drawings for Landscape Architects Approval

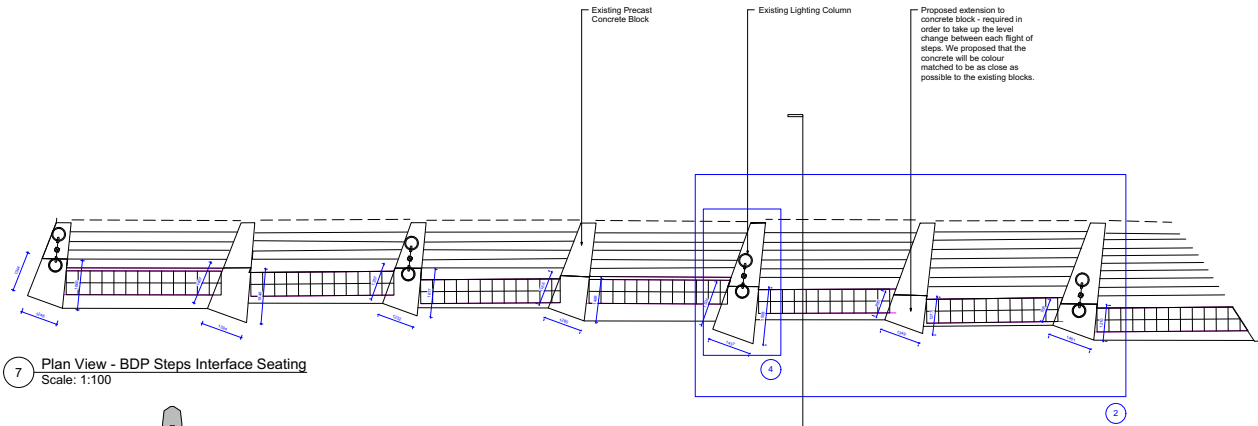


7 Plan View - BDP Steps Interface Seating
Scale: 1:100

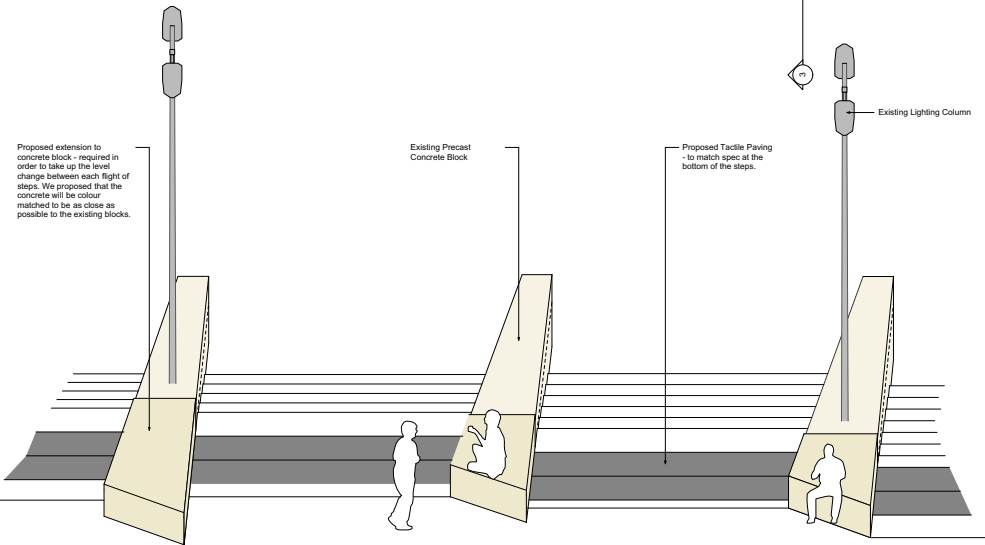


2 Axonometric View - BDP Steps Interface Seating
Scale: 1:50

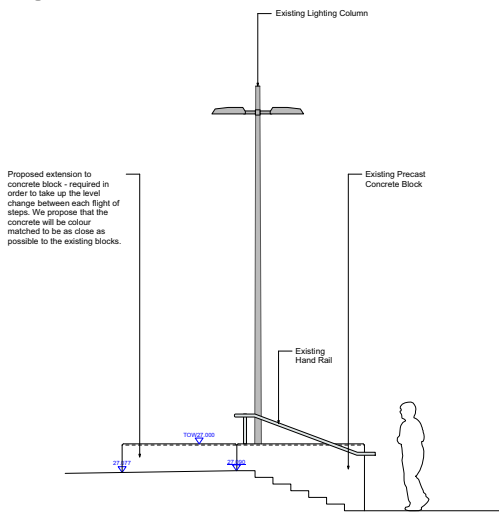


3 Section View - BDP Steps Interface Seating
Scale: 1:50

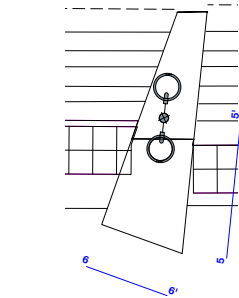


4 Section Location Plan
Scale: 1:50

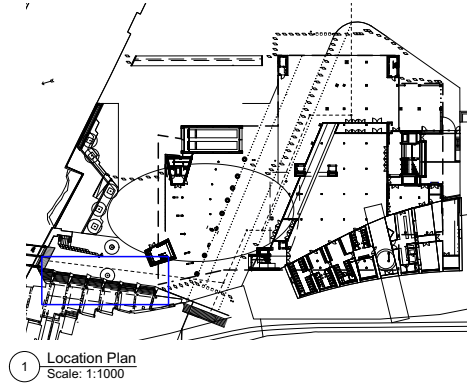

1 Location Plan
Scale: 1:1000

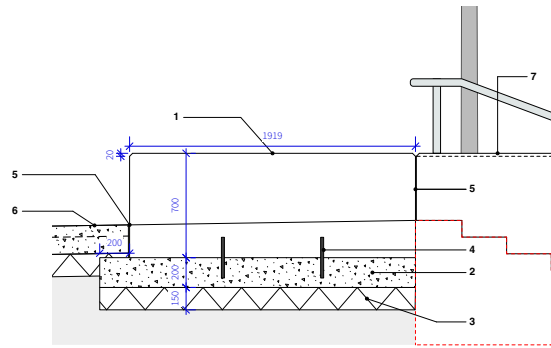

5 Interface Seating Detail - Section 5-5'
Scale: 1:20

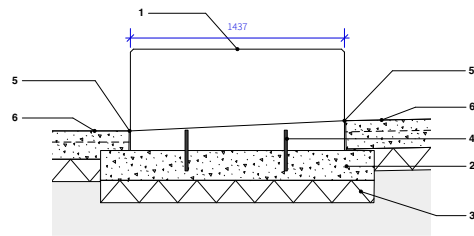

6 Interface Seating Detail - Section 6-6'
Scale: 1:20

1 - Proposed PCC Seating Interface Block.

To have 30mm chamfered edge to top edges.
Size: Varies to each block.
Finish & colour: to match existing PCC block.
Supplier: Aggregate Industries or similar and approved.

2 - Concrete footing

Set below depth of adjacent in-situ concrete.
Depth: 200mm (to engineers specification).

3 - Granular MOT Type 1 Sub-base.

To engineers specification.

4 - Pins

To engineers specification.

5 - Expansion Joints.

To engineers specification.


6 - C2 Bespoke reinforced in-situ concrete.

Refer to MF-PLA-XX-GF-DR-L-10-5000 for detail.

7 - Existing PCC Retaining Block.

NOTES:
1. Do not scale from this drawing.
2. Always work to noted dimensions.
3. All dimensions are in millimeters unless otherwise stated.
4. All setting out, levels and dimensions to be agreed on site.
5. The dimensions of all materials must be checked on site before being laid out.
6. This drawing must be read with the relevant specification clauses and detail drawings.
7. Order of construction and setting out to be agreed on site.

LOCATION PLAN

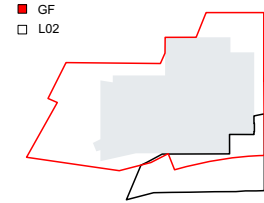

Notes: Dimensions to be checked on site.

Revision	Date	Description	Drawn	Appr'd.
D2-P01	04-12-20	for tender	TF	AM
S1-P01	2020-10-05	-	TF	AM

Planit I.E. Limited
E: info@planit-ie.com W: planit-ie.com
MANCHESTER
2 Back Grafton St., Altrincham, WA14 1DY
T: 0161 928 9281
LONDON
Unit 6 Waterside, 44-48 Wharf Road, London, N1 1UX
T: 0207 253 5678
LIVERPOOL
No. 8 Princes Parade, Princes Dock, Liverpool, L3 1DL
T: 0151 705 6746

Client OMA / MCC

Project Factory

Drg Title Typical Furniture Details
BDP Steps Interface Seating

Created on 22-01-20 Created by TF Approved by AM

Scale 1:100, 1:50 A1 Size Workstage Stage 4

Drg No. MF-PLA-XX-GF-DR-L-10-7001 Suitability D2 Revision P01

© Planit I.E. Limited