


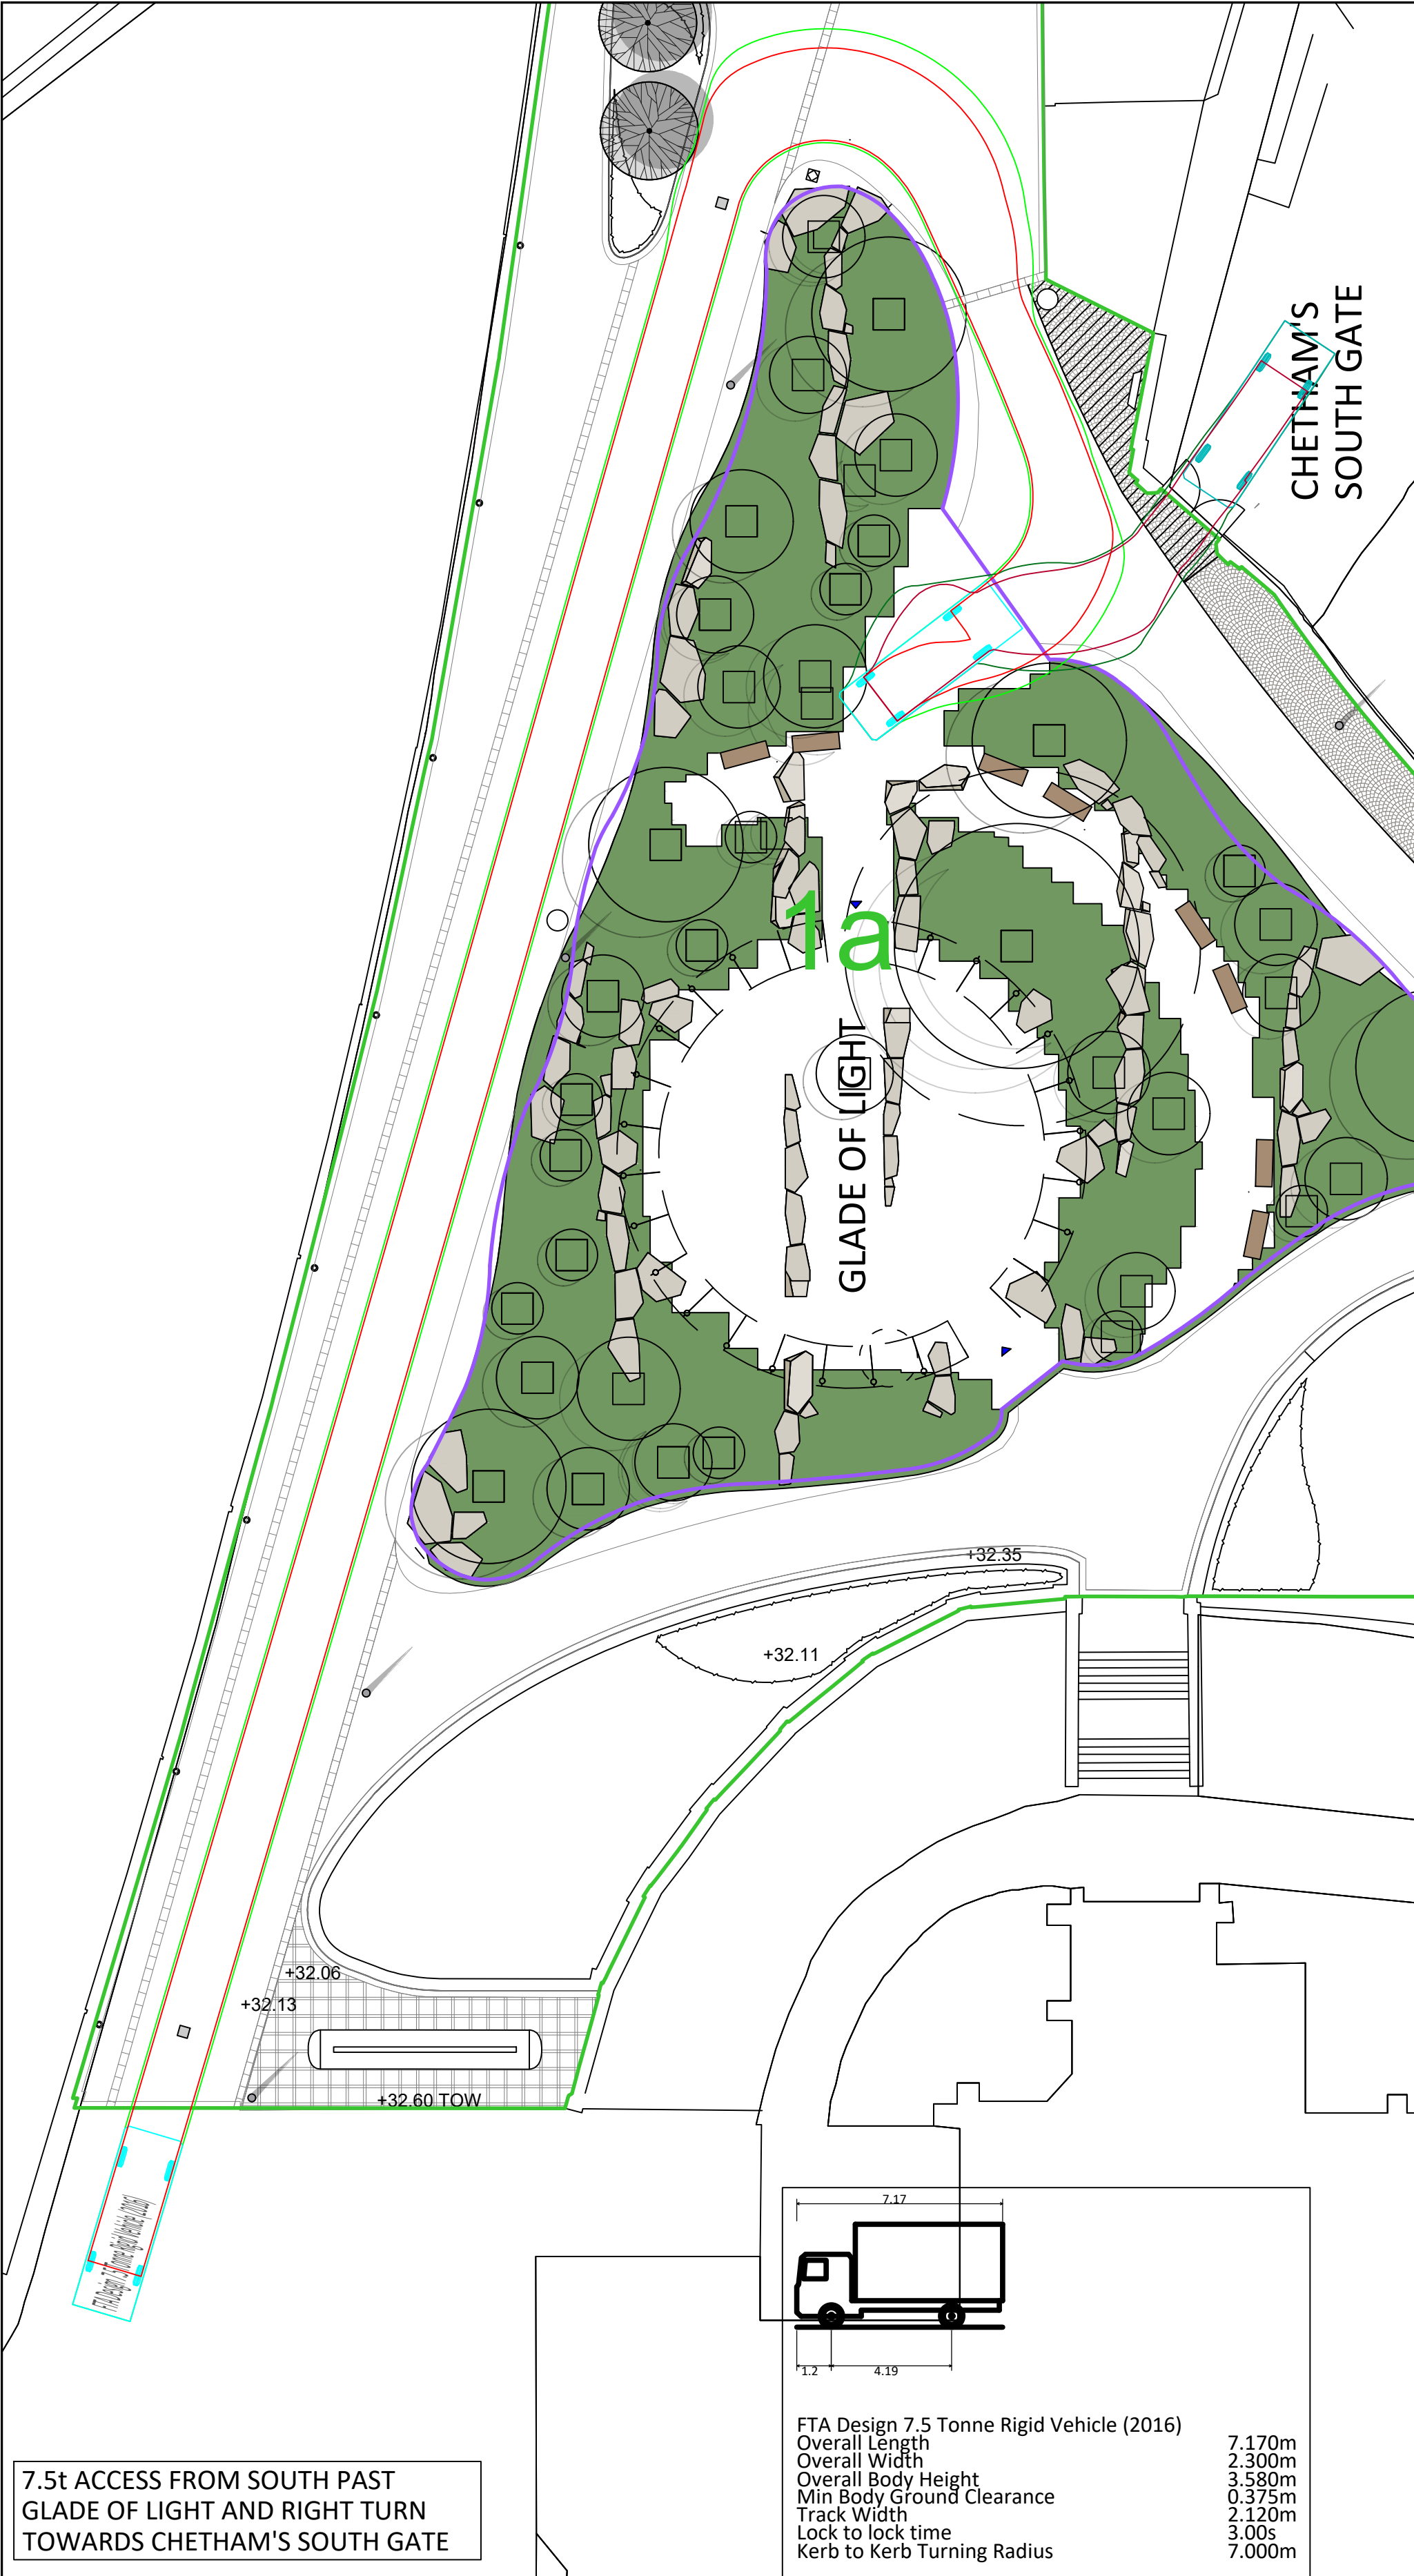


7.5t ACCESS FROM SOUTH PAST
GLADE OF LIGHT AND RIGHT TURN
TOWARDS CHETHAM'S SOUTH GATE



FIRE PUMPING APPLIANCE ACCESS FROM SOUTH
PAST GLADE OF LIGHT WITH REVERSE
MANOEUVRE TOWARD CHETHAM'S SOUTH GATE



10M LONG MOBILE CRANE ACCESS FROM SOUTH PAST
GLADE OF LIGHT AND 3 POINT TURNING MANOEUVRE
TO ALIGN WITH CHETHAM'S SOUTH GATE

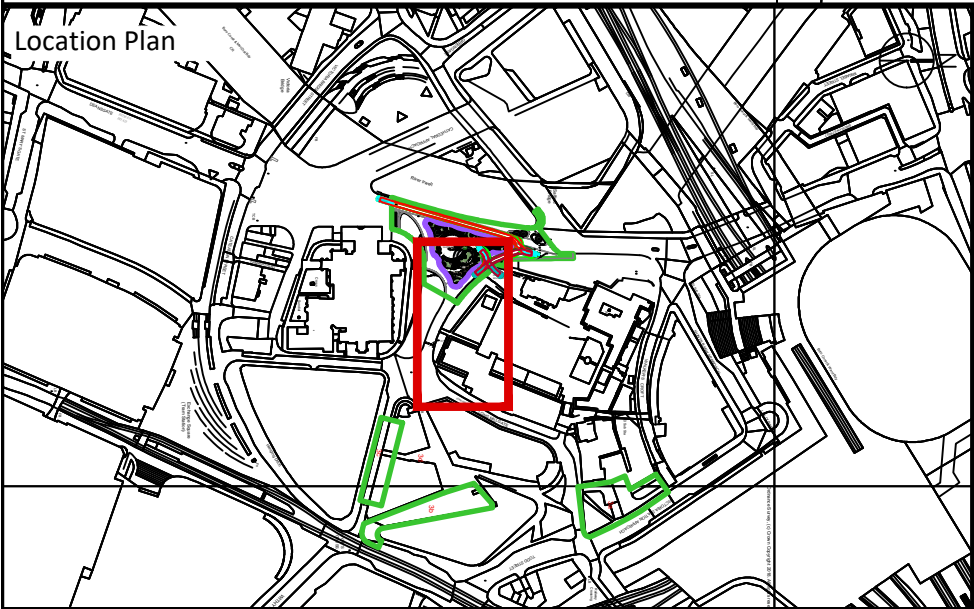

Standard Notes

1. This drawing is to be read in conjunction with all relevant Architect's and Engineer's drawings and the specification.
2. This drawing should not be scaled.
3. All dimensions are to be verified by the contractor on site.
4. All discrepancies should be reported to the C.A. prior to the commencement of the works.


© CIVIC ENGINEERS

Notes and Keys

1. PROPOSED GENERAL ARRANGEMENT AND SITE BOUNDARY ARE AS PER PLANIT-IE PL1784-VW-001-24-PLANIT IE WORKING FILE DRAWING, RECEIVED ON 22.10.2020.
2. TOPOGRAPHICAL SURVEY CARRIED OUT BY SURVEY OPERATIONS IN JUNE 2018, RECEIVED FROM GALLIFORD TRY INFRASTRUCTURE LIMITED ON 25.06.2018.

Notes and Keys

THE VEHICLE MOVEMENT ENVELOPES SHOWN ARE GENERATED USING AUTODESK VEHICLE TRACKING SOFTWARE AND ARE INDICATIVE ONLY. THE ENVELOPES SHOWN DO NOT MAKE ALLOWANCE FOR DRIVER ABILITY, GRADIENTS AND ALTERNATIVE VEHICLE SPECIFICATIONS.

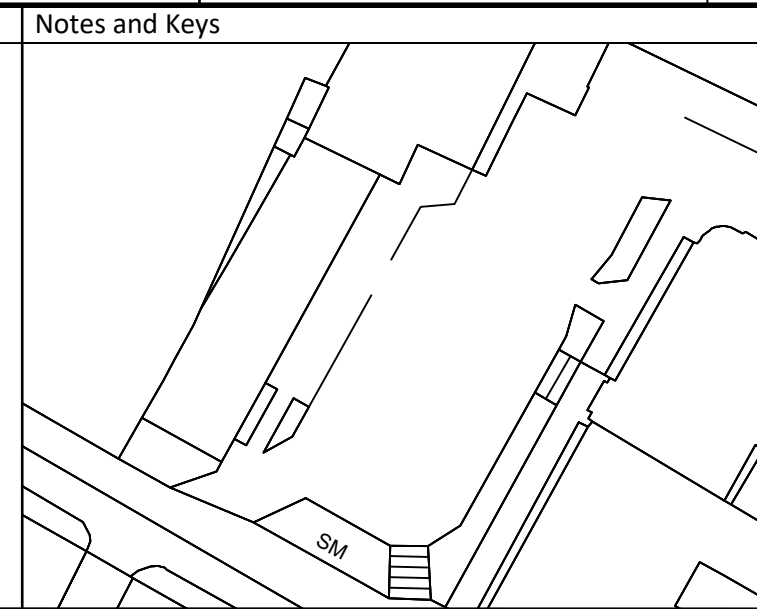

21/01/21	P01	ISSUED FOR INFORMATION	CFK	CFK
Date	Rev	Description	Drawn	Chk

Project	MEDIEVAL QUARTER & GLADE OF LIGHT MANCHESTER			
Title	VEHICLE TRACKING CHETHAM'S ACCESS SHEET 2			
Scale @ A1	Date Created	Drawn	Checked	
1:200	21/01/21	CFK	CFK	



Civic Engineers

MANCHESTER
LONDON
LEEDS

Carver's Warehouse, 77 Dale Street, Manchester, M1 2HG. Tel: 0161 228 6757
Lloyds Wharf, 3 Mill Street, London SE1 2BQ. Tel: 020 7253 2977
Tower Works, Unit 10/11, Globe Road, Leeds, LS11 5GG. Tel: 0113 2025 130

www.civicingineers.com

INFORMATION				
Project Number	Originator	Discipline	Drawing Number	Revision
949-02	CIVIC	C	TR 005	P01