

LONZA - 2ND FLOOR
NIA EXCLUDING TOILETS: 8,457 SQ FT
GIA: 8,963 SQ FT


Square foot shown is based on supplied building shell
and includes all columns - subject to site survey

FLOOR FINISHES LEGEND

UNLESS OTHERWISE NOTED ALL FLOOR FINISHES
TO BE FF0. REFER TO FINISHES SCHEDULE


- FF0 EXISTING FLOOR FINISH TYPE
- FF1 CARPET FINISH TYPE
REFER TO FINISHES SCHEDULE
- FF2 CARPET FINISH TYPE
REFER TO FINISHES SCHEDULE
- FF3 CARPET FINISH TYPE
REFER TO FINISHES SCHEDULE
- FF4 CARPET FINISH TYPE
REFER TO FINISHES SCHEDULE
- FF5 VINYL FINISH TYPE
REFER TO FINISHES SCHEDULE
- FF6 VINYL FINISH TYPE
REFER TO FINISHES SCHEDULE
- FF7 VINYL FINISH TYPE
REFER TO FINISHES SCHEDULE
- FF8 TILE/VINYL FINISH TYPE TBC
REFER TO FINISHES SCHEDULE
- FF9 CARPET FINISH TYPE
REFER TO FINISHES SCHEDULE

DRAWING TO BE READ IN CONJUNCTION
WITH SCOPE OF WORKS

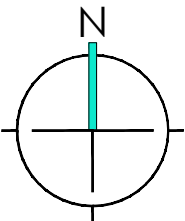

FLOOR PLATE AREA: XXXX SQFT

DRAWING
APPROVED FOR
CONTRACT

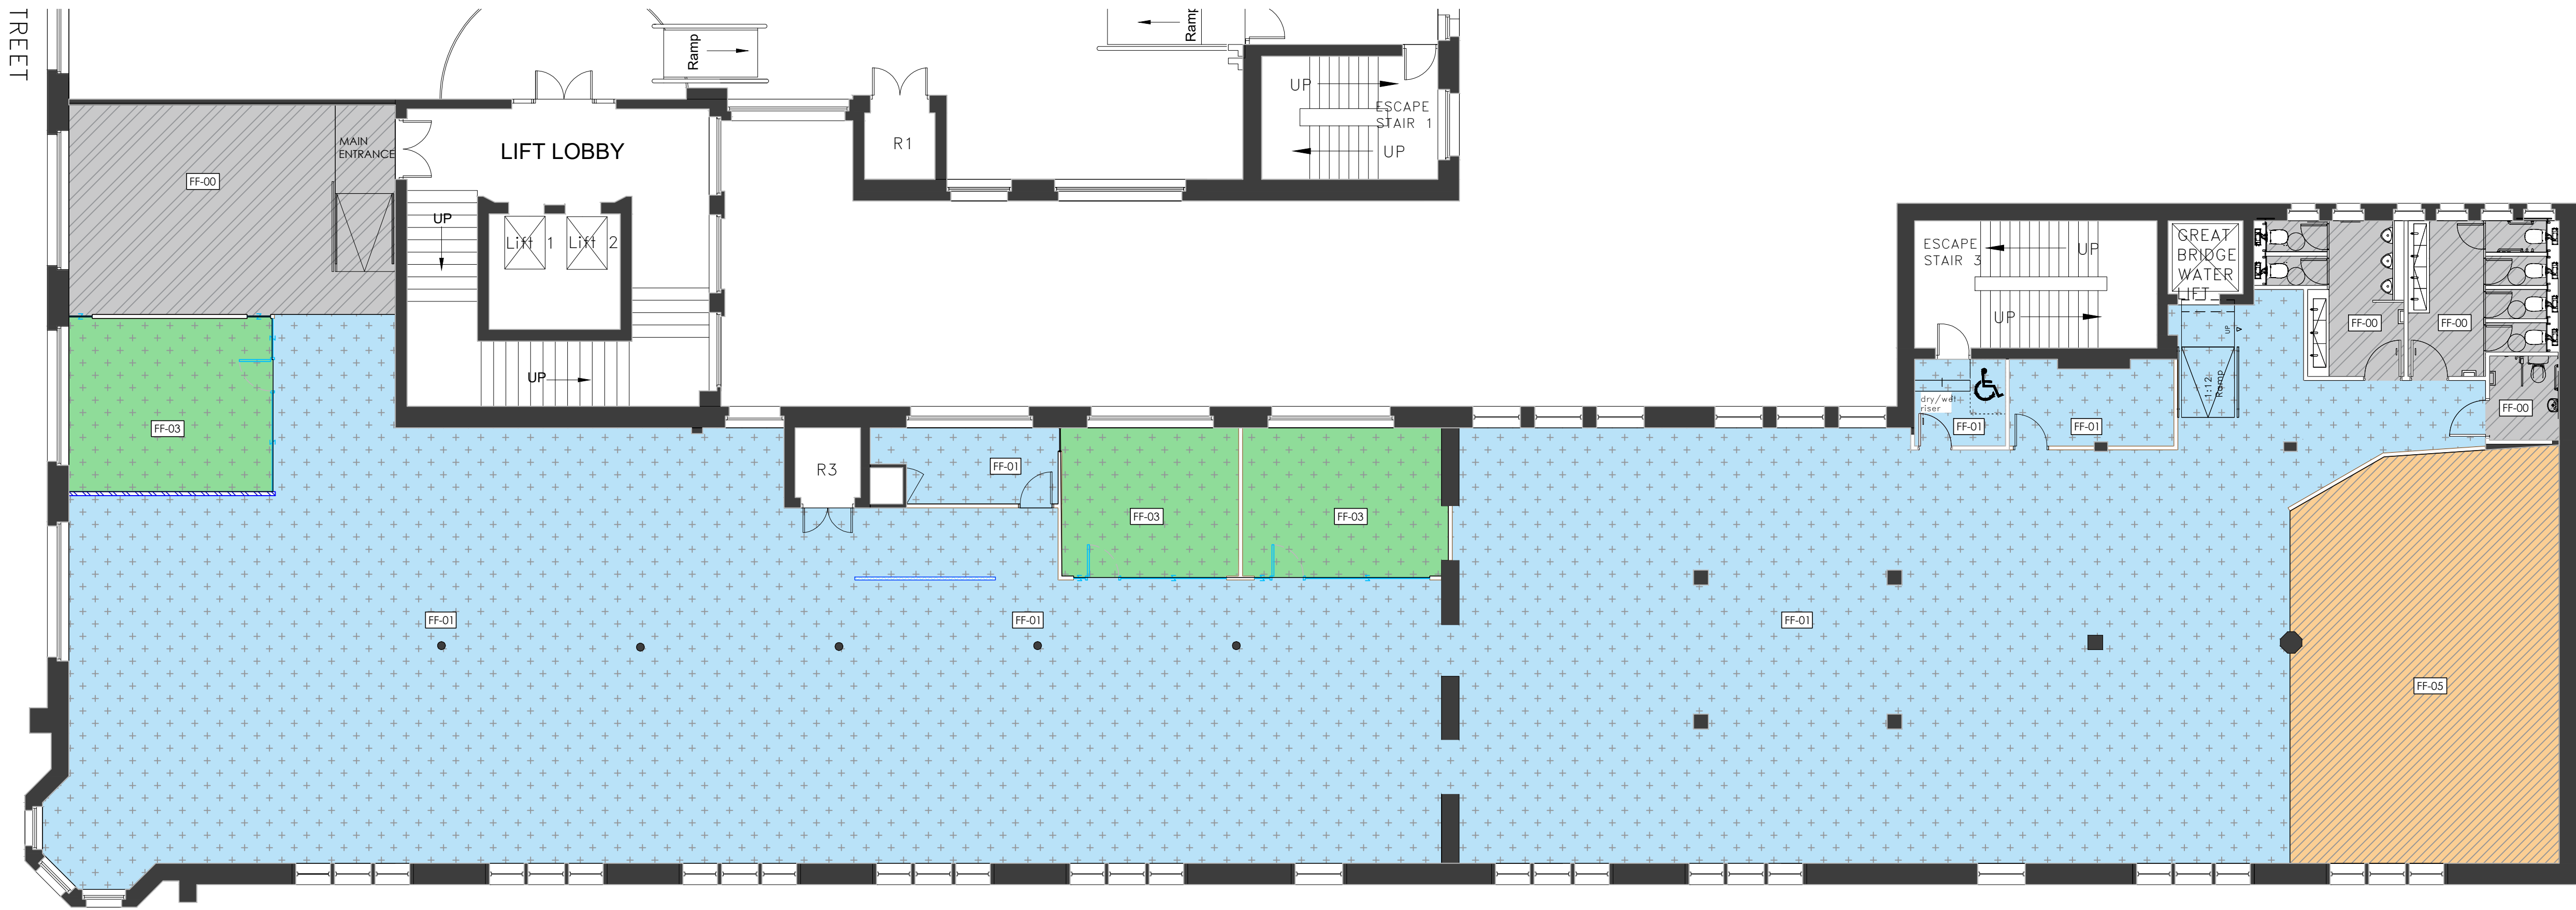

GREAT BRIDGEWATER STREET

ORIGINAL
BUILDING

OLD BUILDING
EXTENSION (OBX)

REV	DESCRIPTION	DRWN	CHKD	DATE
-		-	-	DD/MM/YY

DRAWING STATUS

CONTRACT

CLIENT

-

PROJECT ADDRESS

Broadhurst Building, 56 Oxford Street,
Manchester M1 6EU. Lee Building 90 Great
Bridgewater Street Manchester M1 5JW

TITLE

Broadhurst Building - Second Floor -
CAT A +
Floor Finishes Plan

SCALE	1:100@A1	DATE	01.04.21
DRAWN	GP	CHECKED	

PROJECT NO	BLDG.	FLOOR	DETAIL	REV.
-	01	-	02	- FF - REV_

AIS+Enriching
Environments

Ground Floor, St Paul's
House, 10 Warwick Lane,
London, EC4M 7BP

Tel: 020 7101 1177
enquiries@aisworkplace.com
www.ais-interiors.com

The copyright in this drawing is vested in Advanced Interior Solutions Group Companies Limited and its subsidiary companies ("AIS"), and no license or assignment of any kind has been, or is, granted to any third party whether by provision of copies, originals or otherwise, unless agreed expressly in writing by AIS. This drawing may not be copied, shown or given to a third party unless agreed expressly in writing by AIS. © Copyright AIS

Layouts and all dimensions are subject to confirmation on site prior to commencement of any works. Do not scale from this drawing. AIS cannot accept responsibility for the accuracy of scaled plans supplied to us by third parties in either hard copy or PDF format.