


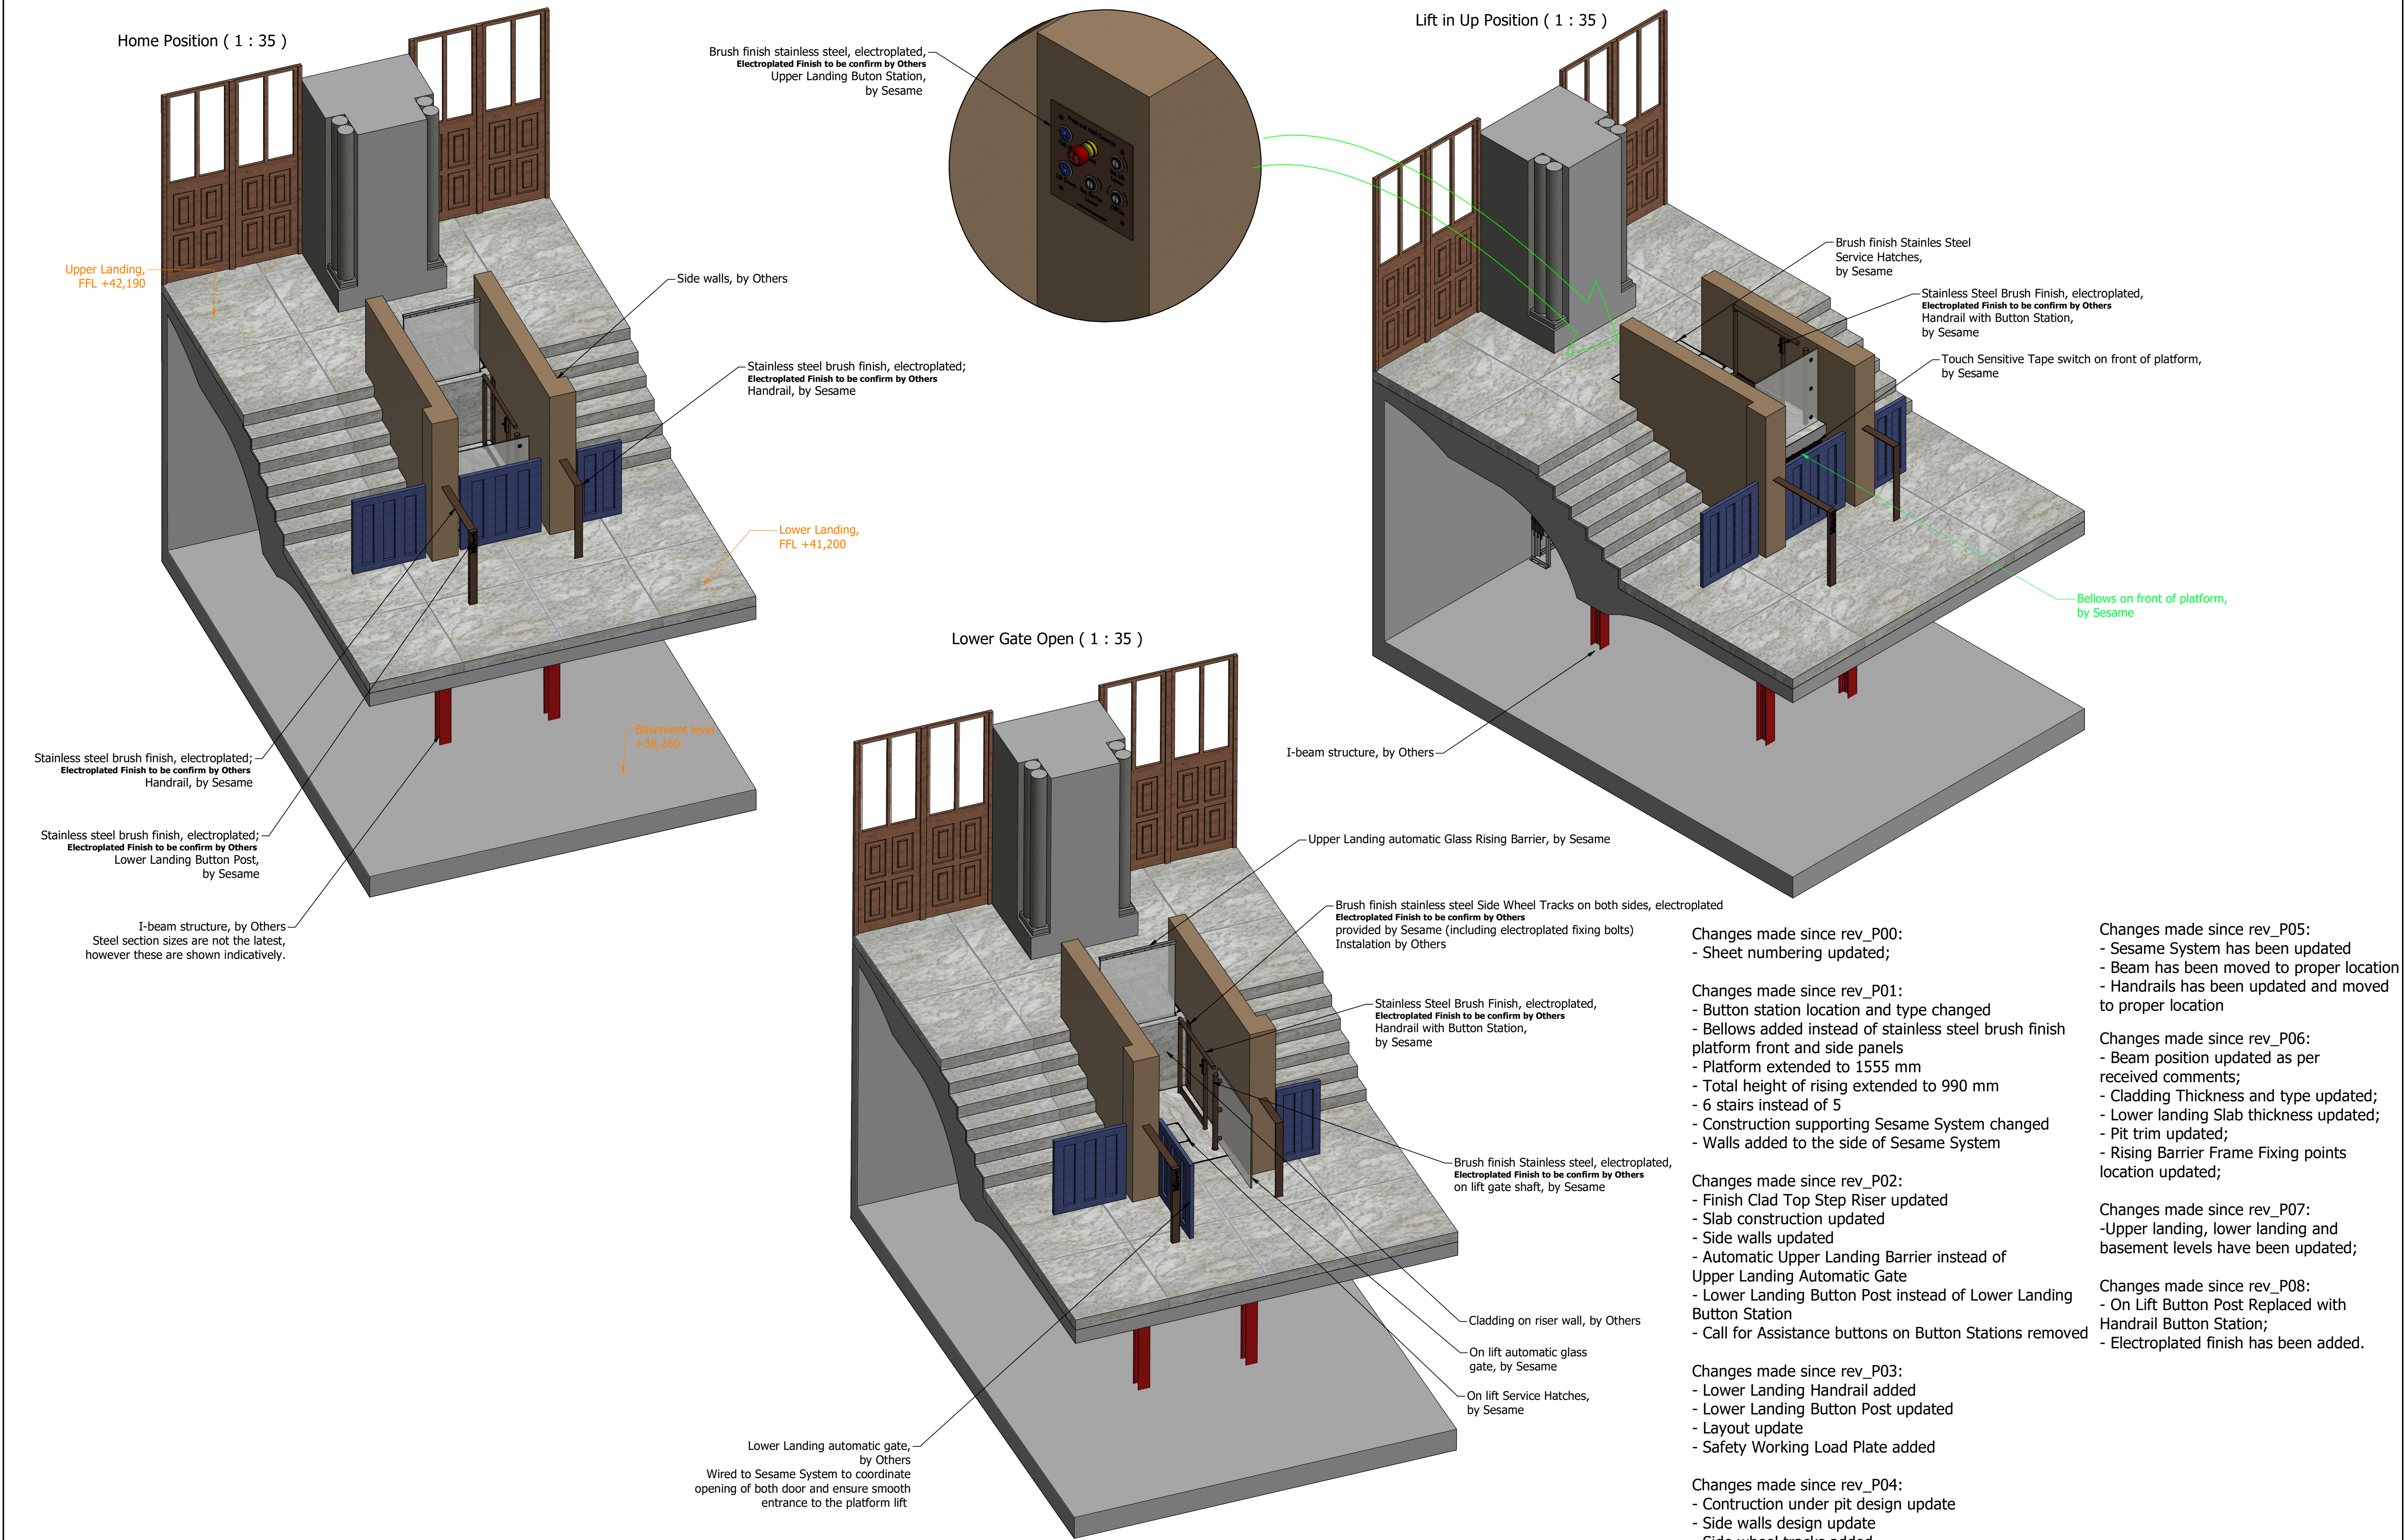

BS:6440:2011, 8.3 - Adjacent surfaces
For adjacent surfaces 10mm or less from any part of the carrier, any projections on the surface shall be as follows:-
a) If they include projections up to 1.5mm, they may have square corners
b) If they include projections from 1.5mm up to 5mm they shall have a minimum of 15 degrees vertical chamfers on all edges
Adjacent surfaces greater than 10mm and less than 100mm from the carrier shall have a sensitive edge, photo cell or light curtain located along any affected sides.
Note there is a risk of crushing if the part of the structure is less than 100mm to an adjacent surface.
To remove any crush zone risk there should be a distance of 300mm or more between the carrier and the crush zone.

PLEASE NOTE THAT THE SESAME LIFT (RISERS AND TREADS) NEEDS TO BE CLAD FIRST, BEFORE THE SITE CLADDING IS PUT AROUND THE SESAME SYSTEM.
IF THE AREA AROUND THE SESAME SYSTEM IS CLAD PRIOR TO THE SESAME LIFT, SESAME SYSTEM LTD. WILL TAKE NO RESPONSIBILITY FOR MISALIGNMENTS OF ALL CLADDING.

Client/Architect/Stonemason to specify the Treads Nosing's or Anti Slip Strips on the Treads to match the surrounding steps cladding details.

OTH-SAS-TH-GF-DWG-X-0013				Status S3	Revision P09
This drawing and the information it contains is the property of Sesame Access Systems LTD. and must not be copied or issued to any third party	Designed by K. Porwol	Checked by S.J.Lyons	Date 14.07.2021	Project Name: OTH-SAS-TH-GF-DWG-X-0013	
				Sheet 1 / 6	
	Sesame ACCESS FOR ALL Unit 1, Cumberland Works Wintwell Business Park Surrey, KT14 7LP Tel: +44 (0)1753 440088 Fax: +44 (0)1753 705252 Email: forall@sesameaccess.com http://www.sesameaccess.com			3D Layout	