
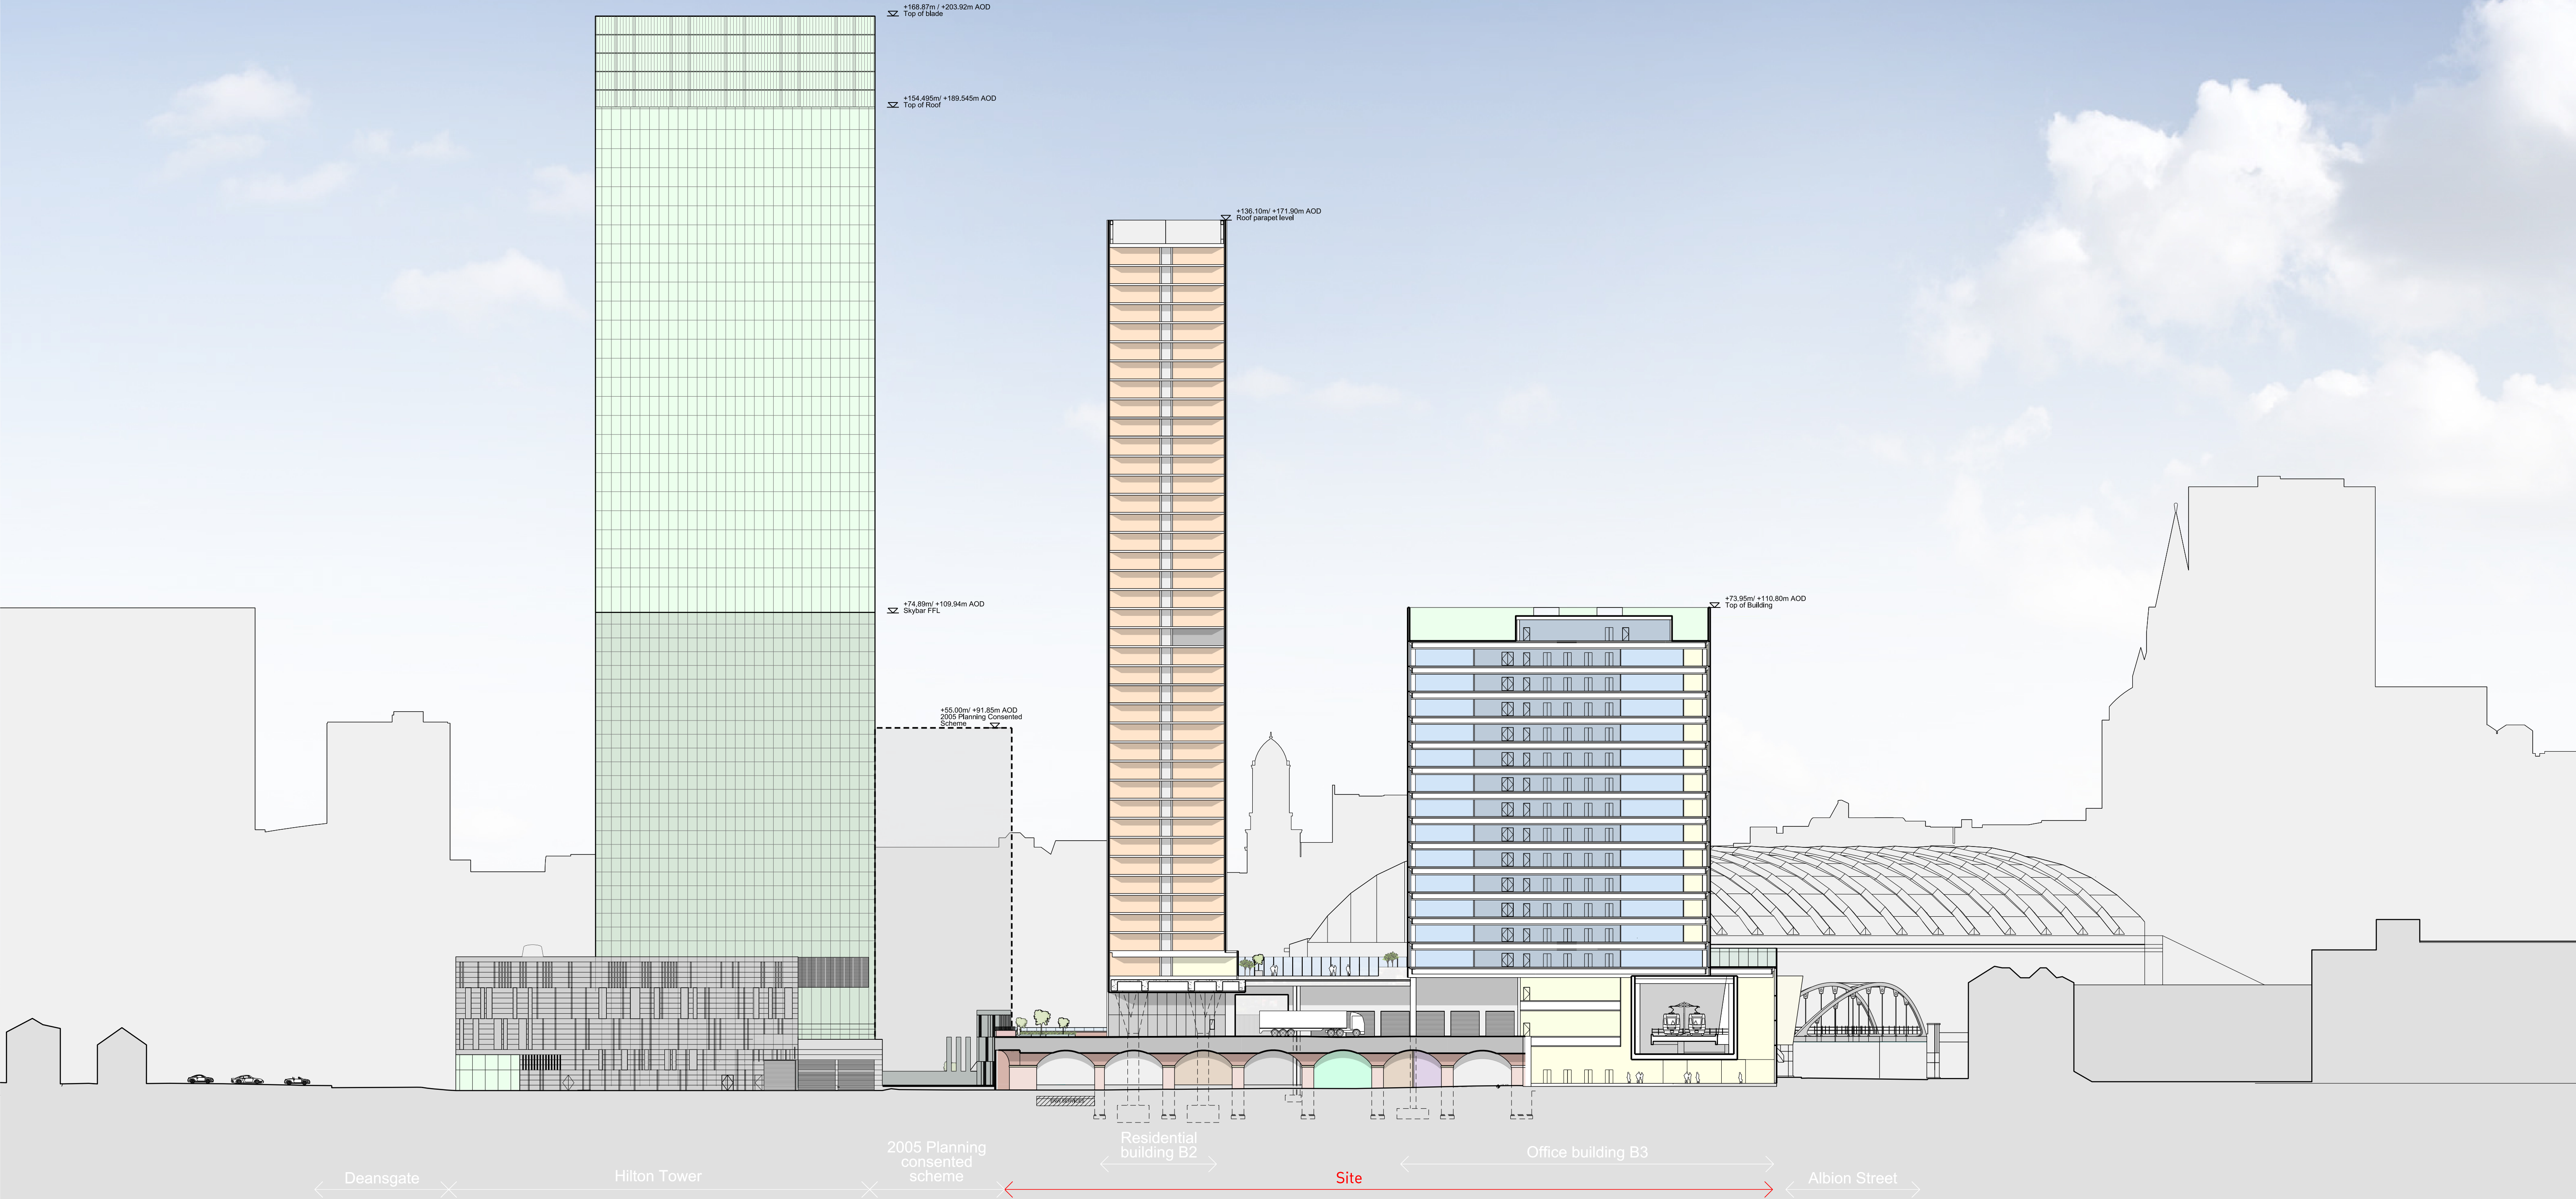


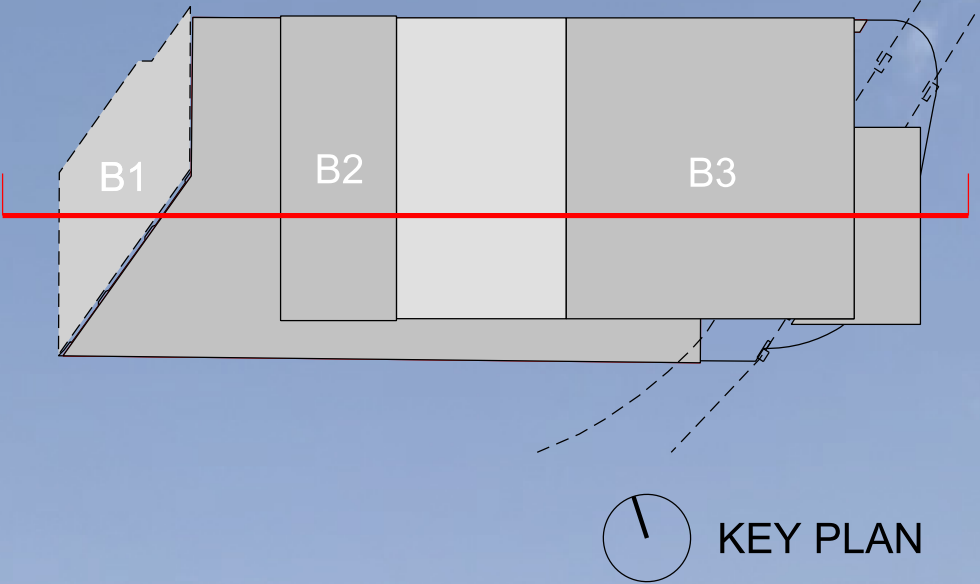

This drawing is copyright Do not scale off dimensions. All dimensions to be checked on site by contractor. Contractor to report any dimensional discrepancies, errors or omissions prior to commencing on site.	Rev/	Date	Description	Rev/	Date	Description	Rev/	Date	Description	North	Project Title Former Bauer Millet Site Drawing Title Masterplan - Long Section AA	Status			MANCHESTER Riverside, 4 Commercial St Manchester M16 4RD +44 (0)161 835 2345 www.simpsonhaugh.com LONDON 2-8 Roberts Place London EC1R 6BB +44 (0)20 7549 4900 mail@simpsonhaugh.com			
	00	03-07-2020	Listed Building Application									Planning						
	01	04-04-2022	Listed Building Application									Scale	1:1000 @ A3	1:500 @ A1		Date	July 2020	
												Job No	10053	Drawing No		10053-MP-A-B5D9-G100-S-AA-101	Revision	01