


KENNEDYS - 3RD FLOOR
NIA EXCLUDING TOILETS: 11,210 SQ FT
GIA: 11,874 SQ FT

Square foot shown is based on supplied building shell
and includes all columns - subject to site survey

GENERAL ARRANGEMENT LEGEND	
	NEW PROPOSED 100mm SOLID PARTITION
	NEW SINGLE GLAZED PARTITION
	NEW SOLID DOOR
	NEW GLAZED DOOR
	EXISTING PARTITION
	EXISTING GLAZED PARTITION
	EXISTING DOOR
	NEW CARPET FLOOR
	NEW VINYL FLOOR
	NEW JOINERY

DRAWING TO BE READ IN CONJUNCTION
WITH SCOPE OF WORKS

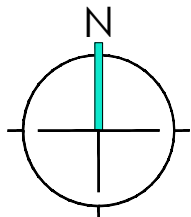


FLOOR PLATE AREA: XXXX SQFT

1:100 @ A1

**DRAWING
APPROVED FOR
CONTRACT**

BROADHURST - 3RD FLOOR

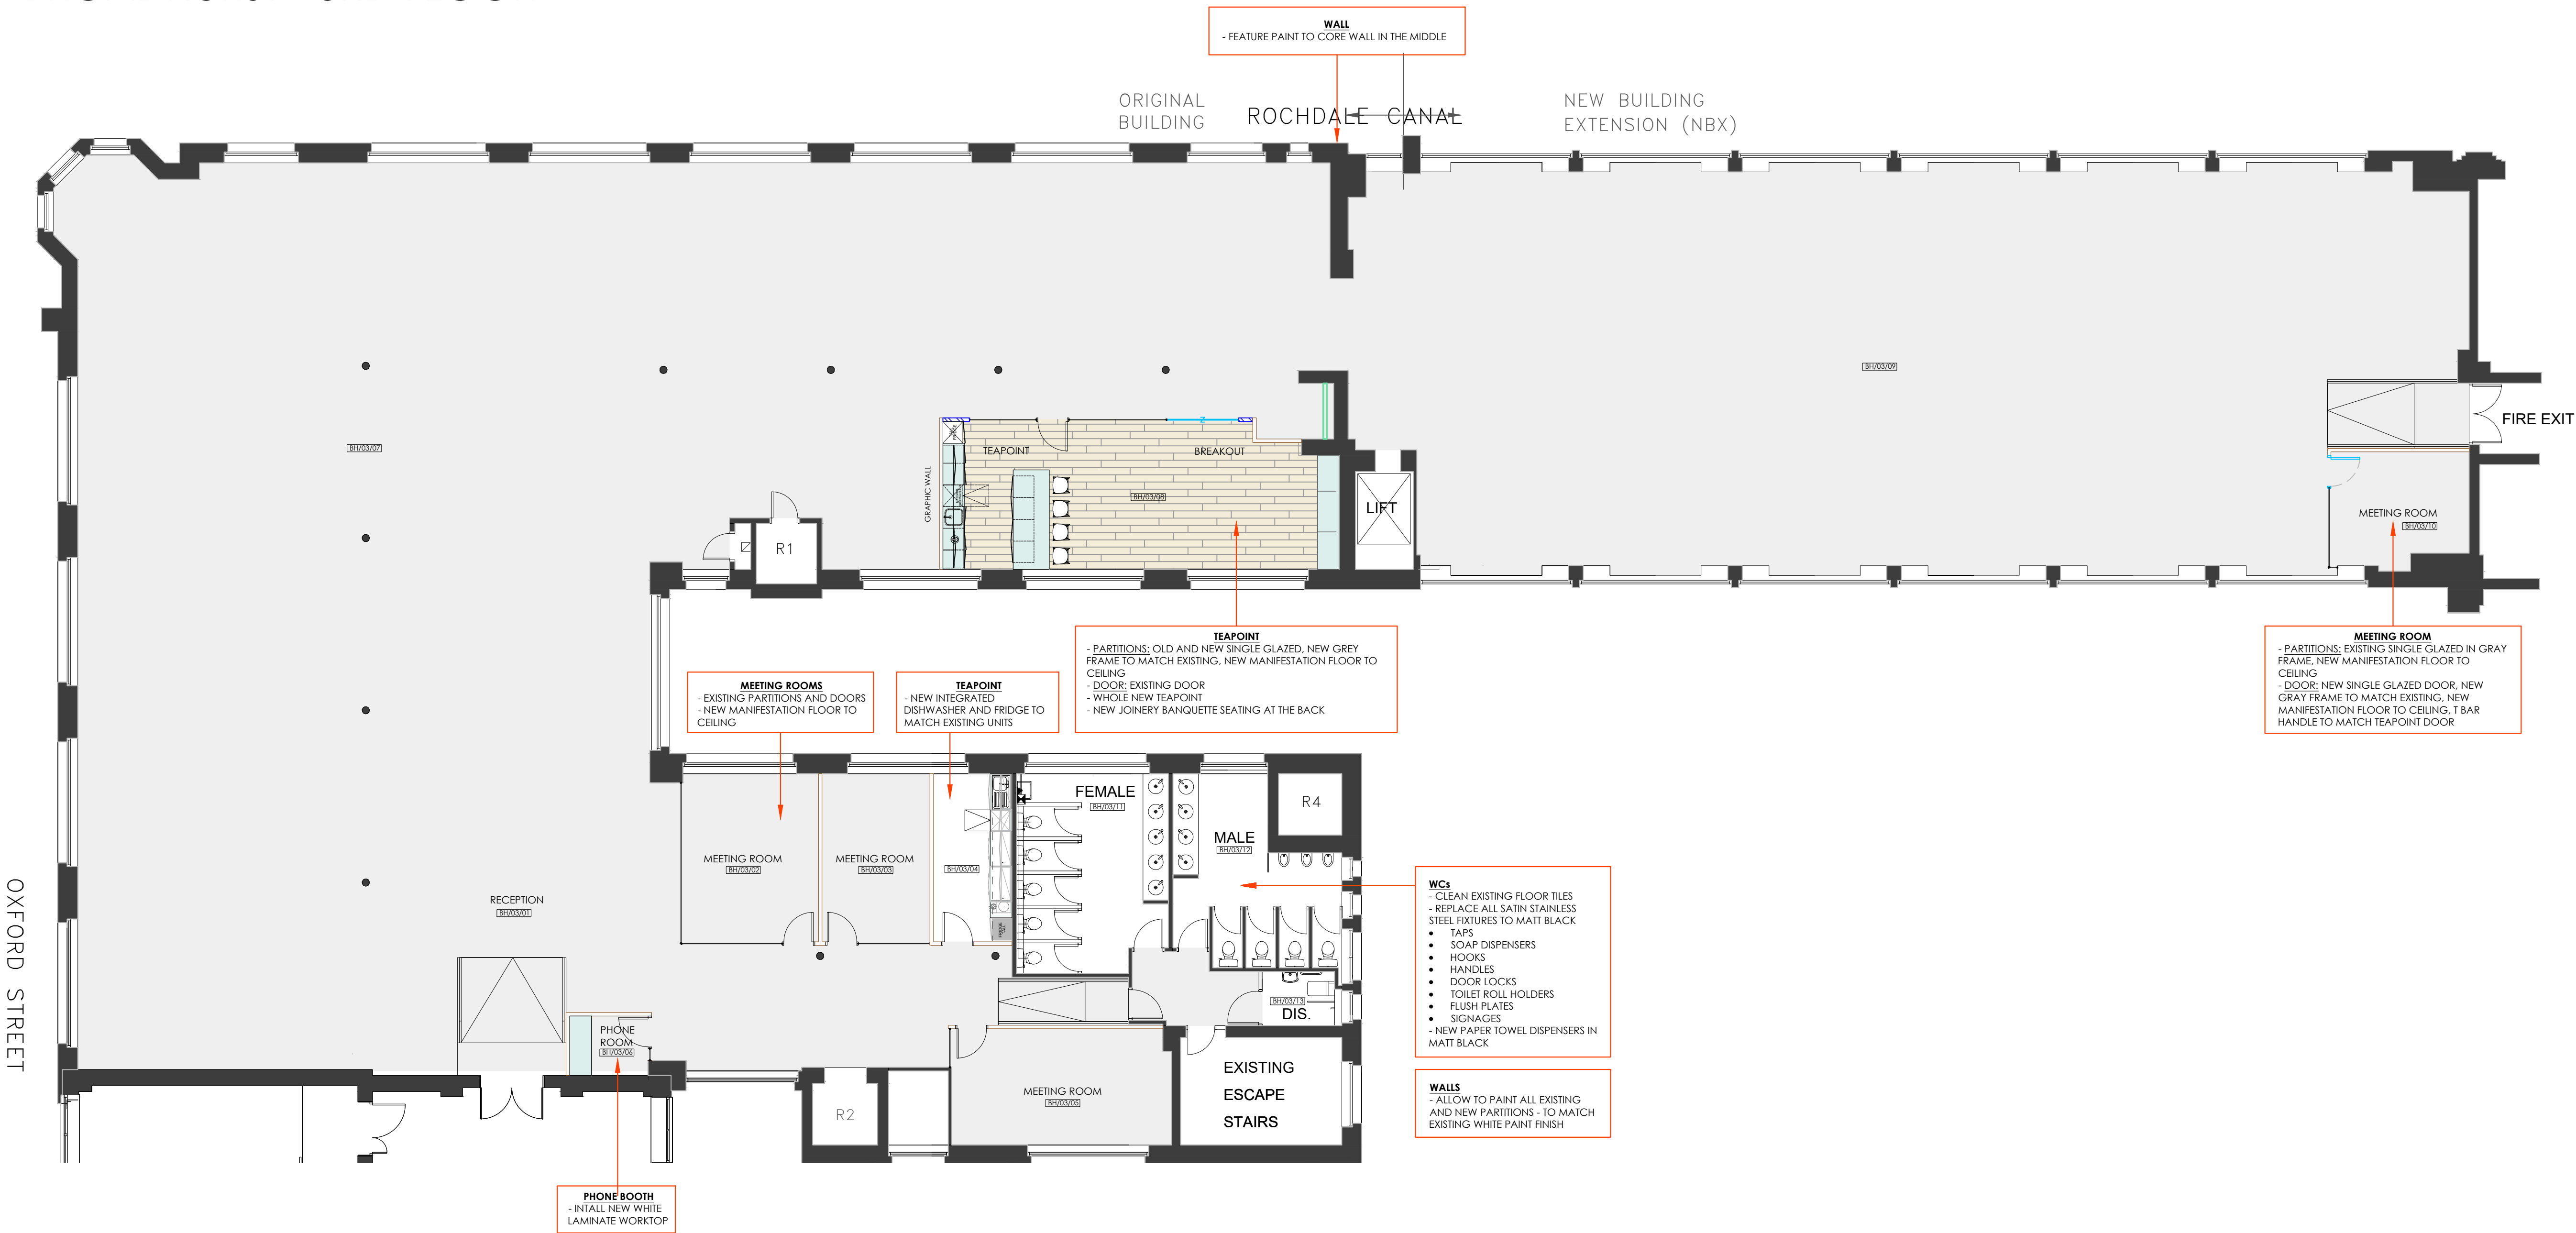

REV	DESCRIPTION	DRWN	CHKD	DATE
G	Changes after client meeting 22/04/21	KR		23/04/21
F	Changes after client meeting 08/04/21	KR		12/04/21
E	Layout adjusted	KR		07/04/21
D	Layout adjusted	KR		01.04.21
C	Layout adjusted, Client comments	KR		31.03.21
B	Reception adjusted, Teapoint in existing location	KR		23.03.21
A	Critical effect plant on glazing introduced to reception, Reception layout & meeting rooms adjusted. Existing folding wall shown. Canteen & print area moved, replaced with banquet seating.	MB		12.02.21
-		--	--	DD/MM/YY

DRAWING STATUS

CONTRACT

CLIENT

PROJECT ADDRESS

Broadhurst Building, 56 Oxford Street, Manchester M1 6EU. Lee Building 90 Great Bridgewater Street Manchester M1 5JW

TITLE

Broadhurst Building - Third Floor - CAT A+ General Arrangement

SCALE	1:100@A1	DATE	14 01 2021
DRAWN	GP	CHECKED	

PROJECT NO	BLDG.	FLOOR	DETAIL	REV.
- 01	- 03	- GA	- REV_G	

AIS + Enriching Environments

Ground Floor, St Paul's House, 10 Warwick Lane, London, EC4M 7BP

Tel: 020 7101 1177
enquiries@aisworkplace.com
www.ais-interiors.com

The copyright in this drawing is vested in Advanced Interior Solutions Group Companies Limited and its subsidiary companies ("AIS"), and no license or assignment of any kind has been, or is, granted to any third party whether by provision of copies, originals or otherwise, unless agreed expressly in writing by AIS. This drawing may not be copied, shown or given to a third party unless agreed expressly in writing by AIS. © Copyright AIS

Layouts and all dimensions are subject to confirmation on site prior to commencement of any works. Do not scale from this drawing. AIS cannot accept responsibility for the accuracy of scaled plans supplied to us by third parties in either hard copy or PDF format.